



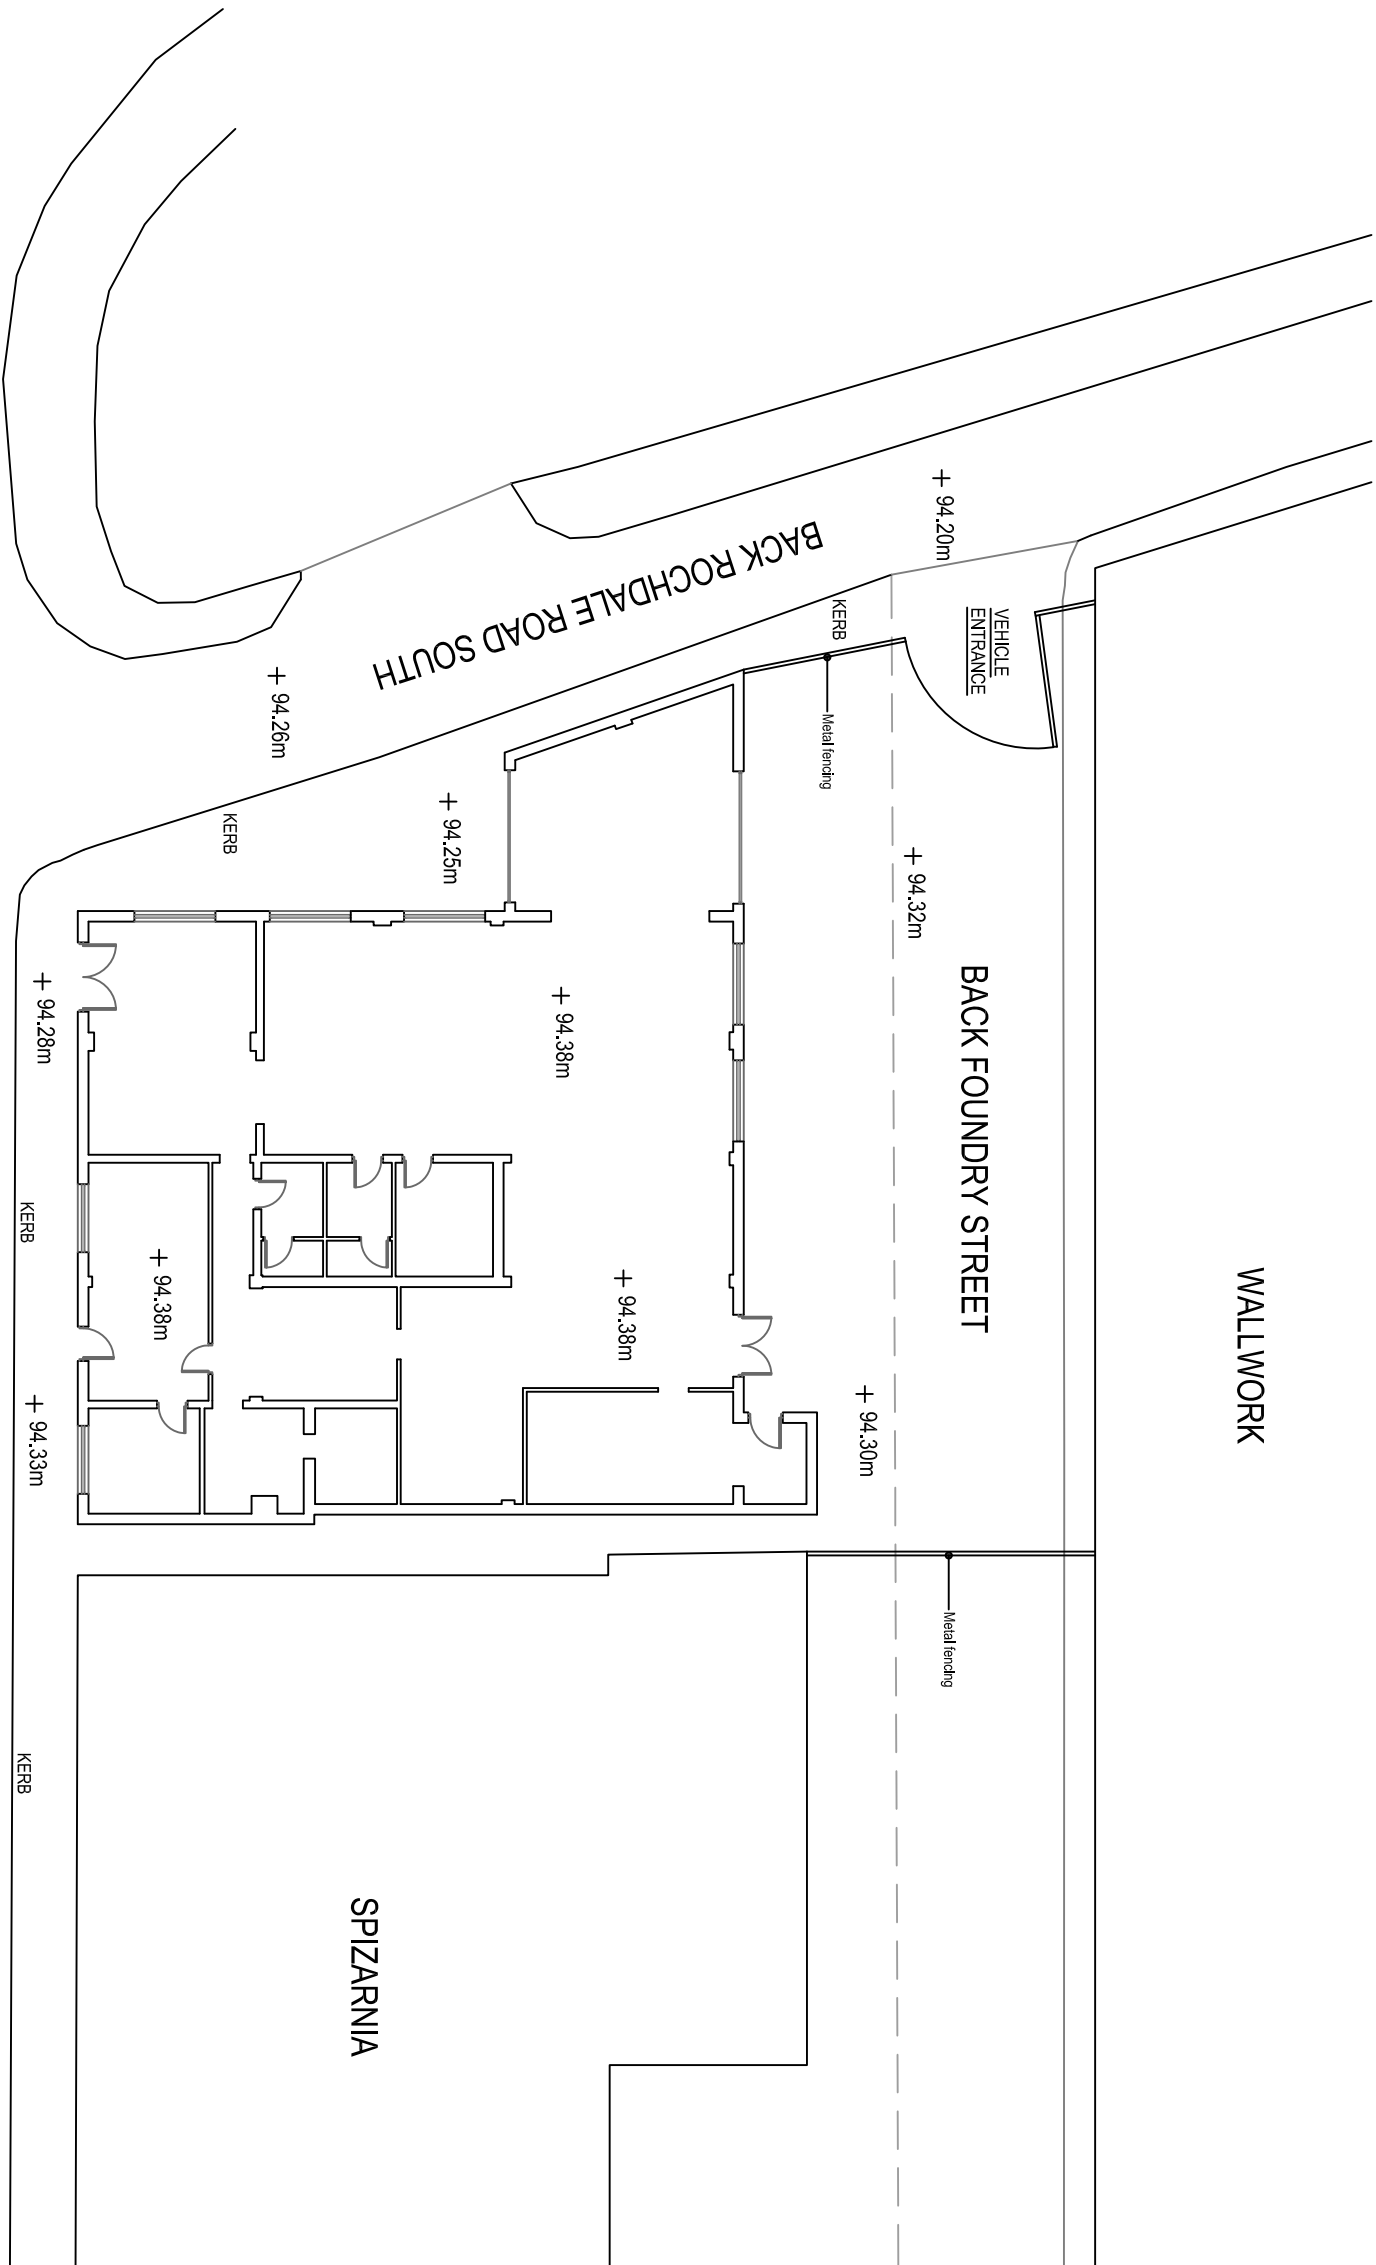

EXISTING SITE PLAN 1:200

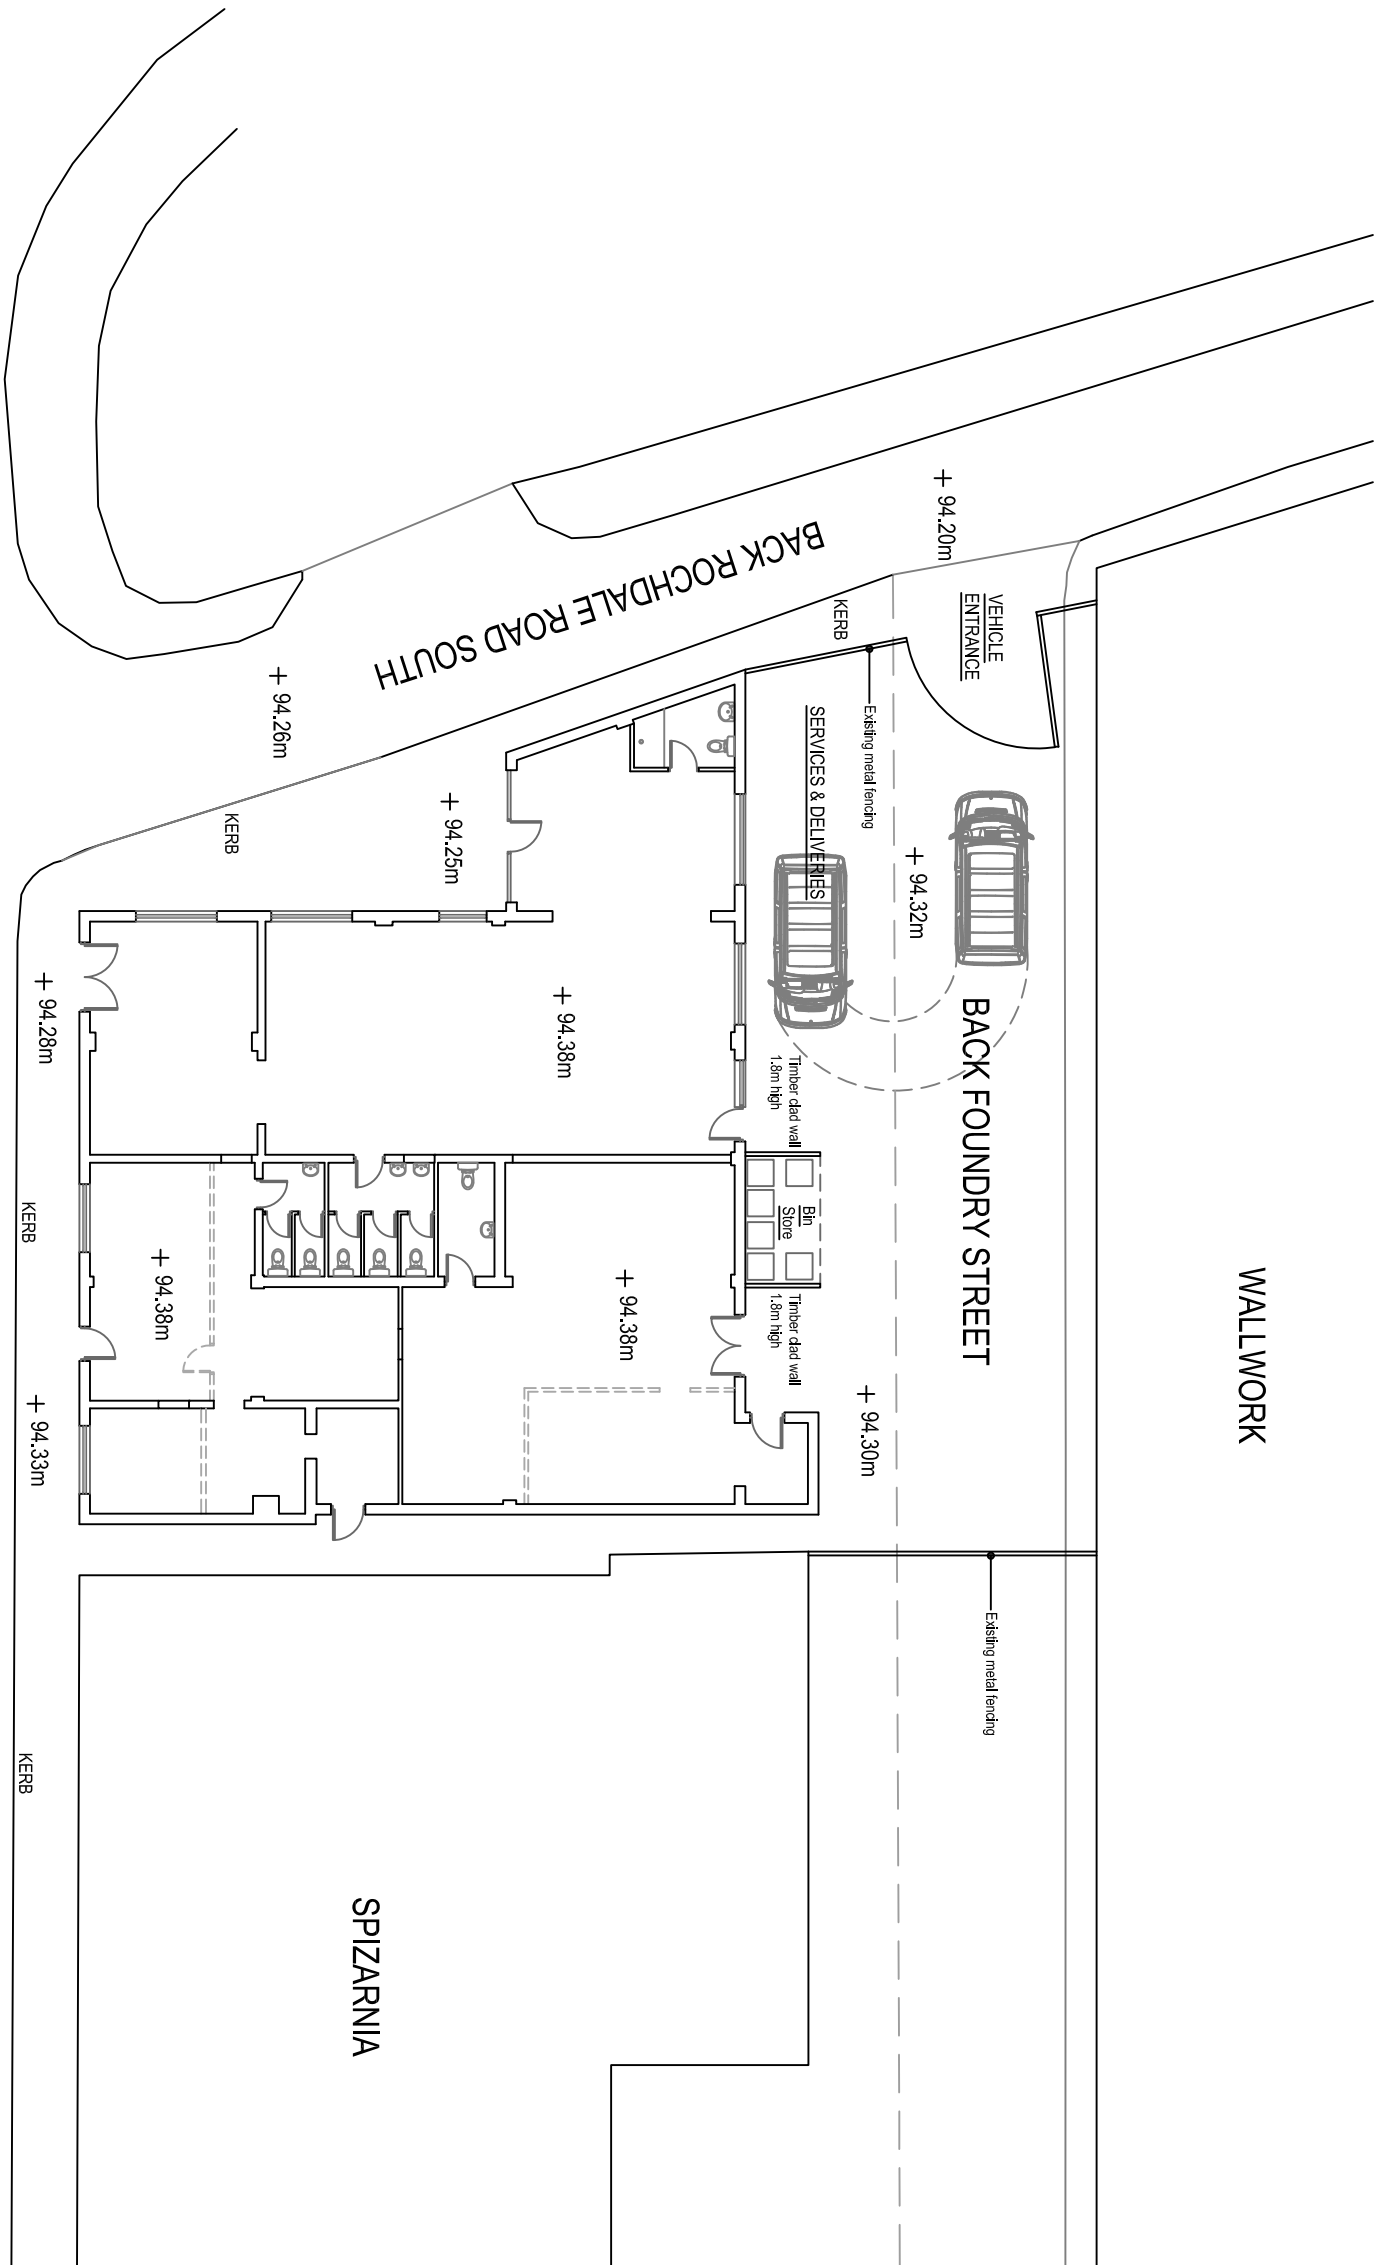

PROPOSED SITE PLAN 1:200

REV C General amendments
REV B General amendments
REV A General amendments

Foundry Street
Buy
BL9 7AZ

Existing & Proposed Site Plan

Drawn: CDW
Scale: 1:200 @ A1
Date: February 2026

3165_BUR_03_Planning_Rev C