



Proposed Ground Floor Plan

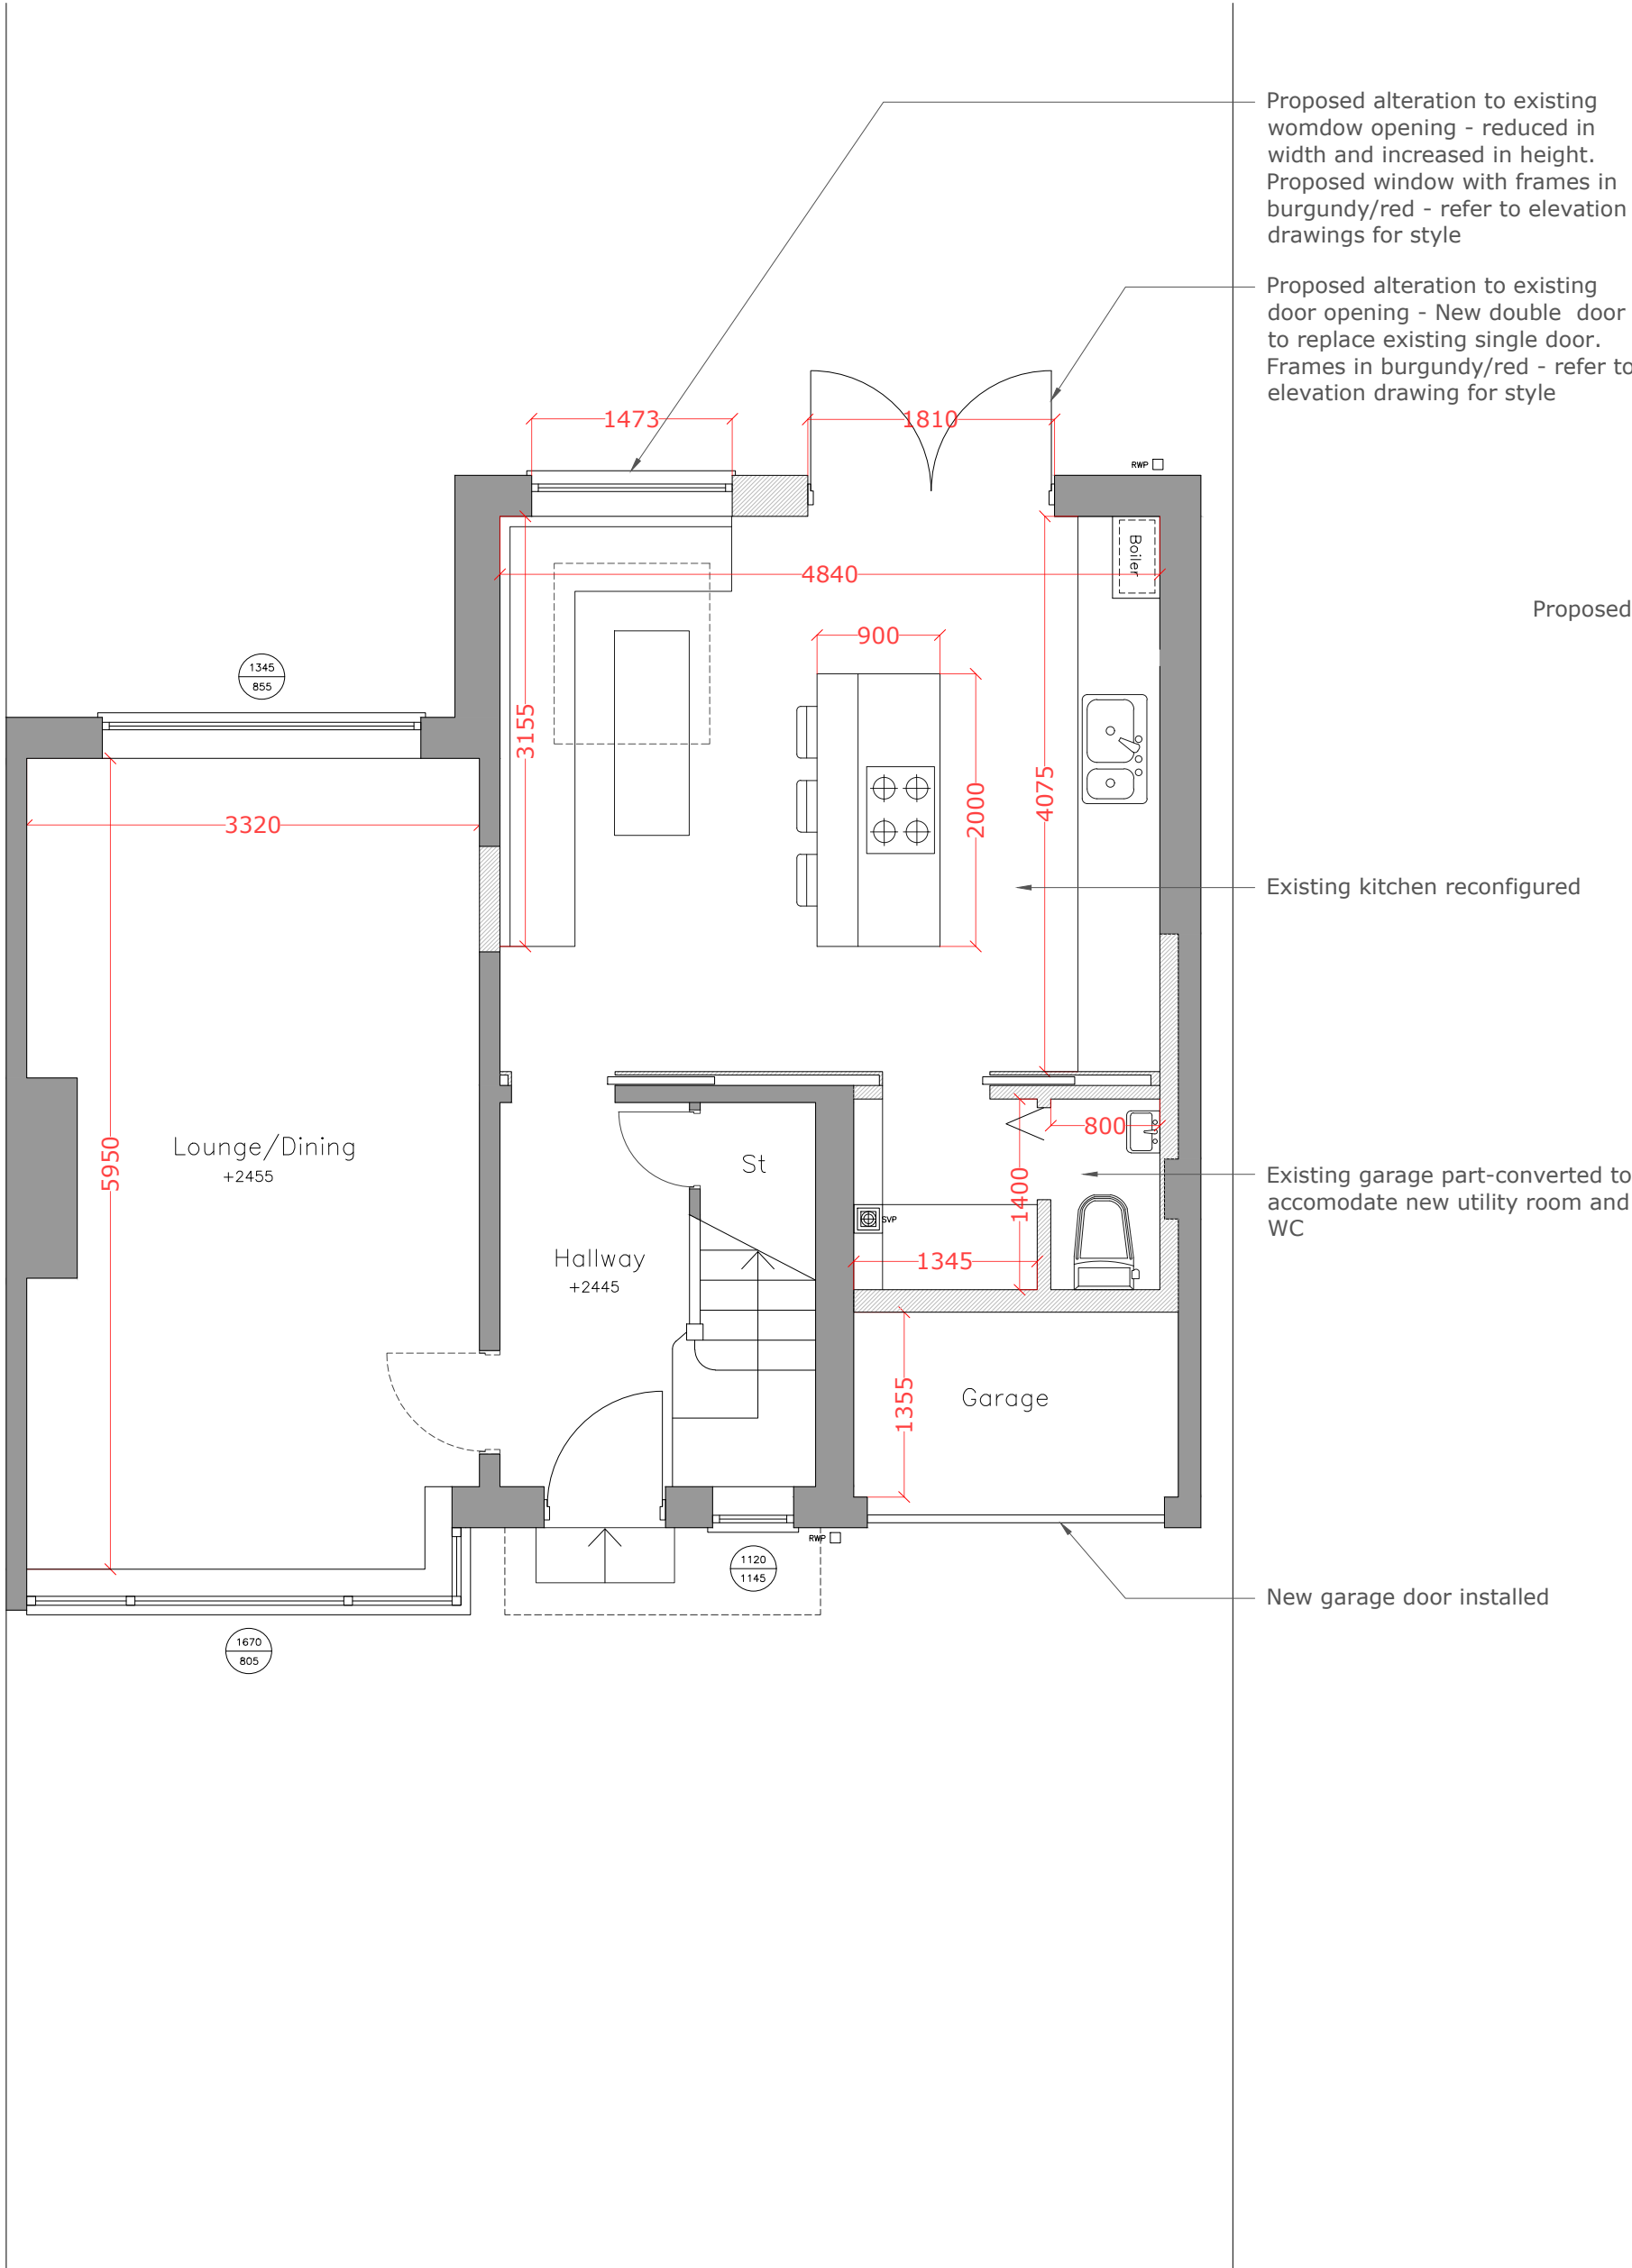

Proposed First Floor Plan

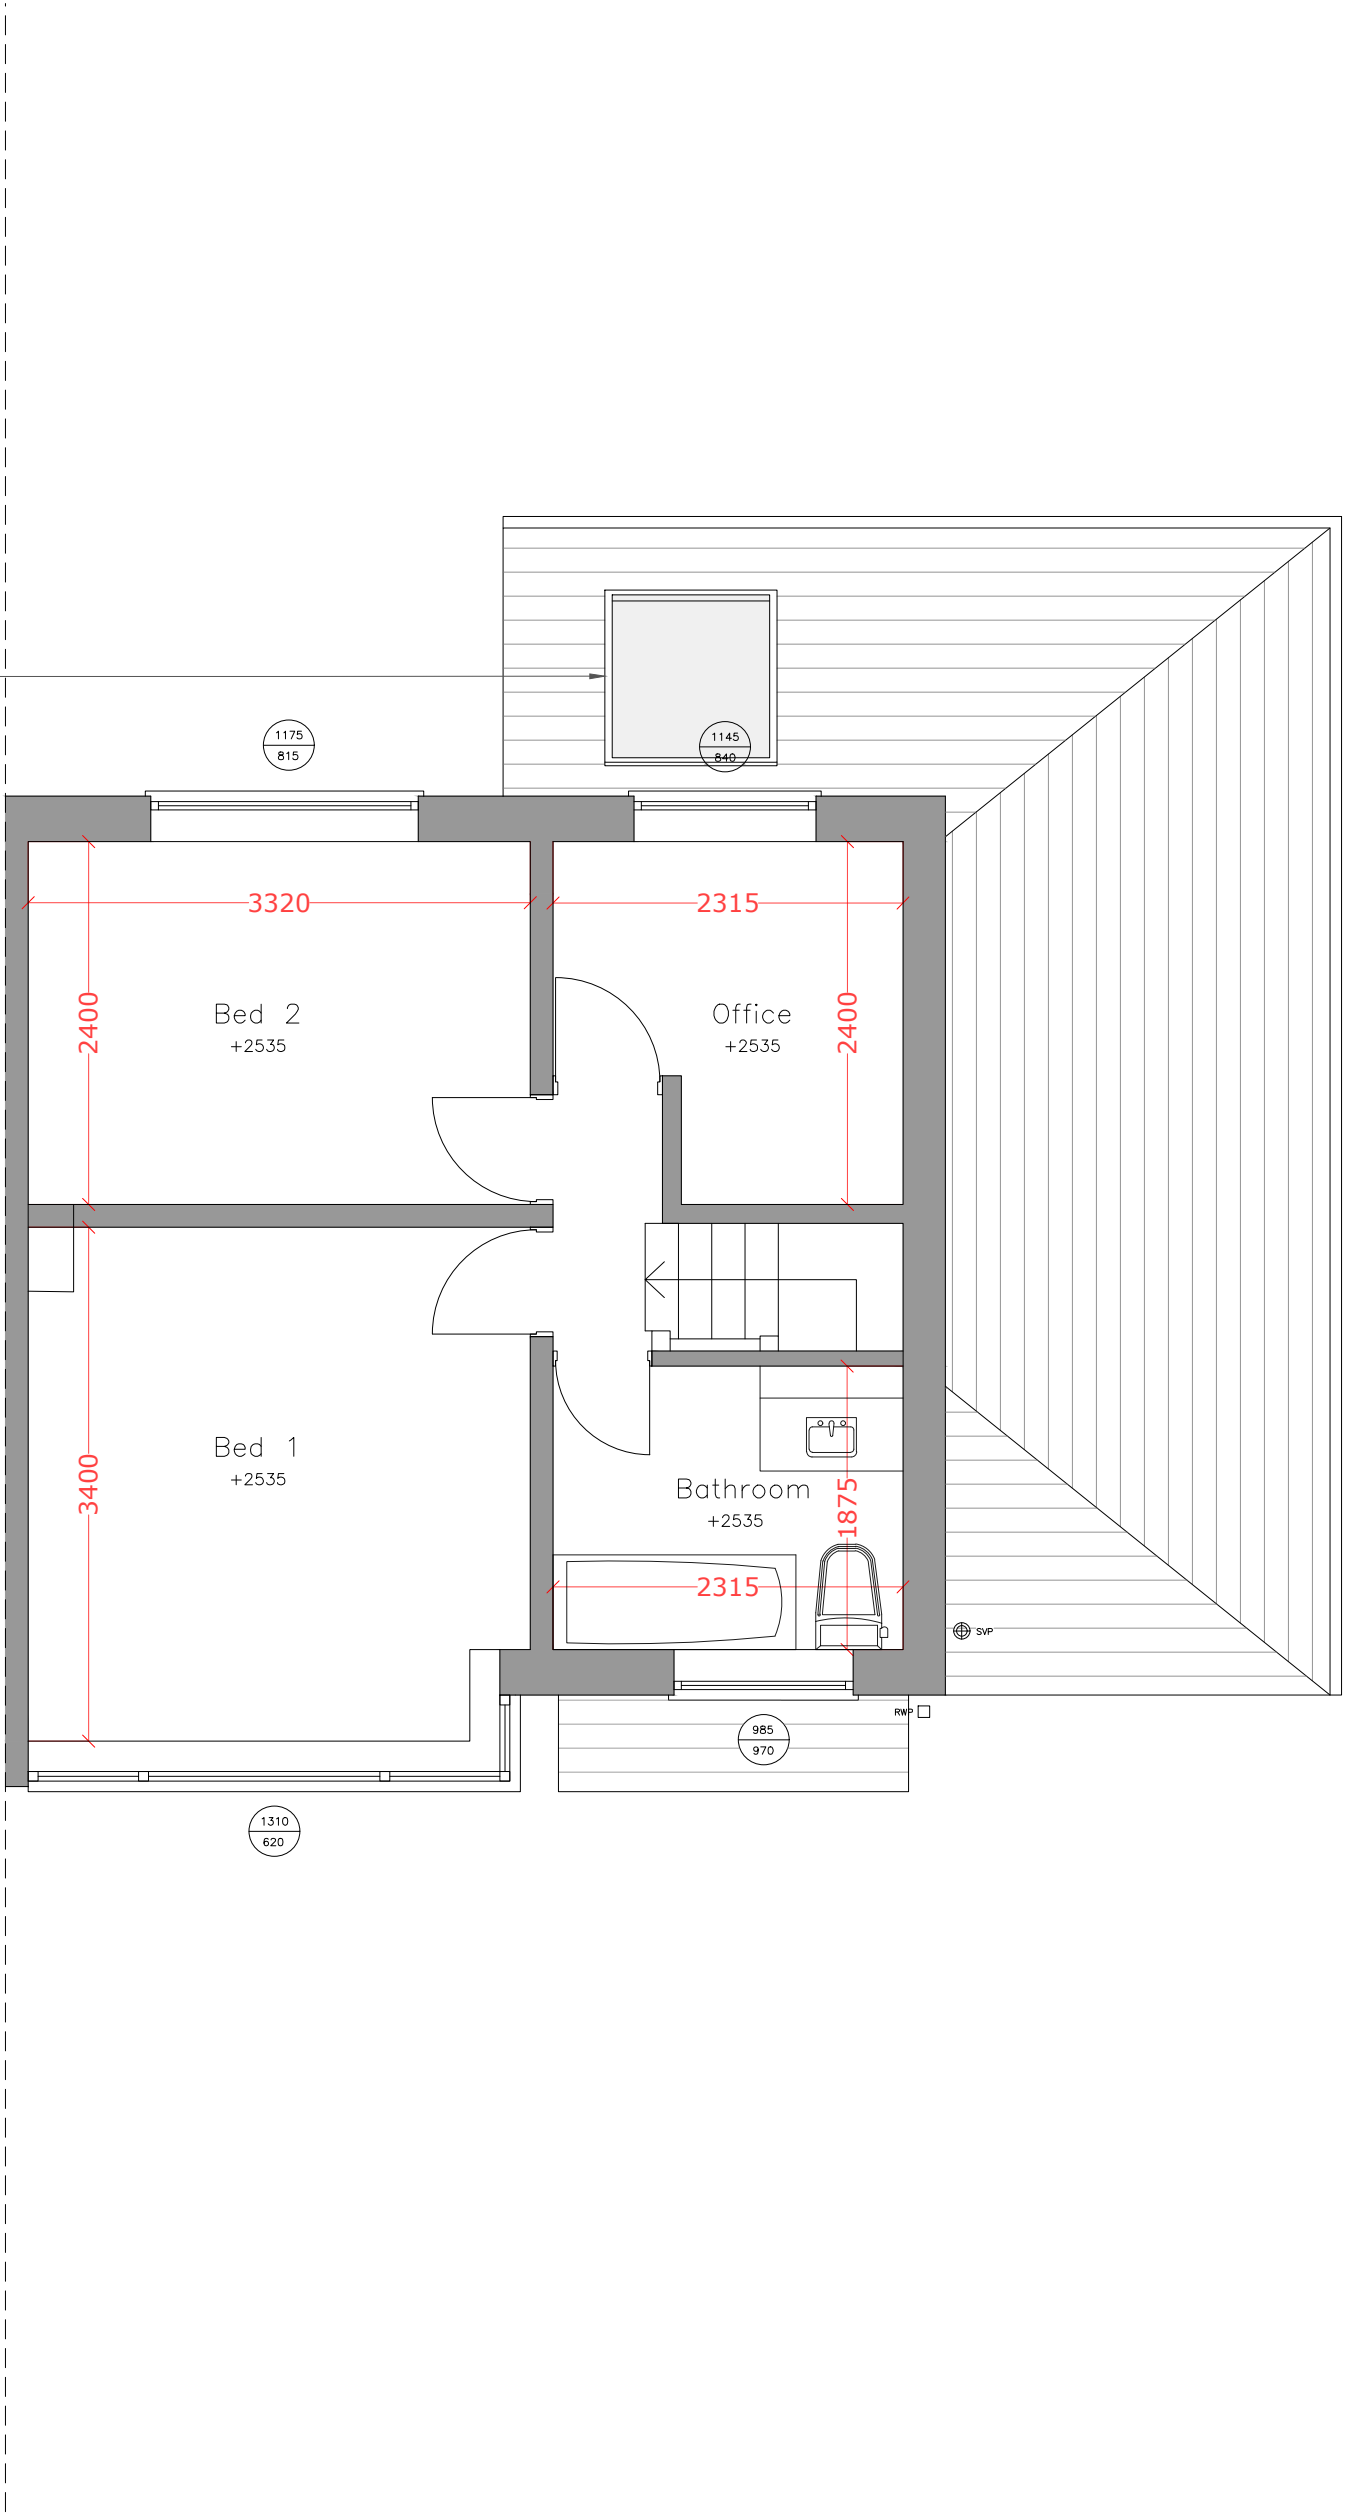

Revision	Date	Author
	06/05/26	

Stage:

Proposed Drawings

Drawing Title:	Drawing Size:
Proposed Ground & First Floor Plan	1:50 @A2

Project:	Job Number:
	075

Ground Floor Reconfiguration inc.
Rear Elevation Changes & Garage Conversion

Client:

Vikram & Ryan

Site Address:

125 Heys Road Prestwich M25 1QB

Drawn:	Date:	Stage:
CM	May '26	P
Reviewed by:	Drawing No.	Revision:
CM	Pr-75-100	

