

Proposed Side Elevation 01

Proposed Side Elevation 02

© COPYRIGHT This drawing is protected by copyright and shall not be reproduced in any form without first gaining permission from Mulholland Architecture Ltd

Mulholland Architecture shall have no responsibility for any use made of this document other than for which it was prepared and issued.

All dimensions and levels should be checked on site. All dimensions to be taken on site prior to manufacture of any component or element. Do not scale from this drawing. Please report any discrepancies to Mulholland Architecture.


All works to be in accordance with all current editions and relevant clauses of building regulations, British Standards, Codes of Practice and HSE directives even if not stated.

All pipes, drains, services etc to be accurately located on site prior to demolition/excavation/construction. All disturbed surfaces to be made good thereafter.


Final building works to be in accordance with relevant building regulations - Structural engineers drawings to supercede drawn information.

If in doubt, ask.

Revision	Date	Author
	06/05/26	

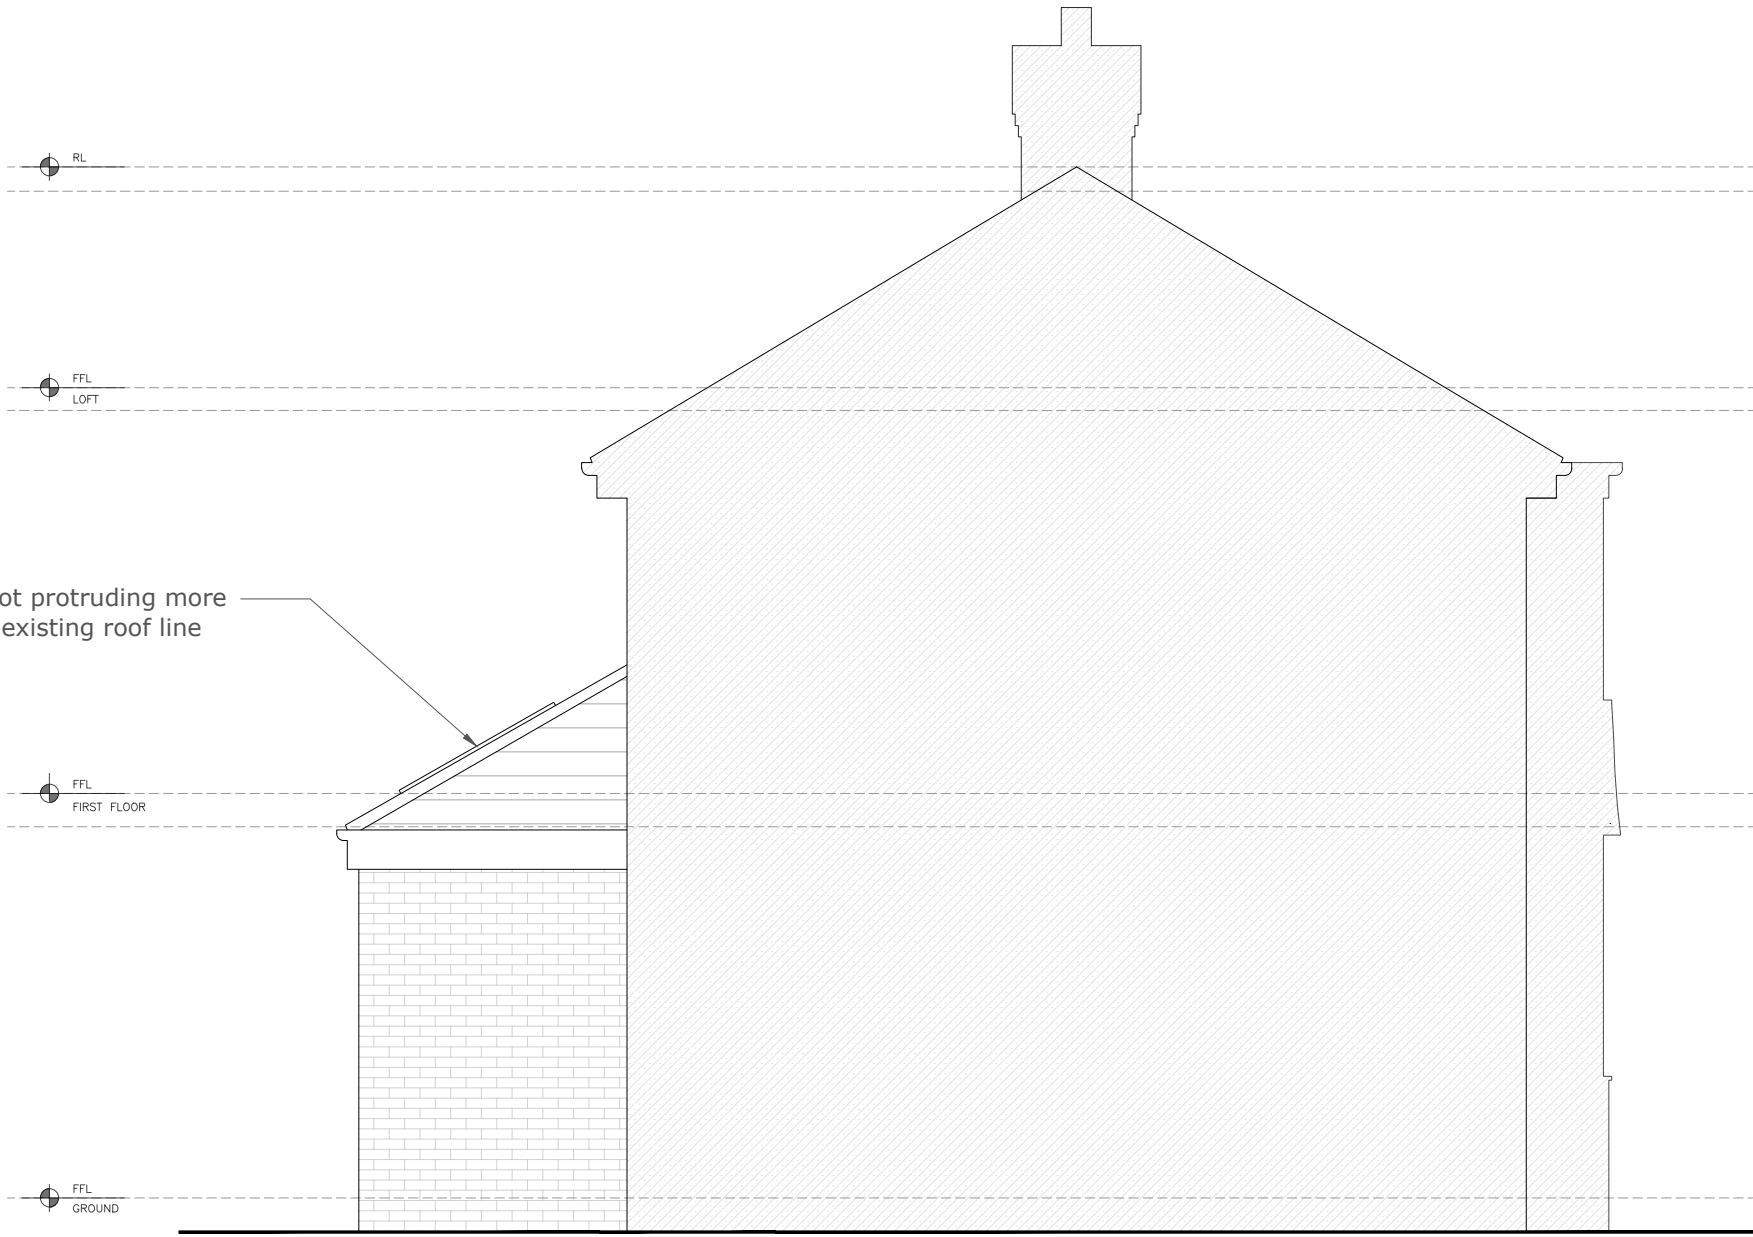

Proposed rooflight, not protruding more than 150mm from existing roof line

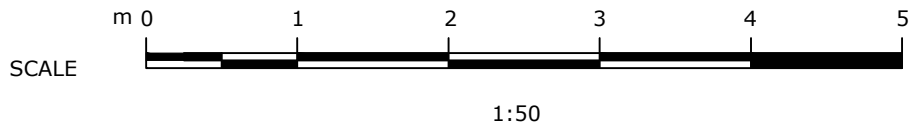

Stage:

Proposed Drawings

Drawing Title:	Drawing Size:
Proposed Side Elevations	1:50 @A2

Project: Job Number: 075

Ground Floor Reconfiguration inc.
Rear Elevation Changes & Garage
Conversion

Client:

Vikram & Ryan

Site Address:

125 Heys Road Prestwich M25
1QB

Drawn: CM	Date: May '26	Stage: P
Reviewed by:	Drawing No.	Revision:
CM	Pr-075-201	