

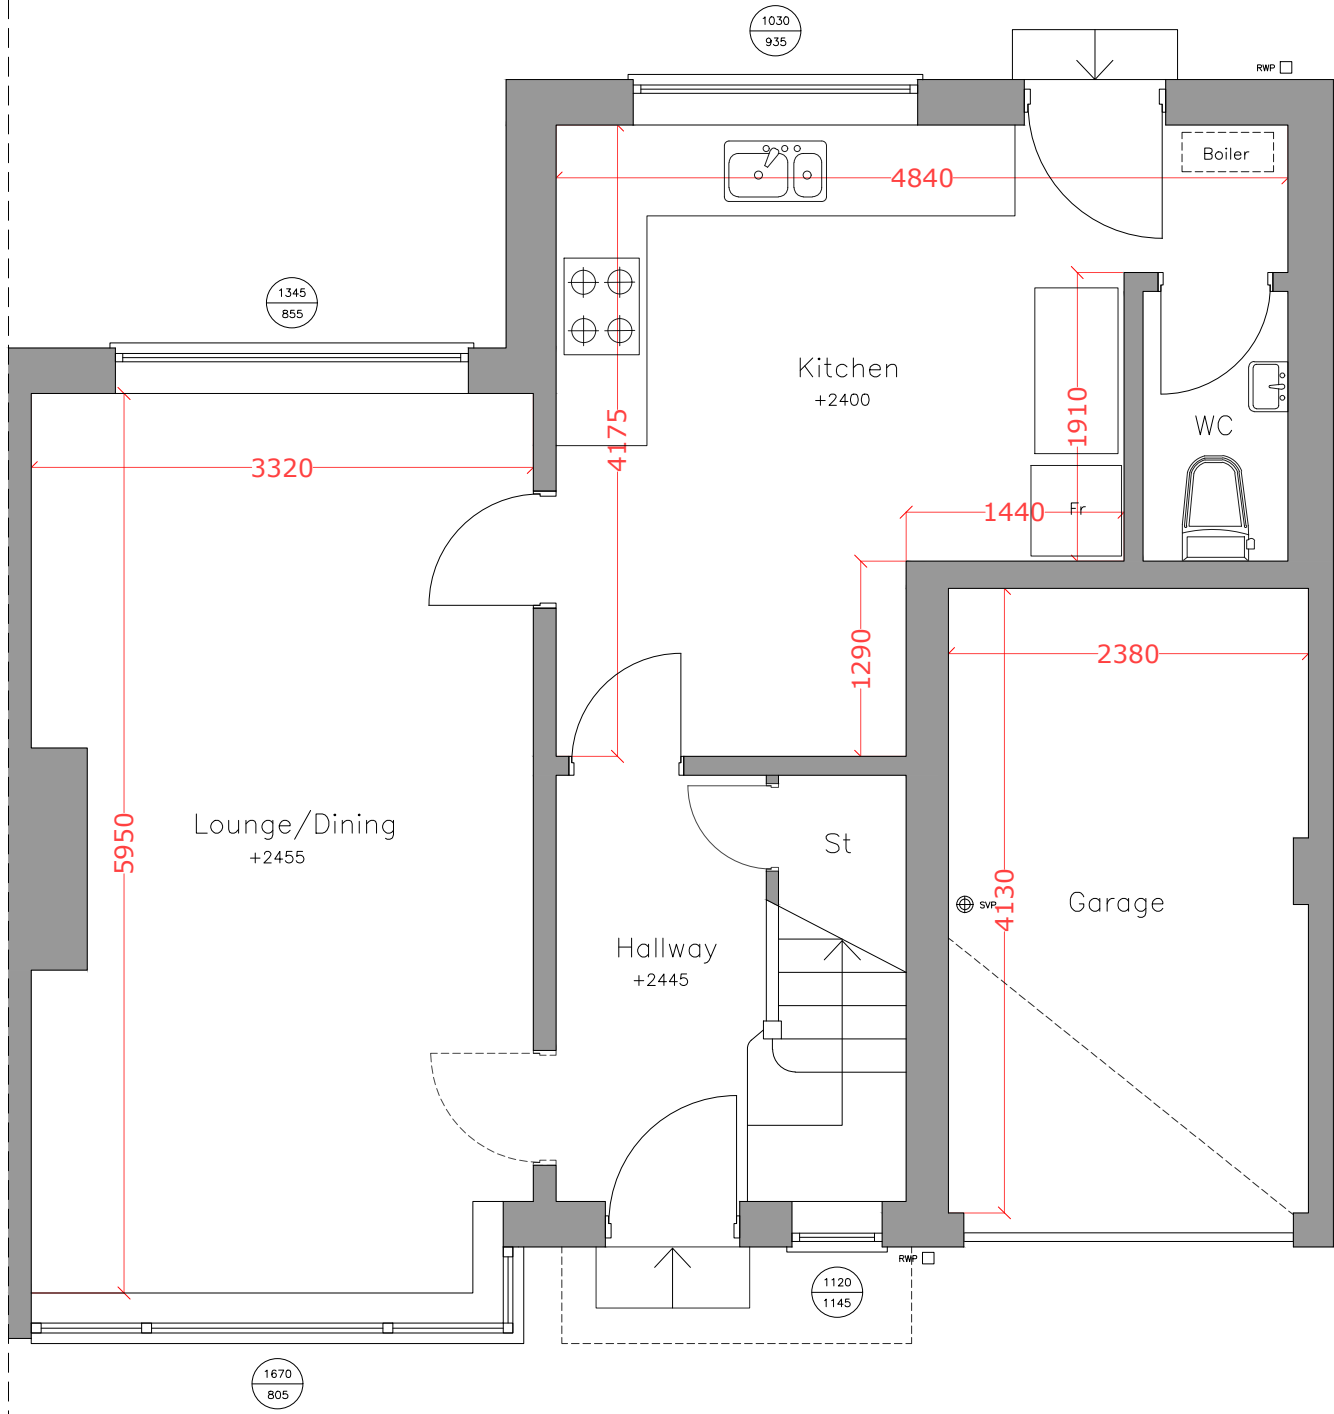


Existing Ground Floor Plan

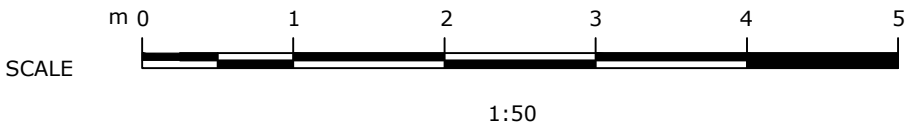

Existing First Floor Plan

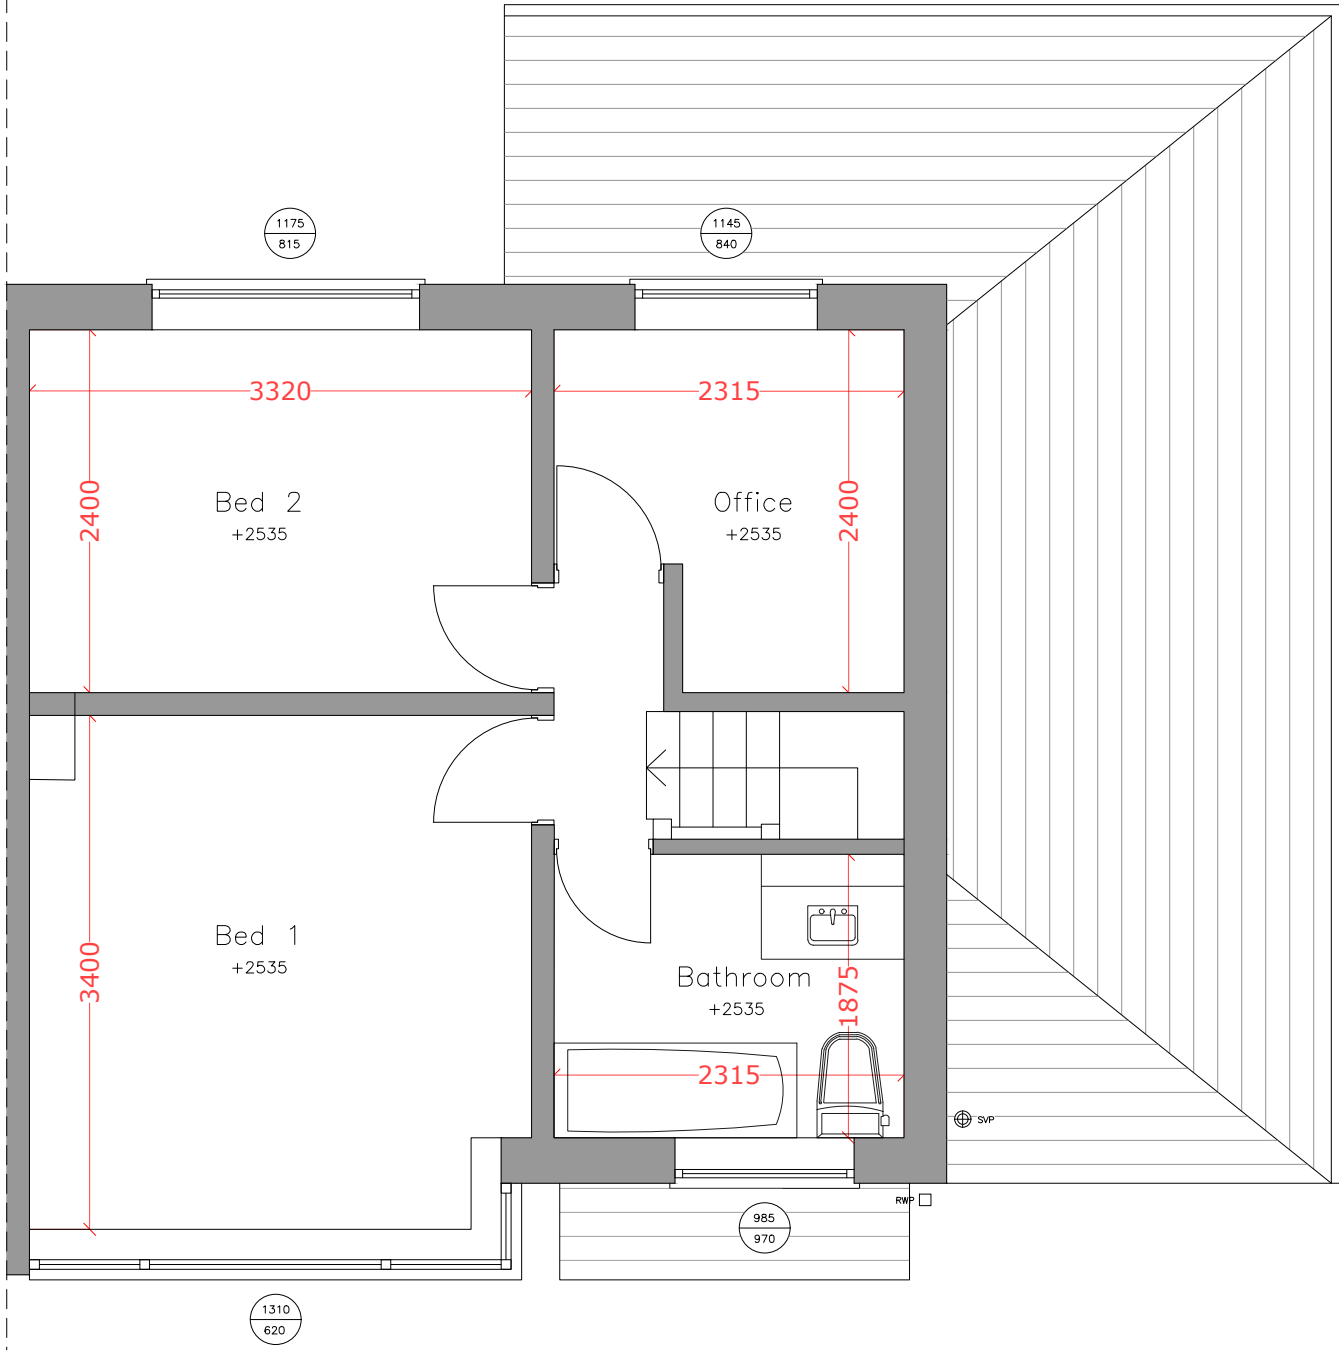

Revision	Date	Author
	09/03/26	

Stage:

Existing Drawings

Drawing Title:	Drawing Size:
Existing Ground & First Floor Plan	1:50 @A2

Project: Job Number: 075

Ground Floor Reconfiguration inc.
Rear Elevation Changes & Garage Conversion

Client:

Vikram & Ryan

Site Address:

125 Heys Road Prestwich M25 1QB

Drawn: CM	Date: Mar '26	Stage: P
Reviewed by:	Drawing No.	Revision:
CM	Ex-075-100	