
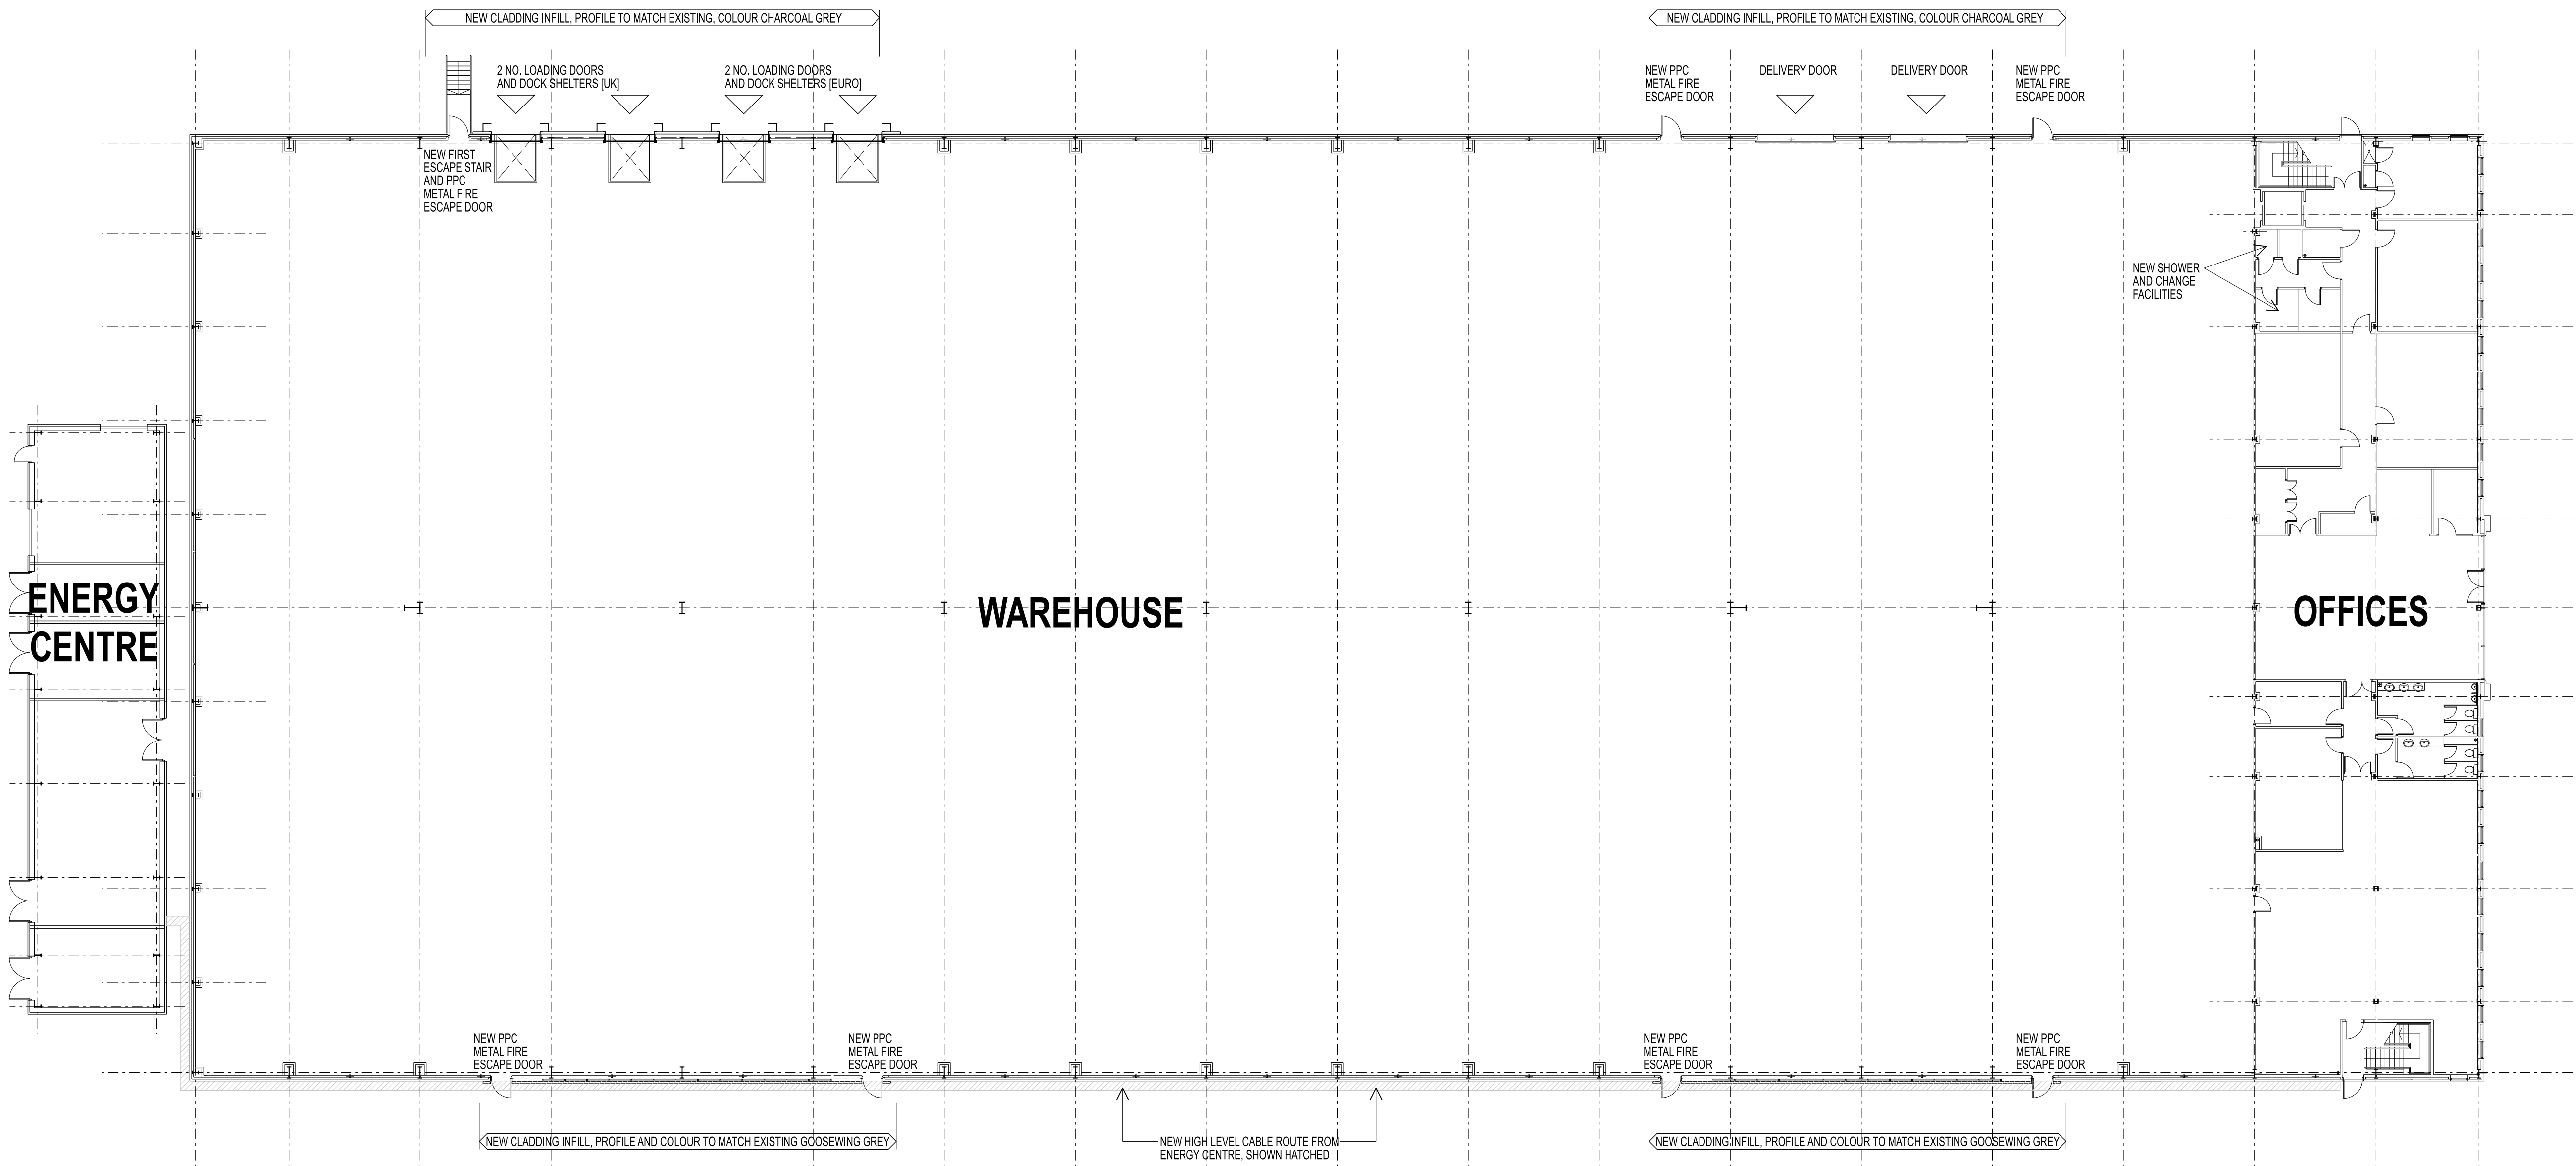
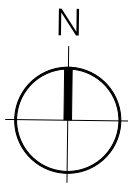


SITE SPECIFIC HAZARDS

IN ACCORDANCE WITH THE REQUIREMENTS OF THE CDAM REGULATIONS 2015 THE FOLLOWING SIGNIFICANT RESIDUAL HAZARDS HAVE NOT BEEN DESIGNED OUT OF THIS PROJECT AND MUST BE TAKEN INTO CONSIDERATION BY CONTRACTORS PLANNING TO UNDERTAKE THE WORKS SHOWN ON THIS DRAWING

SCALE 1:200

 

A	20.12.22	UPDATED DOCK LEVELLERS, SHUTTERS AND THE PERSONAL FIRE EXIT DOOR	DB
REV.	DATE	NOTES	INIT.

CLIENT / PROJECT
DUMERS LANE LTD.
C/O DWYER ASSET MANAGEMENT LTD.
FORMER CALL CENTRE, DUMERS LANE, BURY
DRAWING TITLE
PROPOSED GROUND FLOOR PLAN

STATUS		PLANNING		
DATE	DRAWN	SCALE @ A1		
09.07.22	NE	1:200		
PROJECT NUMBER	LIMIT / BLOCK	CI / SFB CODE	TYPE & NUMBER	REVISION LETTER
DRAWING NO.				
11392	PL	P01	A	
Site Location Plans	L	GA Plans	P	Elevations
Sections	S	Details	D	Protec Colour

THE RATCLIFFE GROVES PARTNERSHIP
MANCHESTER
100 MANCHESTER ROAD
BURY LANCASHIRE BL9 6TD
T: 0161 797 6000 E: manchester@rgp.co.uk
www.rgp.co.uk
LONDON
19 REDFORD ROW
LONDON WC1R 4BS
T: 020 7600 6666 E: london@rgp.co.uk

