


Existing drawing


Proposed front
South elevation

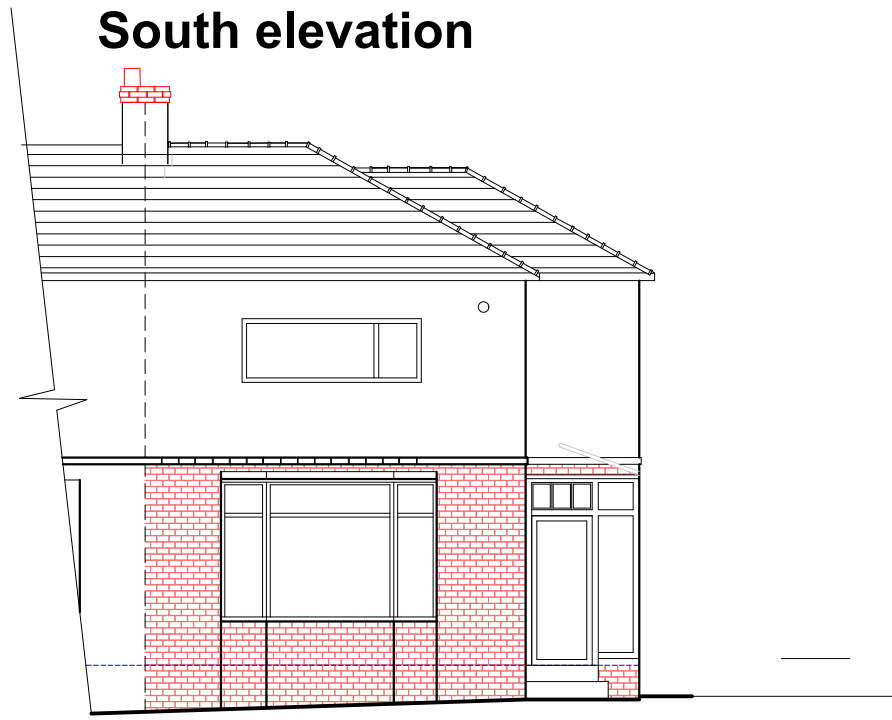


Existing side
West elevation




Existing rear
North elevation

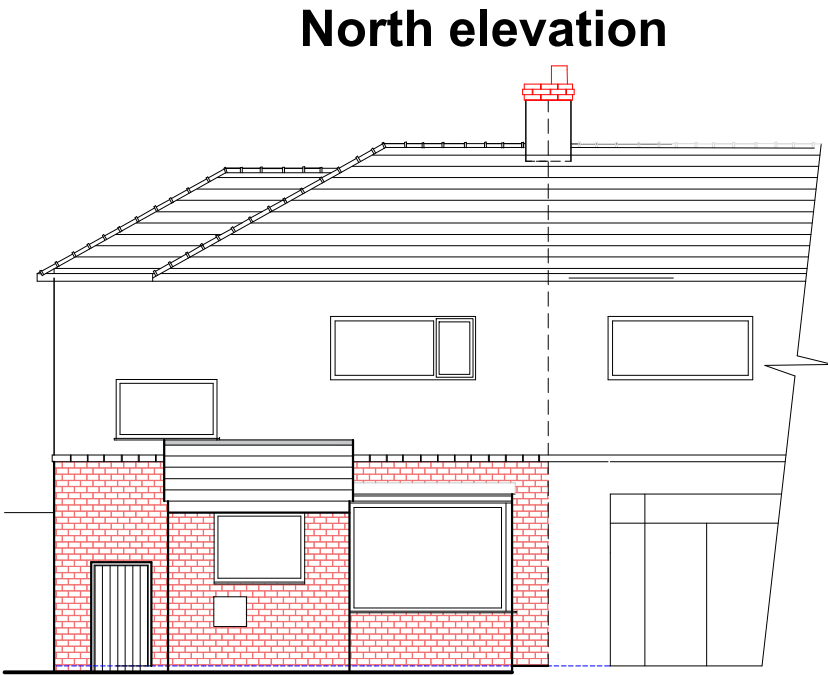


Existing side
East elevation

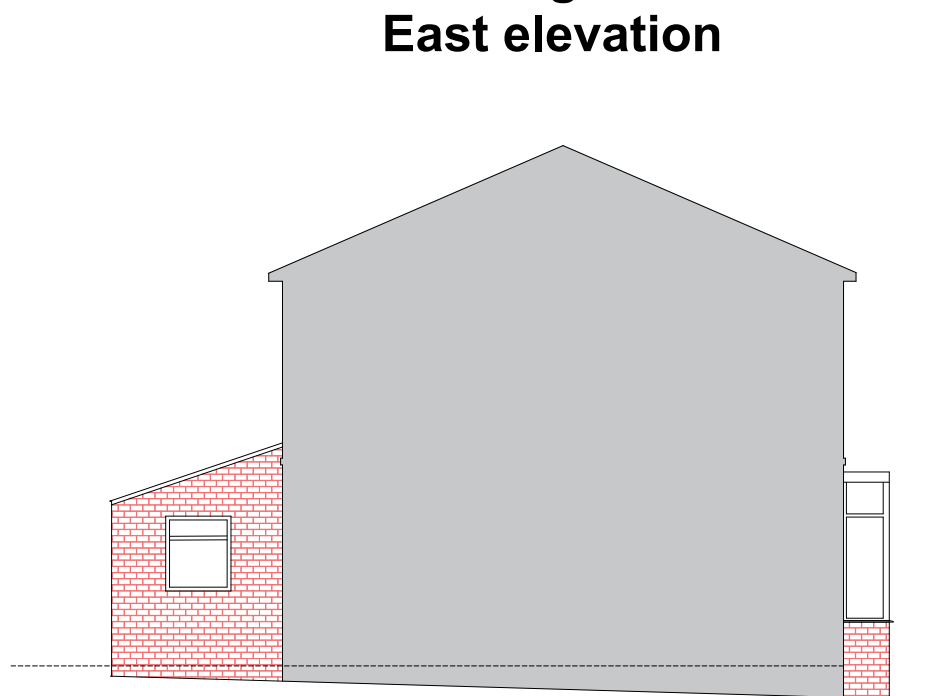


Site and boundary details 1:200

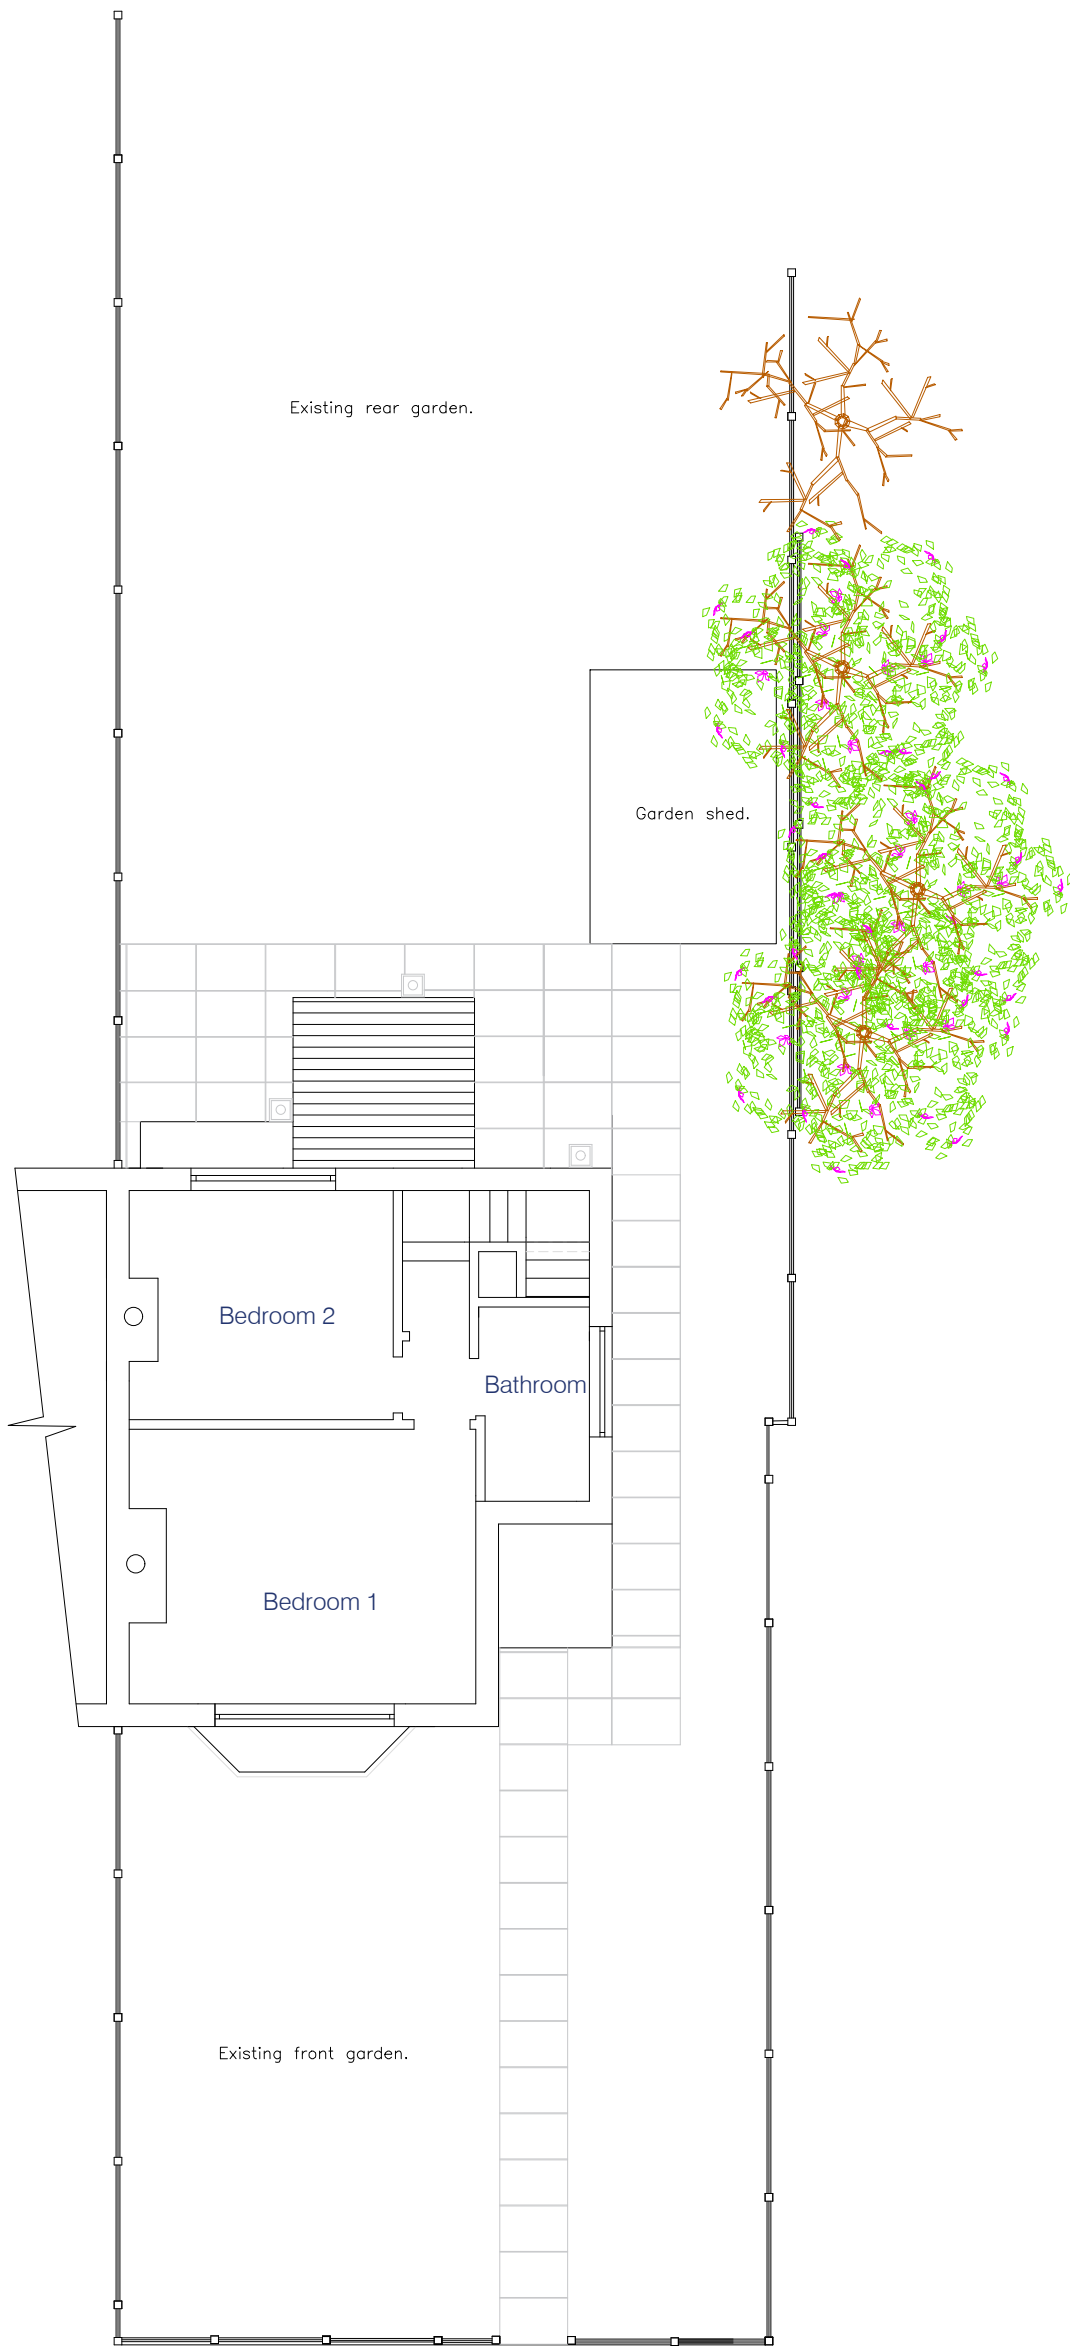


Existing first floor plan

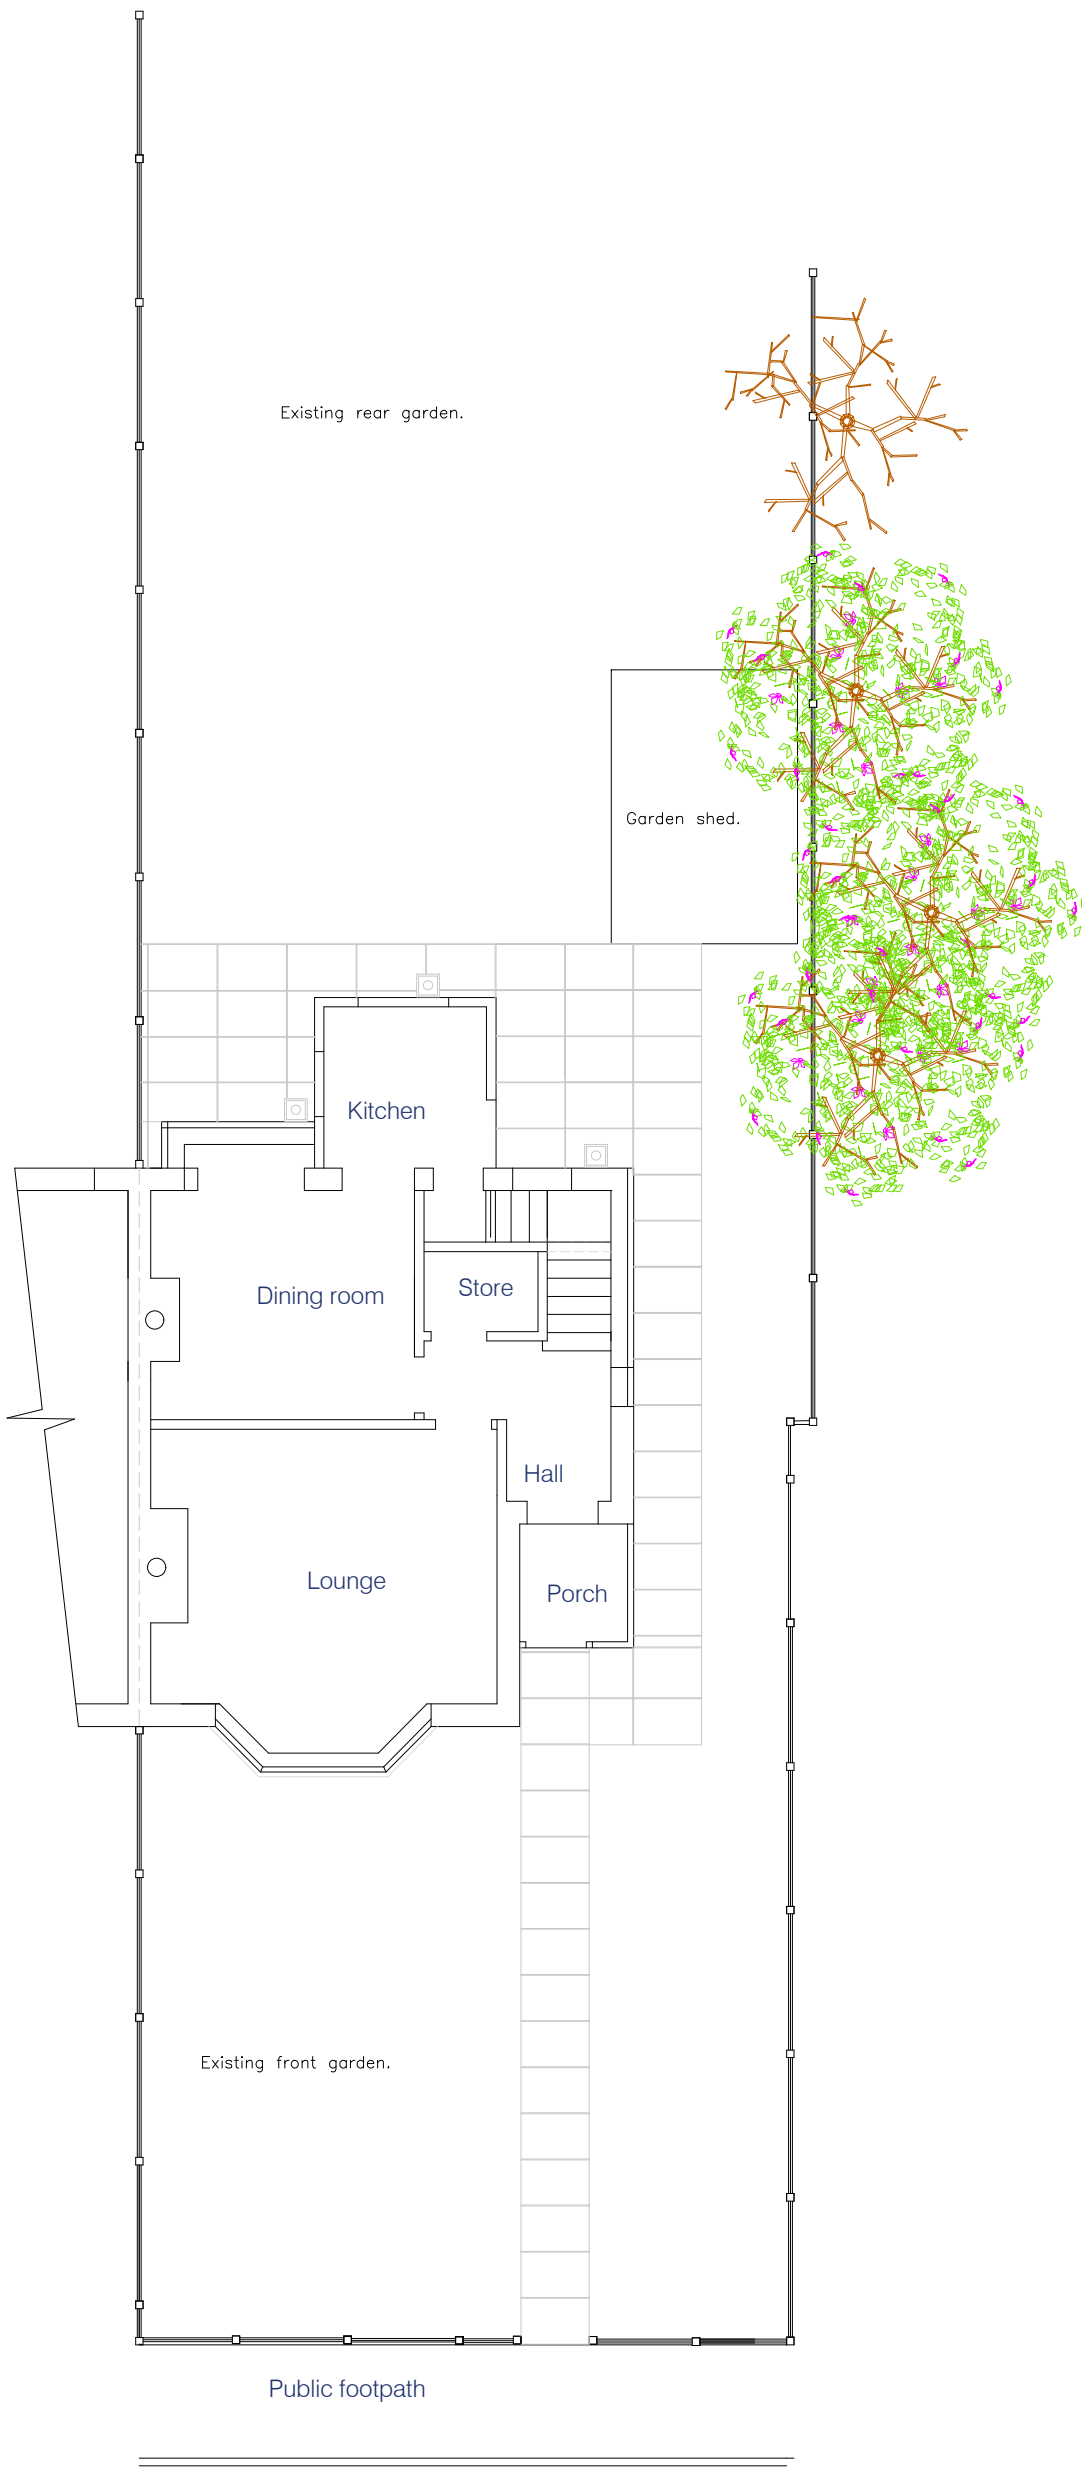

Existing ground floor plan

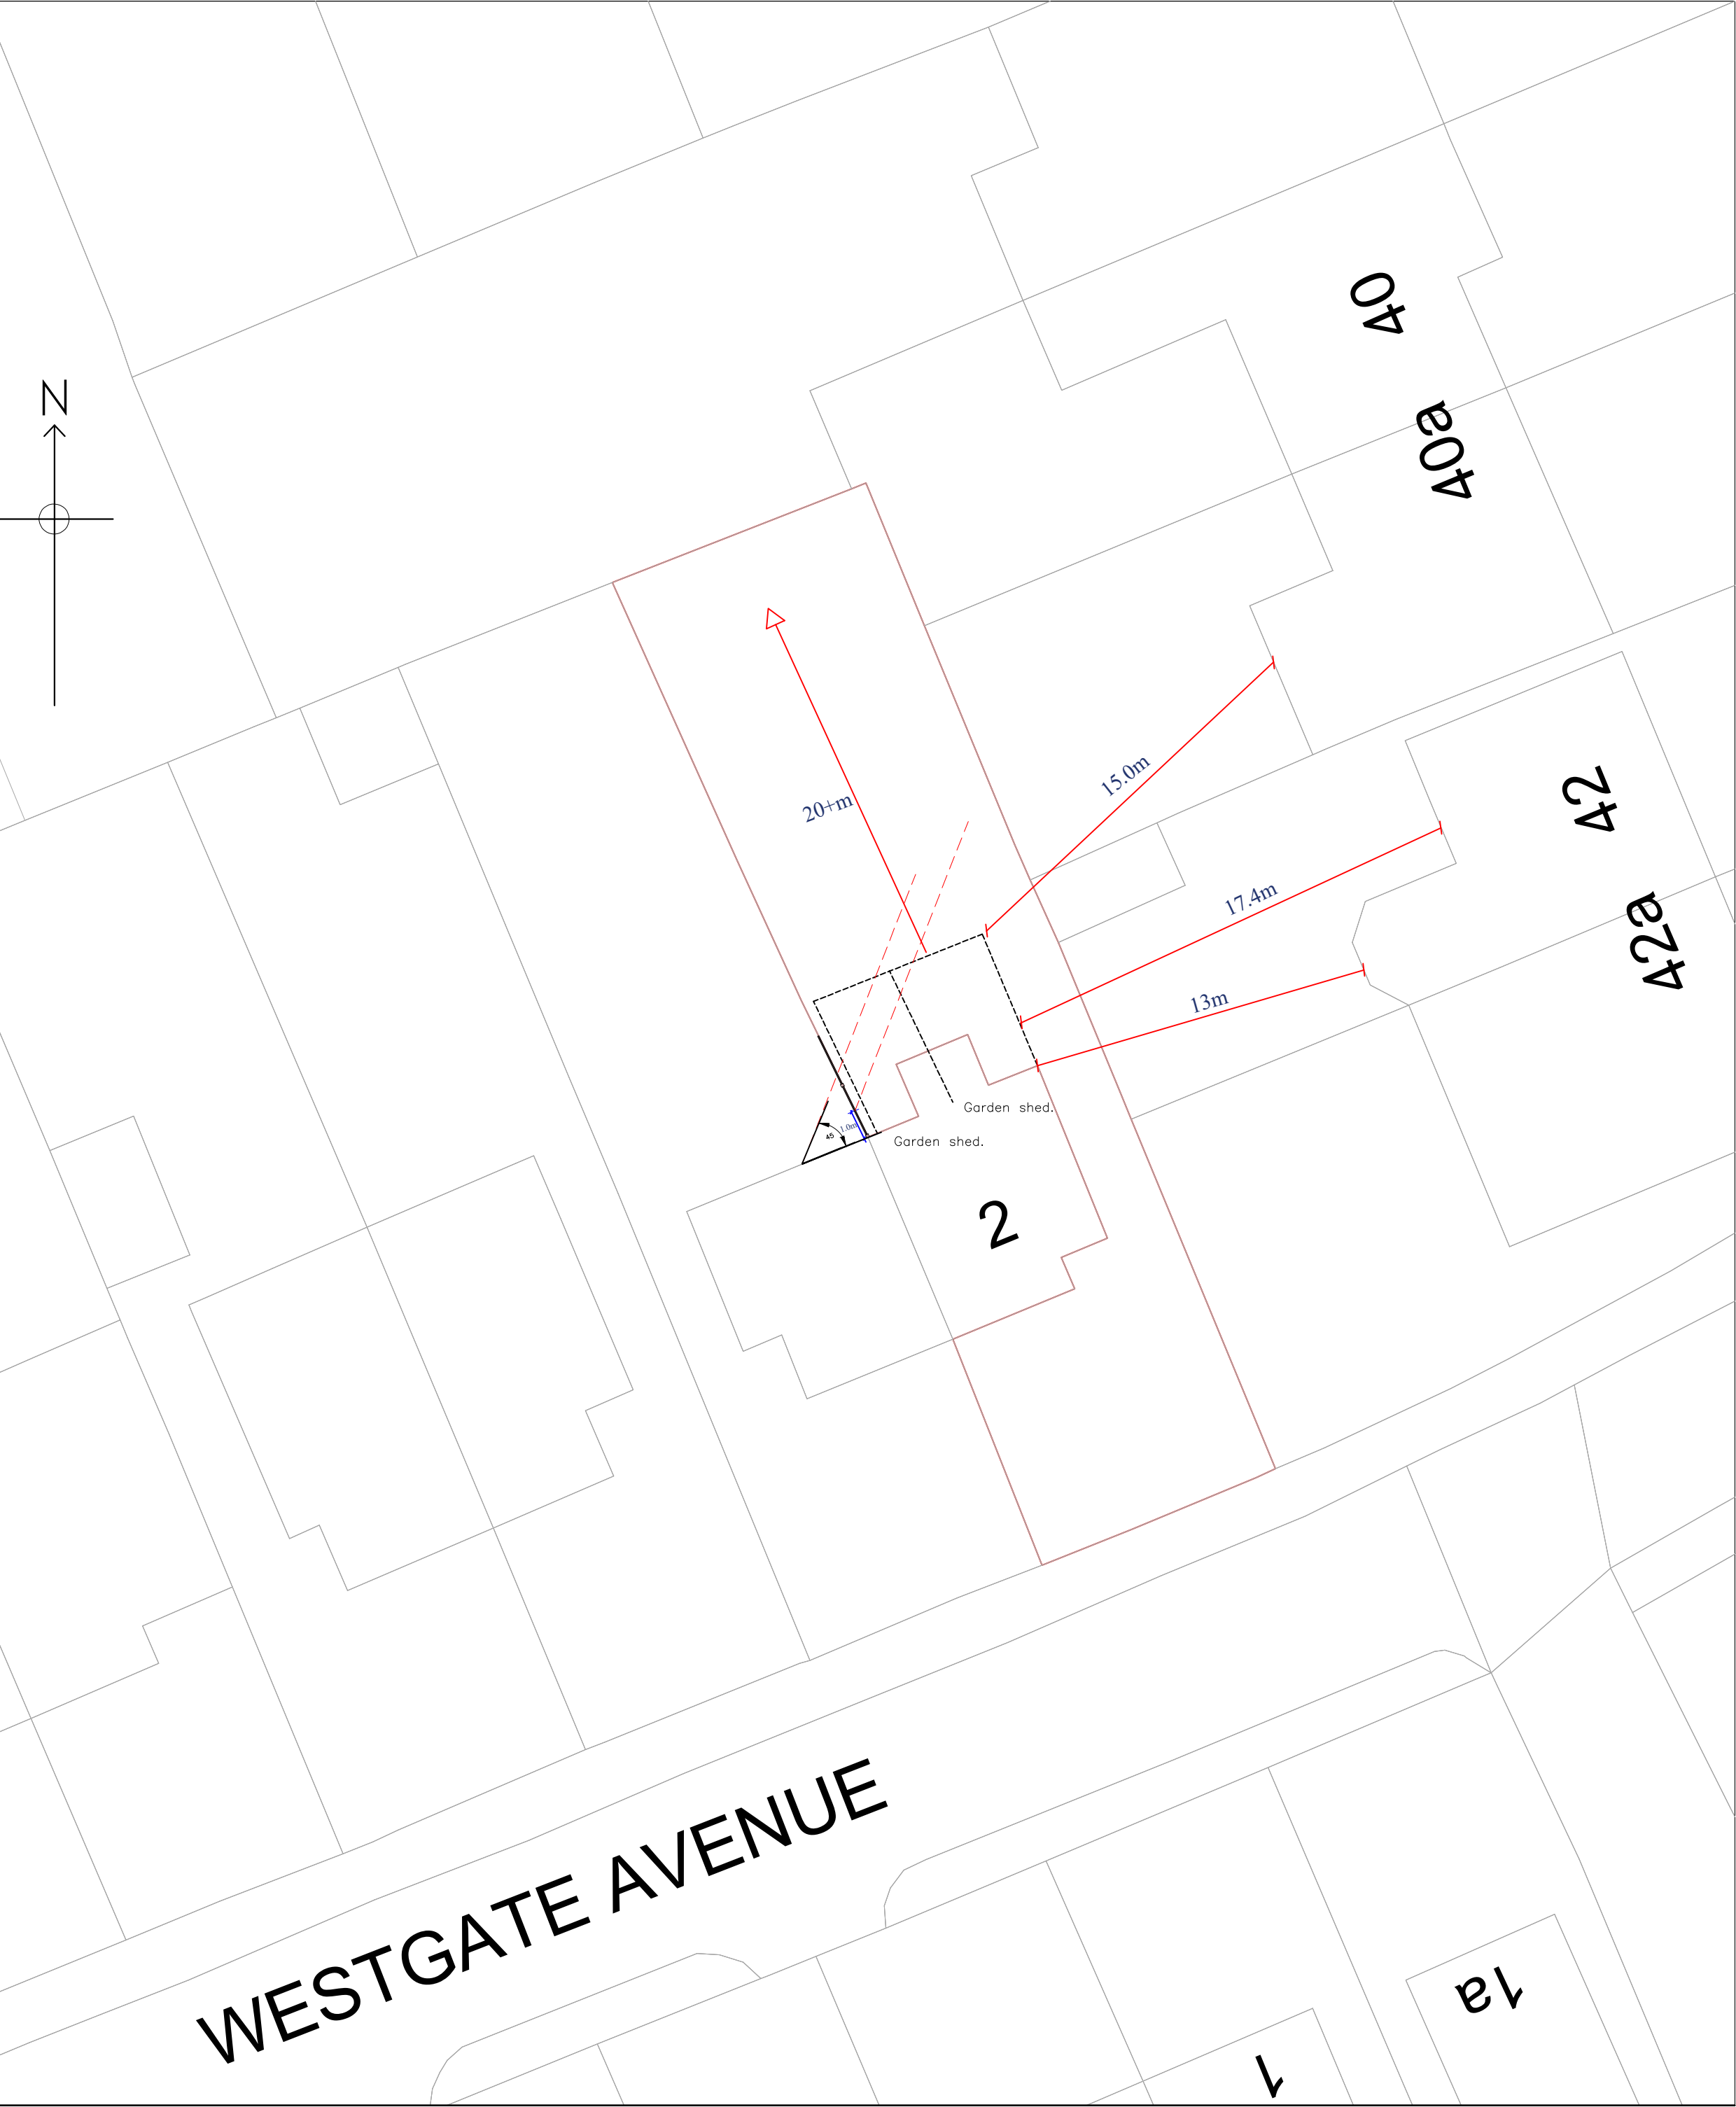

THIS DRAWING IS COPYRIGHT AND REMAINS THE PROPERTY OF DURKIN ARCHITECTURAL. REPRODUCTION OR ALTERATION OF THIS DRAWING REQUIRES PRIOR PERMISSION.

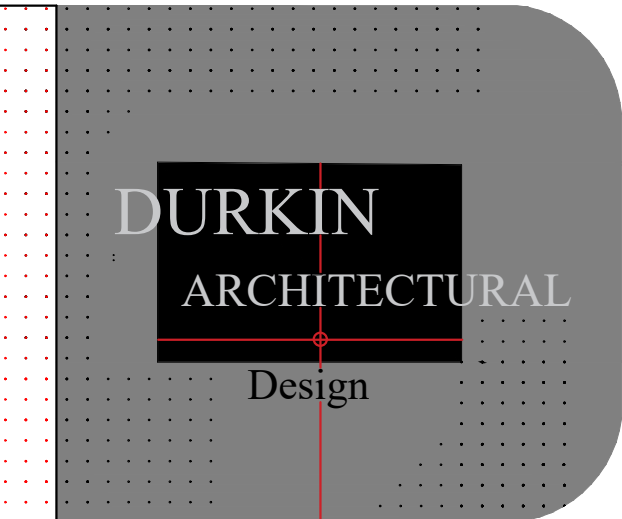

Contact: Durkin Architectural. 07484510433

email: durkinarchitectural@gmail.com

pcdarichitectural@gmail.com

Website: www.durkinarchitectural.com

Address: Badger house, Badger lane, Blackshaw head
Hebden bridge HX7 7JX West yorkshire

Project: Proposed front and rear
extensions and
refurbishment

2 Westgate Avenue
Ramsbottom
Bury
BLO 9SS

Applicant: Mr A Taiwo

Scale:	
1:100	Existing site layout
1:100	Existing ground floor layout
1:100	Existing Elevation drawings

Date:

1st October 2022

Drawn:

PCD

Previous application No:

Application No:

Dwg :
0693PCD/22

This drawing is for planning discussion and design purposes and the content can change so must not be relied on for accurate details of this project. This drawing is a proposed drawing so the existing drawing must be referred to for comparison purposes. The Architect/ Designer must be contacted for confirmation of any detail.