
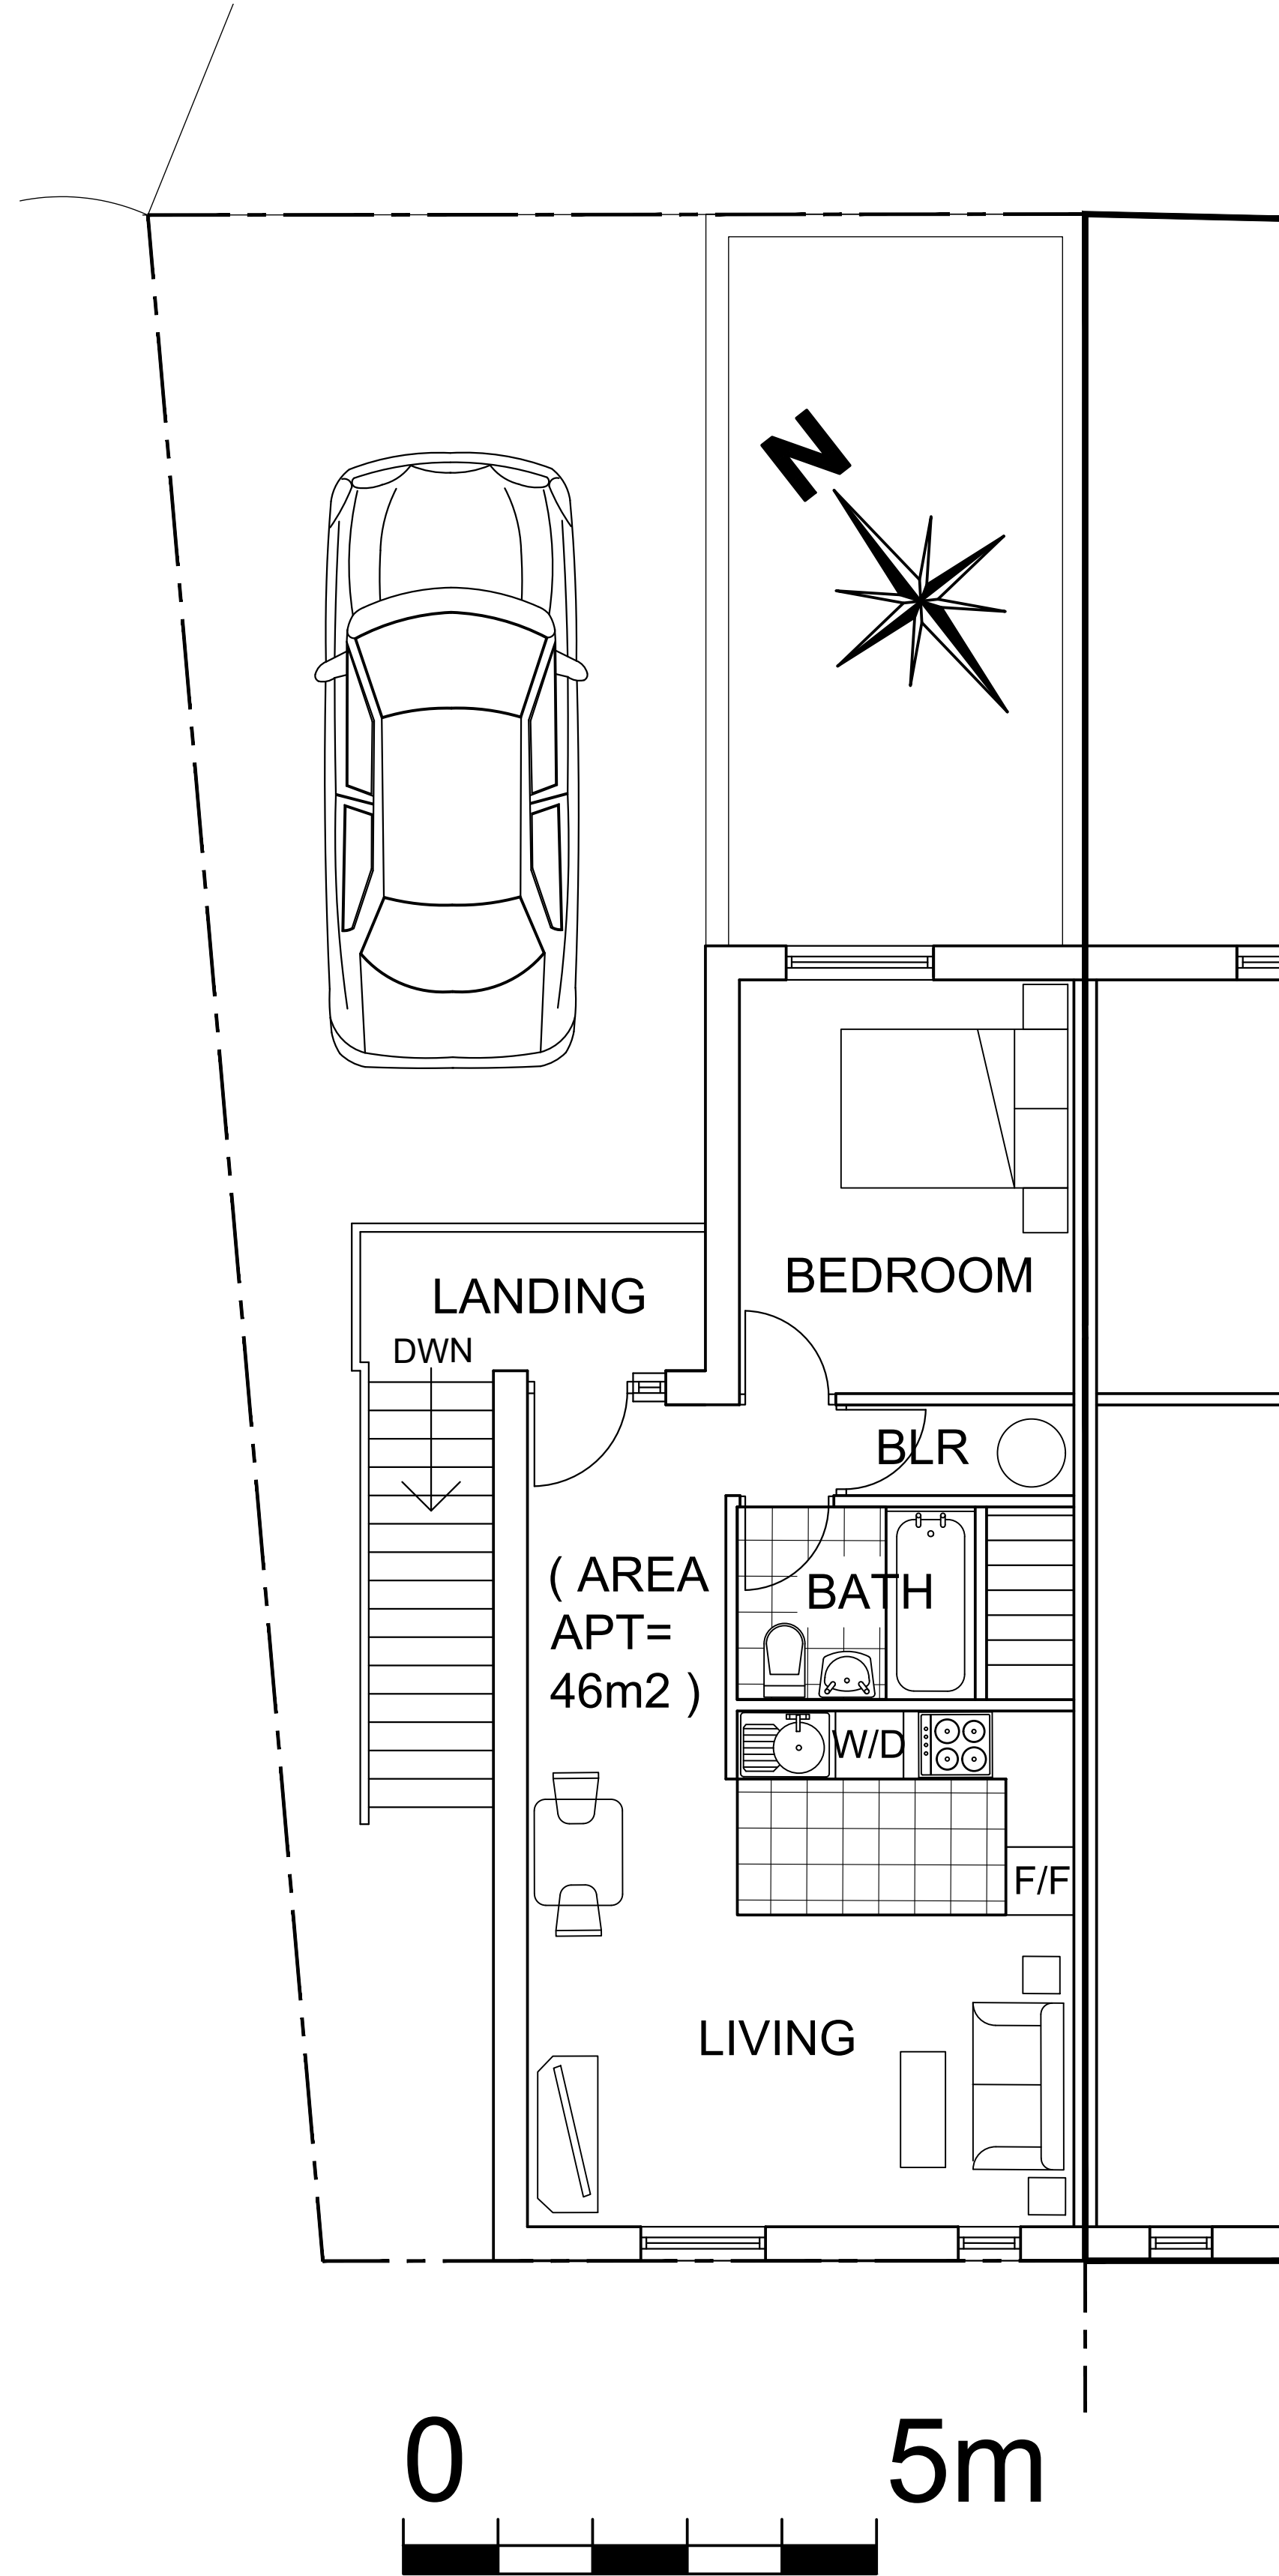


WALKER STREET

BURY OLD ROAD

SITE PLAN
1:100@A1

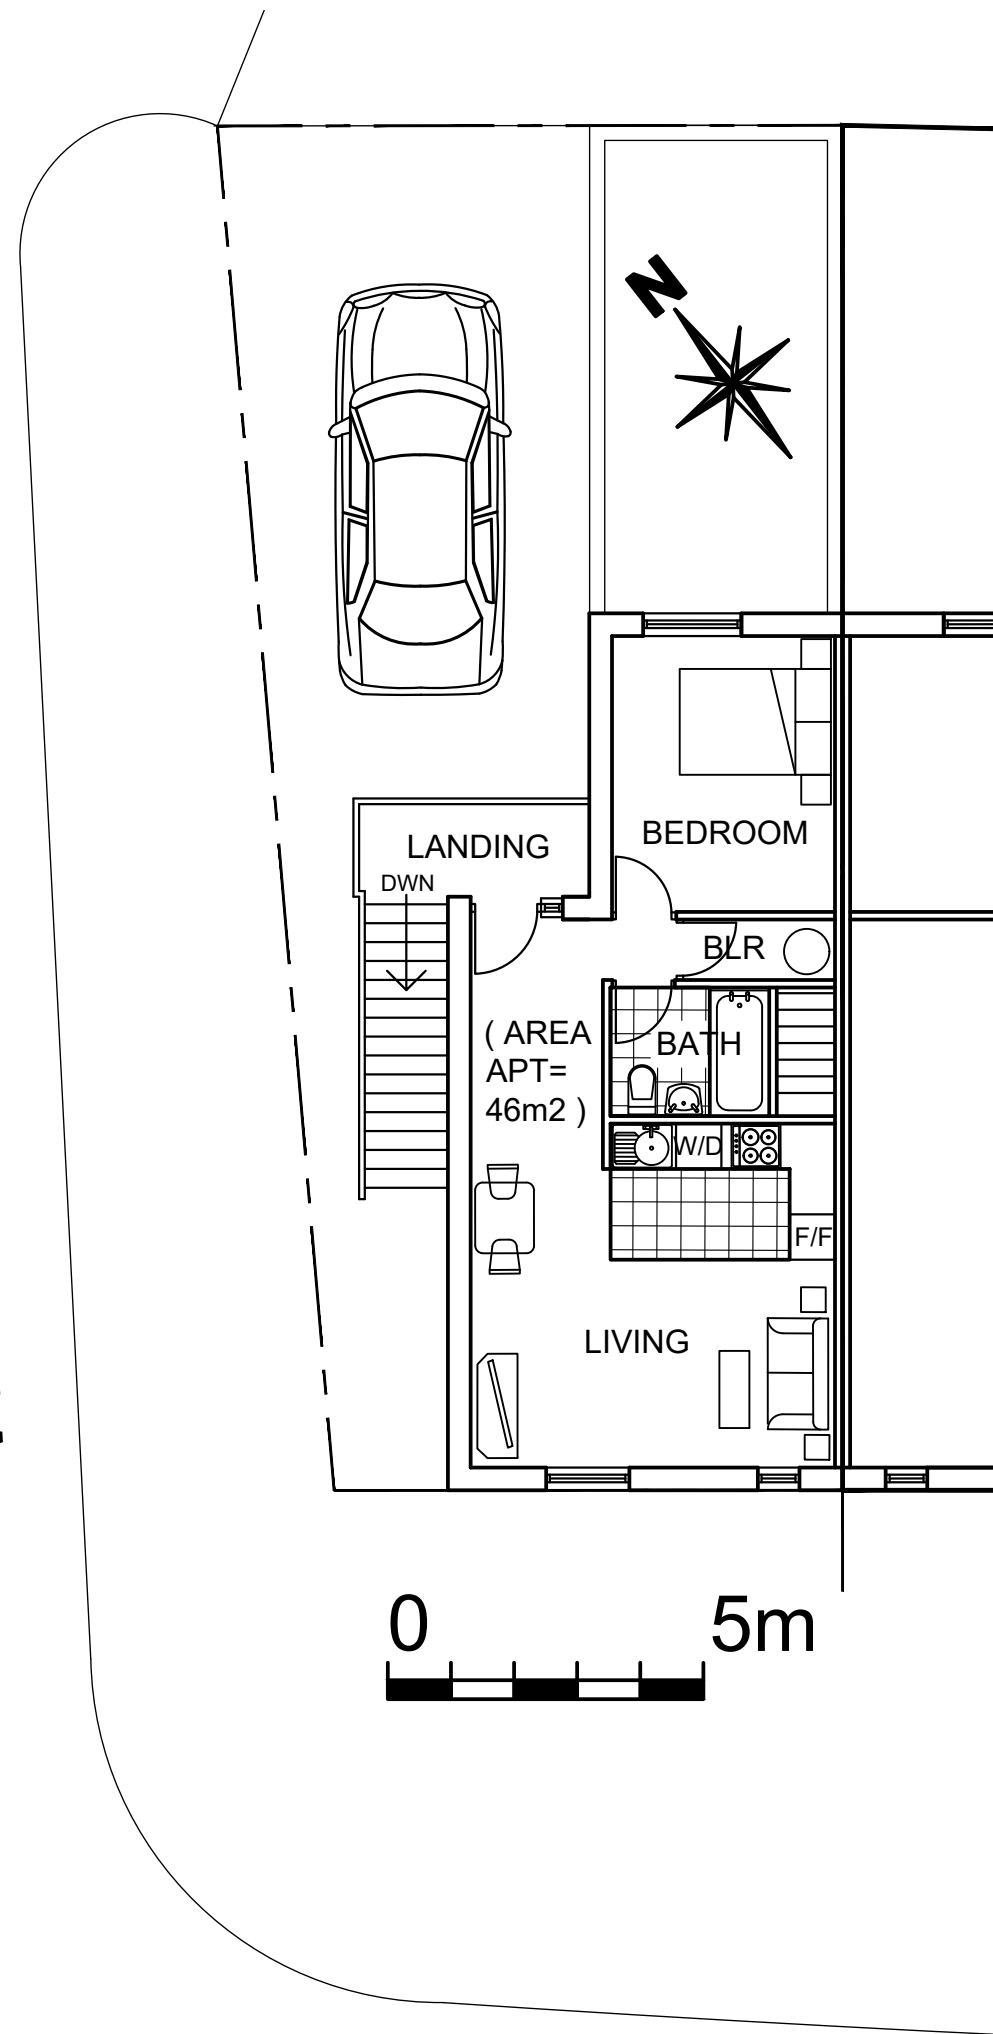

GROUND FLOOR PLAN

Copyright of this drawing is vested in BM Architectural and it must not be copied or reproduced without written consent. Figures and dimensions are to be taken from this drawing. DO NOT SCALE OFF THIS DRAWING. If by doubt use.

All contractors must visit the site and be responsible for taking and checking all dimensions relative to their work. BM Architectural are to be advised of any variation between drawings and the conditions. Electronic data drawings should be used as 'read only' and should not be interpreted for measurements. All dimensions and levels should be 'read only' from those values stated in text, on the drawings.

[REV:] [DATE:] [DETAILS:]

BM ARCHITECTURAL DESIGNS,
APARTMENT 8,
224 GREAT CLOWES STREET,
MANCHESTER M7 2ZS
TEL: 07415 493002

email- benjamin.maguire10@gmail.com

Project: 76 BURY OLD ROAD,
PRESTWICH, BURY,
GREATER MANCHESTER, M45 6TP

Title: PROPOSED PLANS

Client: CASSEL AND FLETCHER
PROPERTY MANAGEMENT LTD

Scale: 1:50@A1 Date: 05/ 2023 Drawn: BM

Status: PLANNING

Drawing no: BM/0523/BURY/PL3 Rev:

Architectural Design/ Planning/ Construction/ Building Regs