
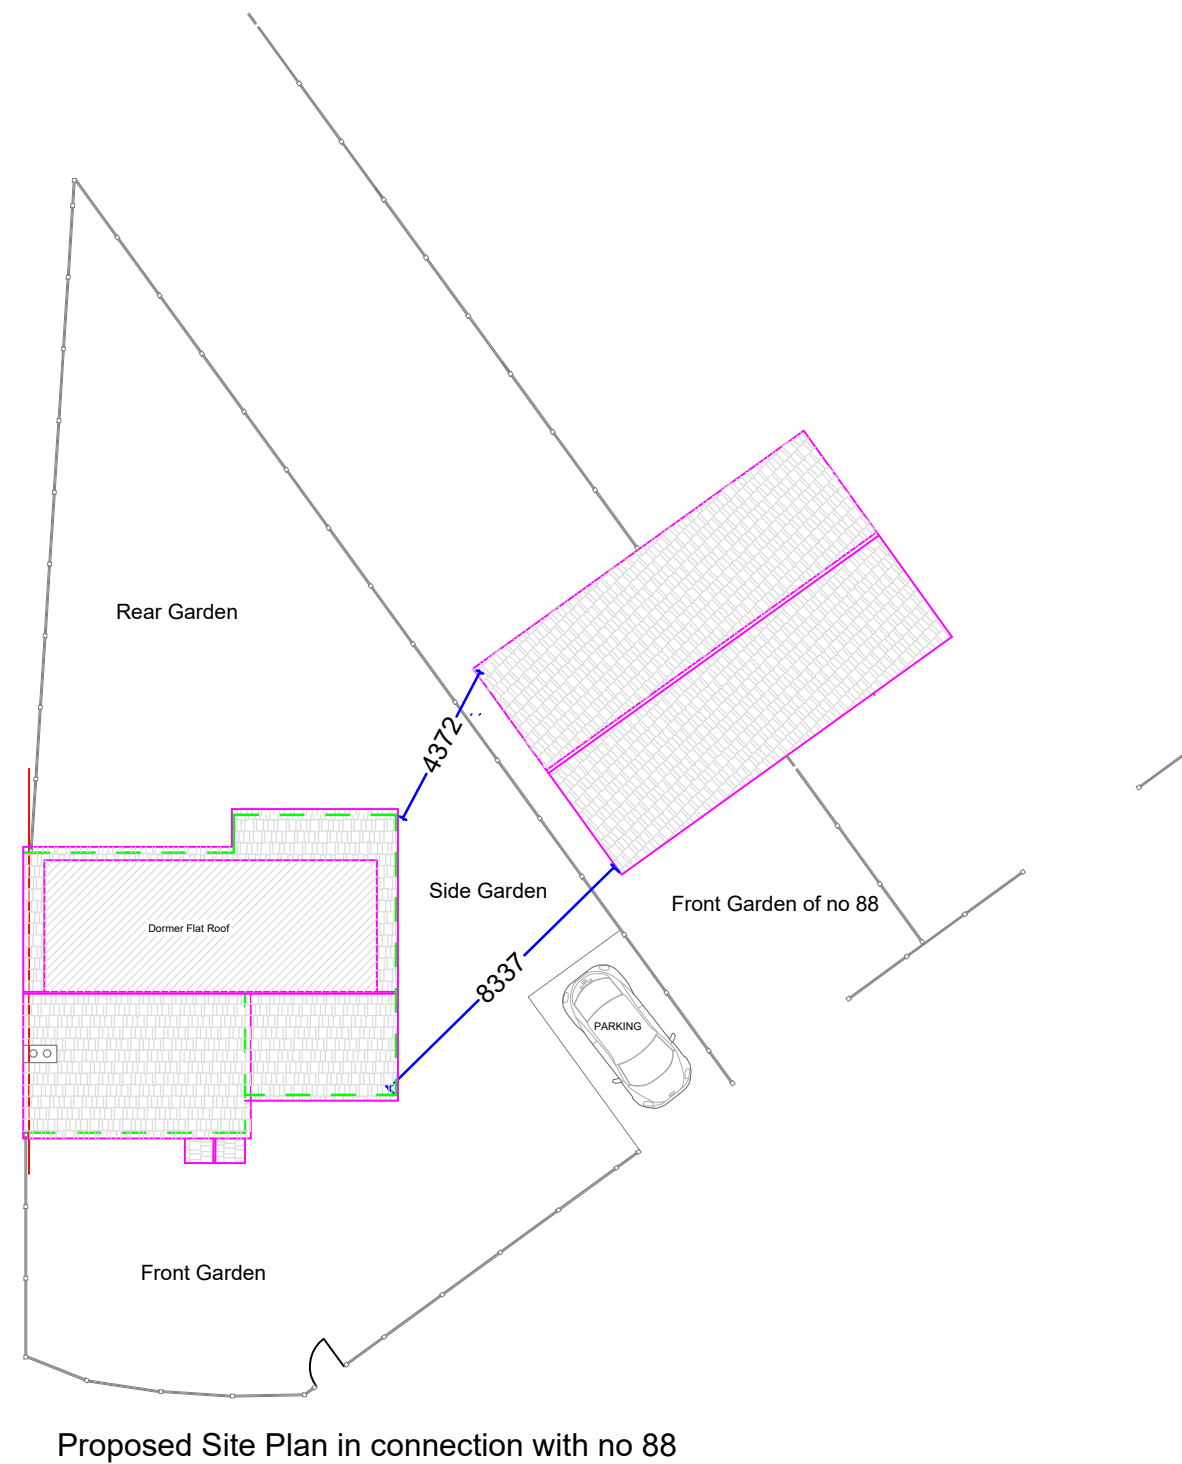


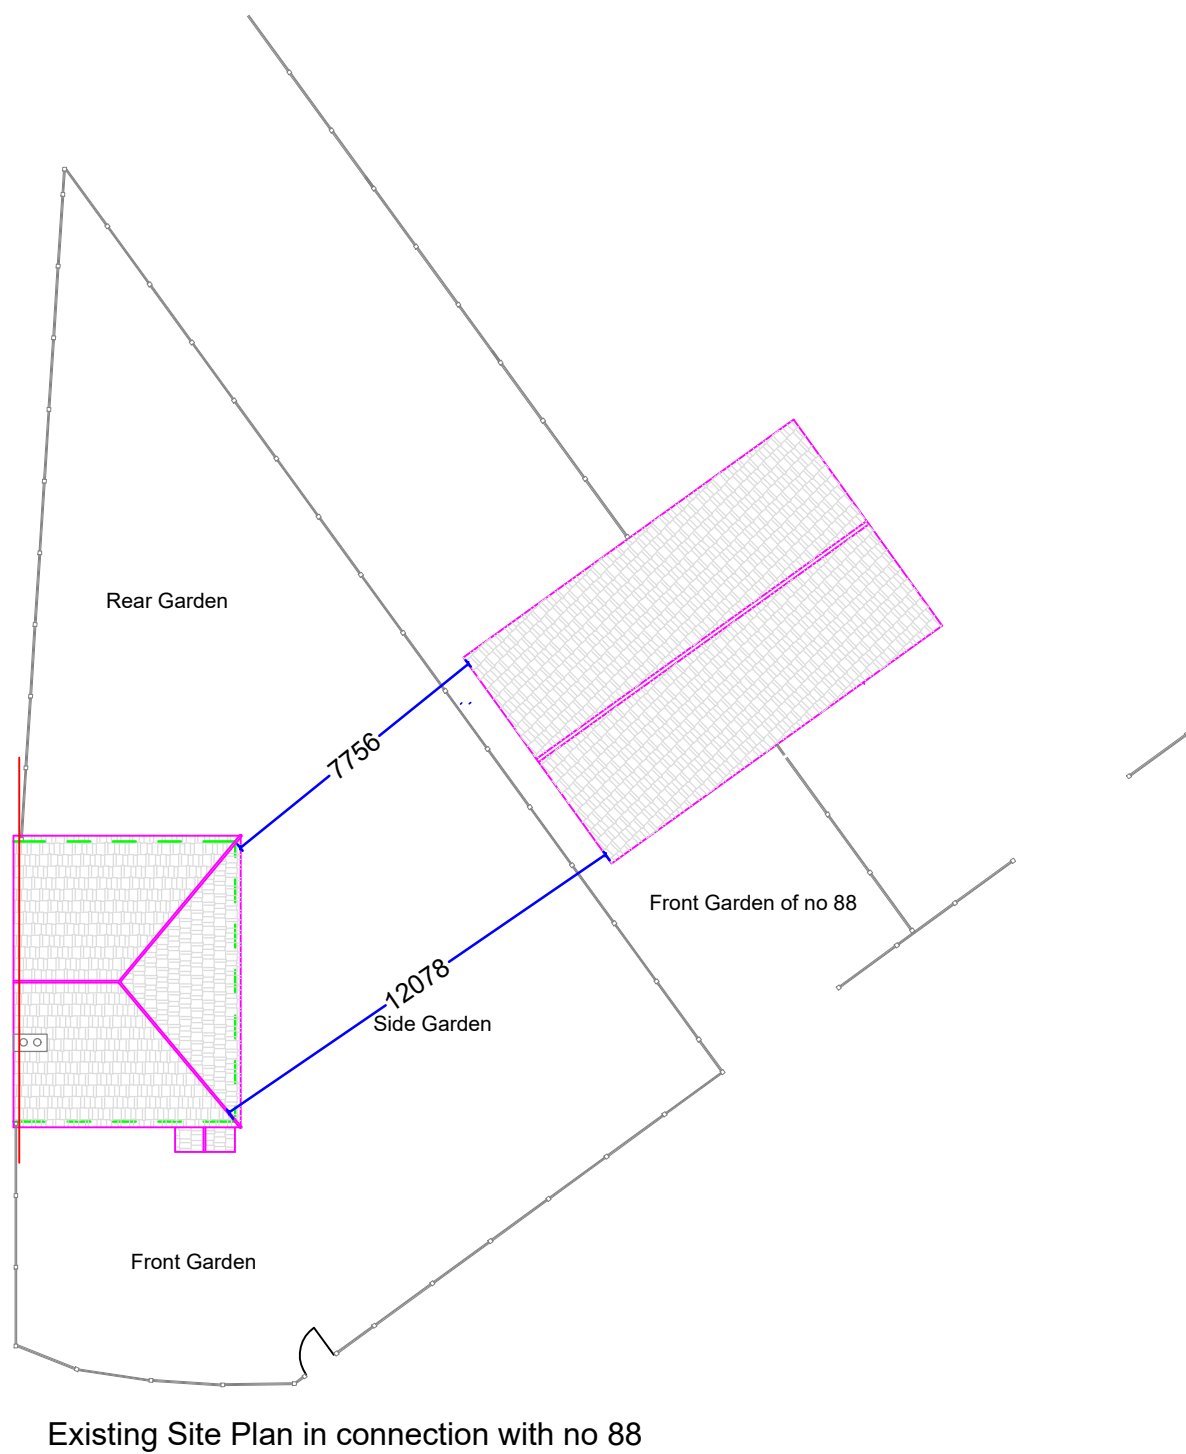

2A Cook Street, Bury, Lancashire, BL9 0RP, 0161 8717405	
Existing and proposed Site plan in connection with no 88 of 90 Ferngrove, Bury, BL9 6JX	
Scale :1 : 200 on A3	All Dimensions in Meters
Ref:: IPS/R/90/BL96JX	Date : 04/03/2020
SHT 2b of 2	Existing & Proposal