



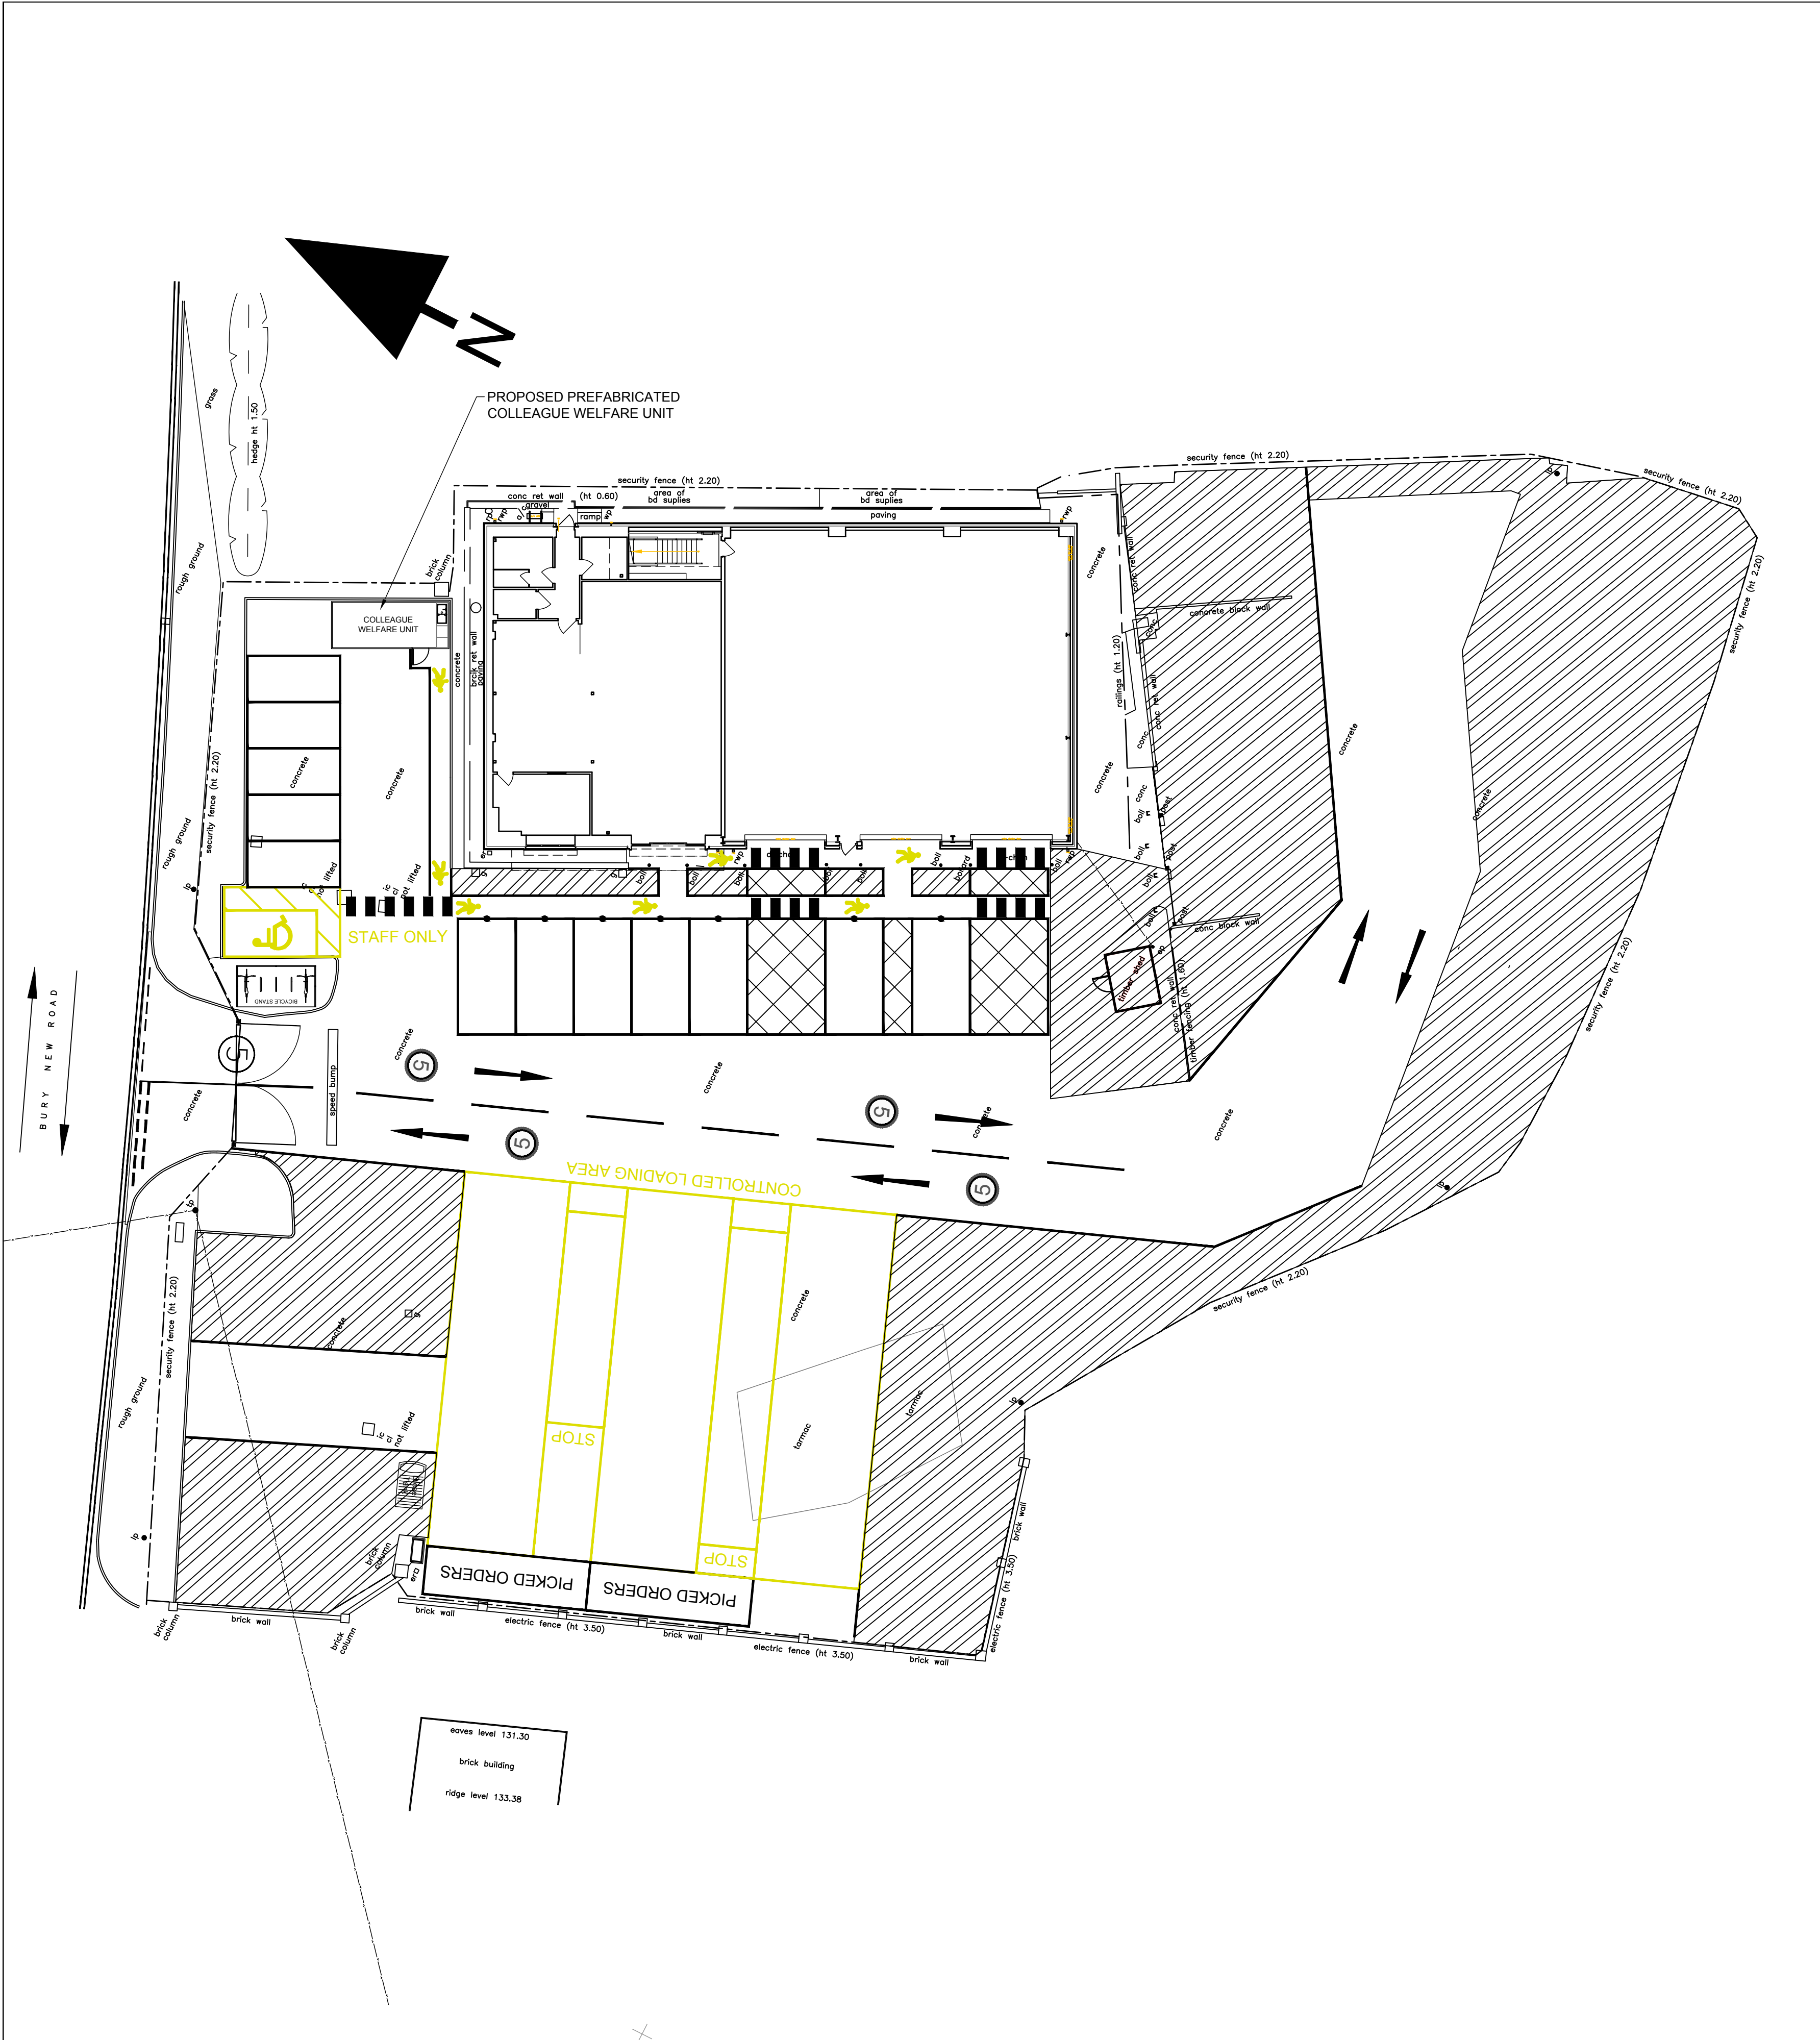

SCALE BAR
1:200

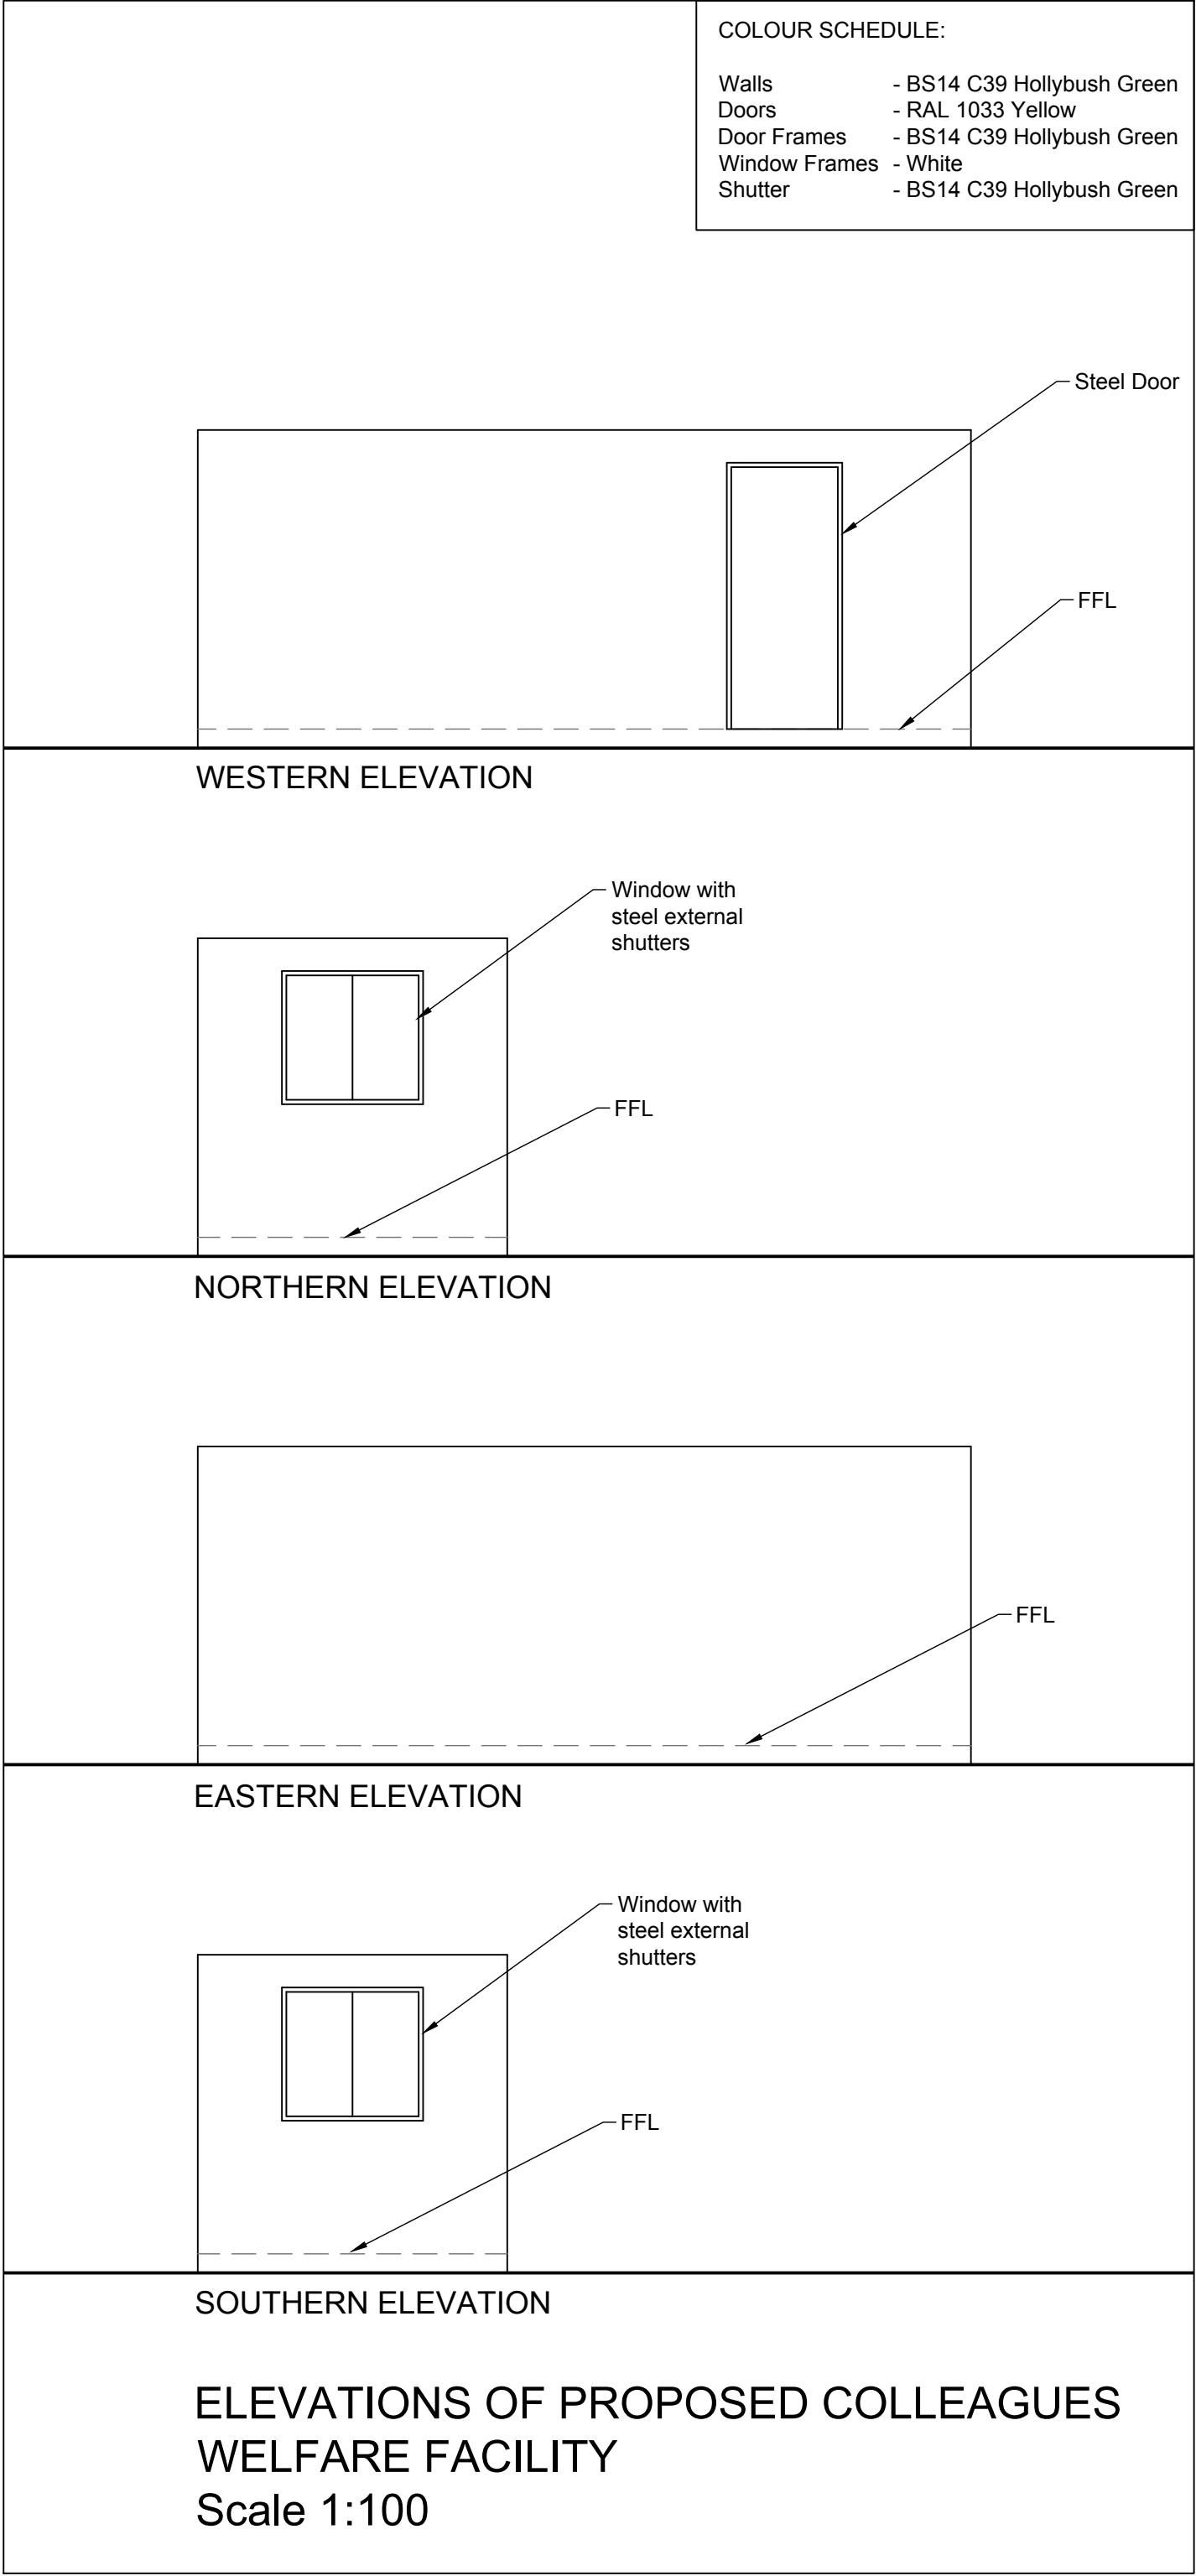

DESIGNER RISK INFORMATION	
IN ADDITION TO THE HAZARDS/RISKS NORMALLY ASSOCIATED WITH THE TYPES OF WORK DETAILED ON THIS DRAWING, NOTE THE FOLLOWING:-	
CONSTRUCTION:	
MAINTENANCE/CLEANING:	
DECOMMISSIONING/DEMOLITION:	
IT IS ASSUMED THAT ALL WORKS WILL BE CARRIED OUT BY A COMPETENT CONTRACTOR WORKING, WHERE APPROPRIATE, TO AN APPROVED METHOD STATEMENT.	
KEY:	External bulk storage/racking up to 5.5m

P02	01.12.22	ISSUED FOR PLANNING.		nt	TM
P01	30.11.22	FIRST ISSUE.		nt	TM
Rev	Date	Amendment			
 Consulting Engineers Ltd Southgate House, 38 Southgate, Wakefield WF1 1TL T: 01924 811 000 mjm.co.uk					
Project: TRAVIS PERKINS RADCLIFFE					
Client: 					
Drawing Title: SITE PLAN AS PROPOSED					
 nt		 TM		 TM	
MJMC Ref: 8567		Scale: 1:200		Sheet Size: A1	
Revision Status: P02		Suitability Status: S4		Date: OCT 2022	
Suitability Description: FOR APPROVAL					
Drawing Reference: Project - Originator - Zone - Level - File Type - Discipline - Number 8567-MJM-XX-XX-DR-D-6611					