


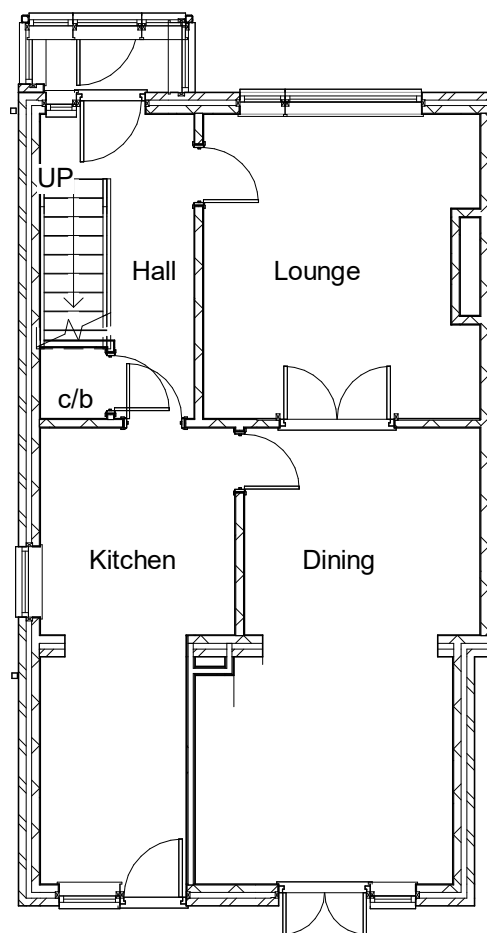


1 dpc
1 : 100



2 Front Elevation
1 : 100



3 Rear Elevation
1 : 100

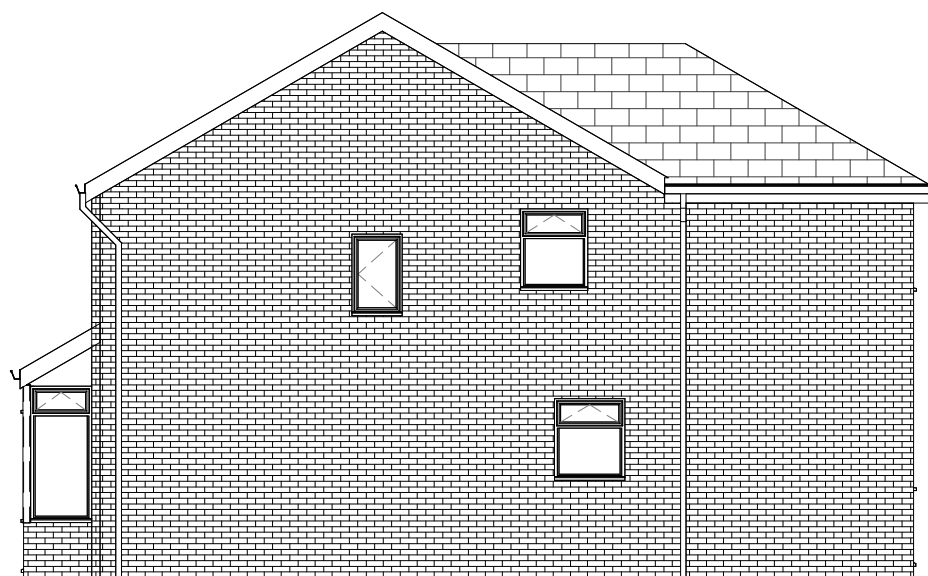

4 Gable Elevation
1 : 100

0m 2m 4m 6m 8m 10m
VISUAL SCALE 1:100 @ A3



Planning
Building Control
Structural Calculations
Project Management

PROJECT	Proposed Single Extension To Side Of 59 Wingate Drive , Whitefield, Manchester, M45 7GX		
SHEET	Existing Layout And Elevations		

CLIENT Mr And Mrs C Caveney			
Date 03/03/2026	Project number NDH/CC/2/26	Scale (@ A3) 1 : 100	
Drawn by Neil	DRAWING NUMBER 6 Of 6		REV
Checked by Checker			