

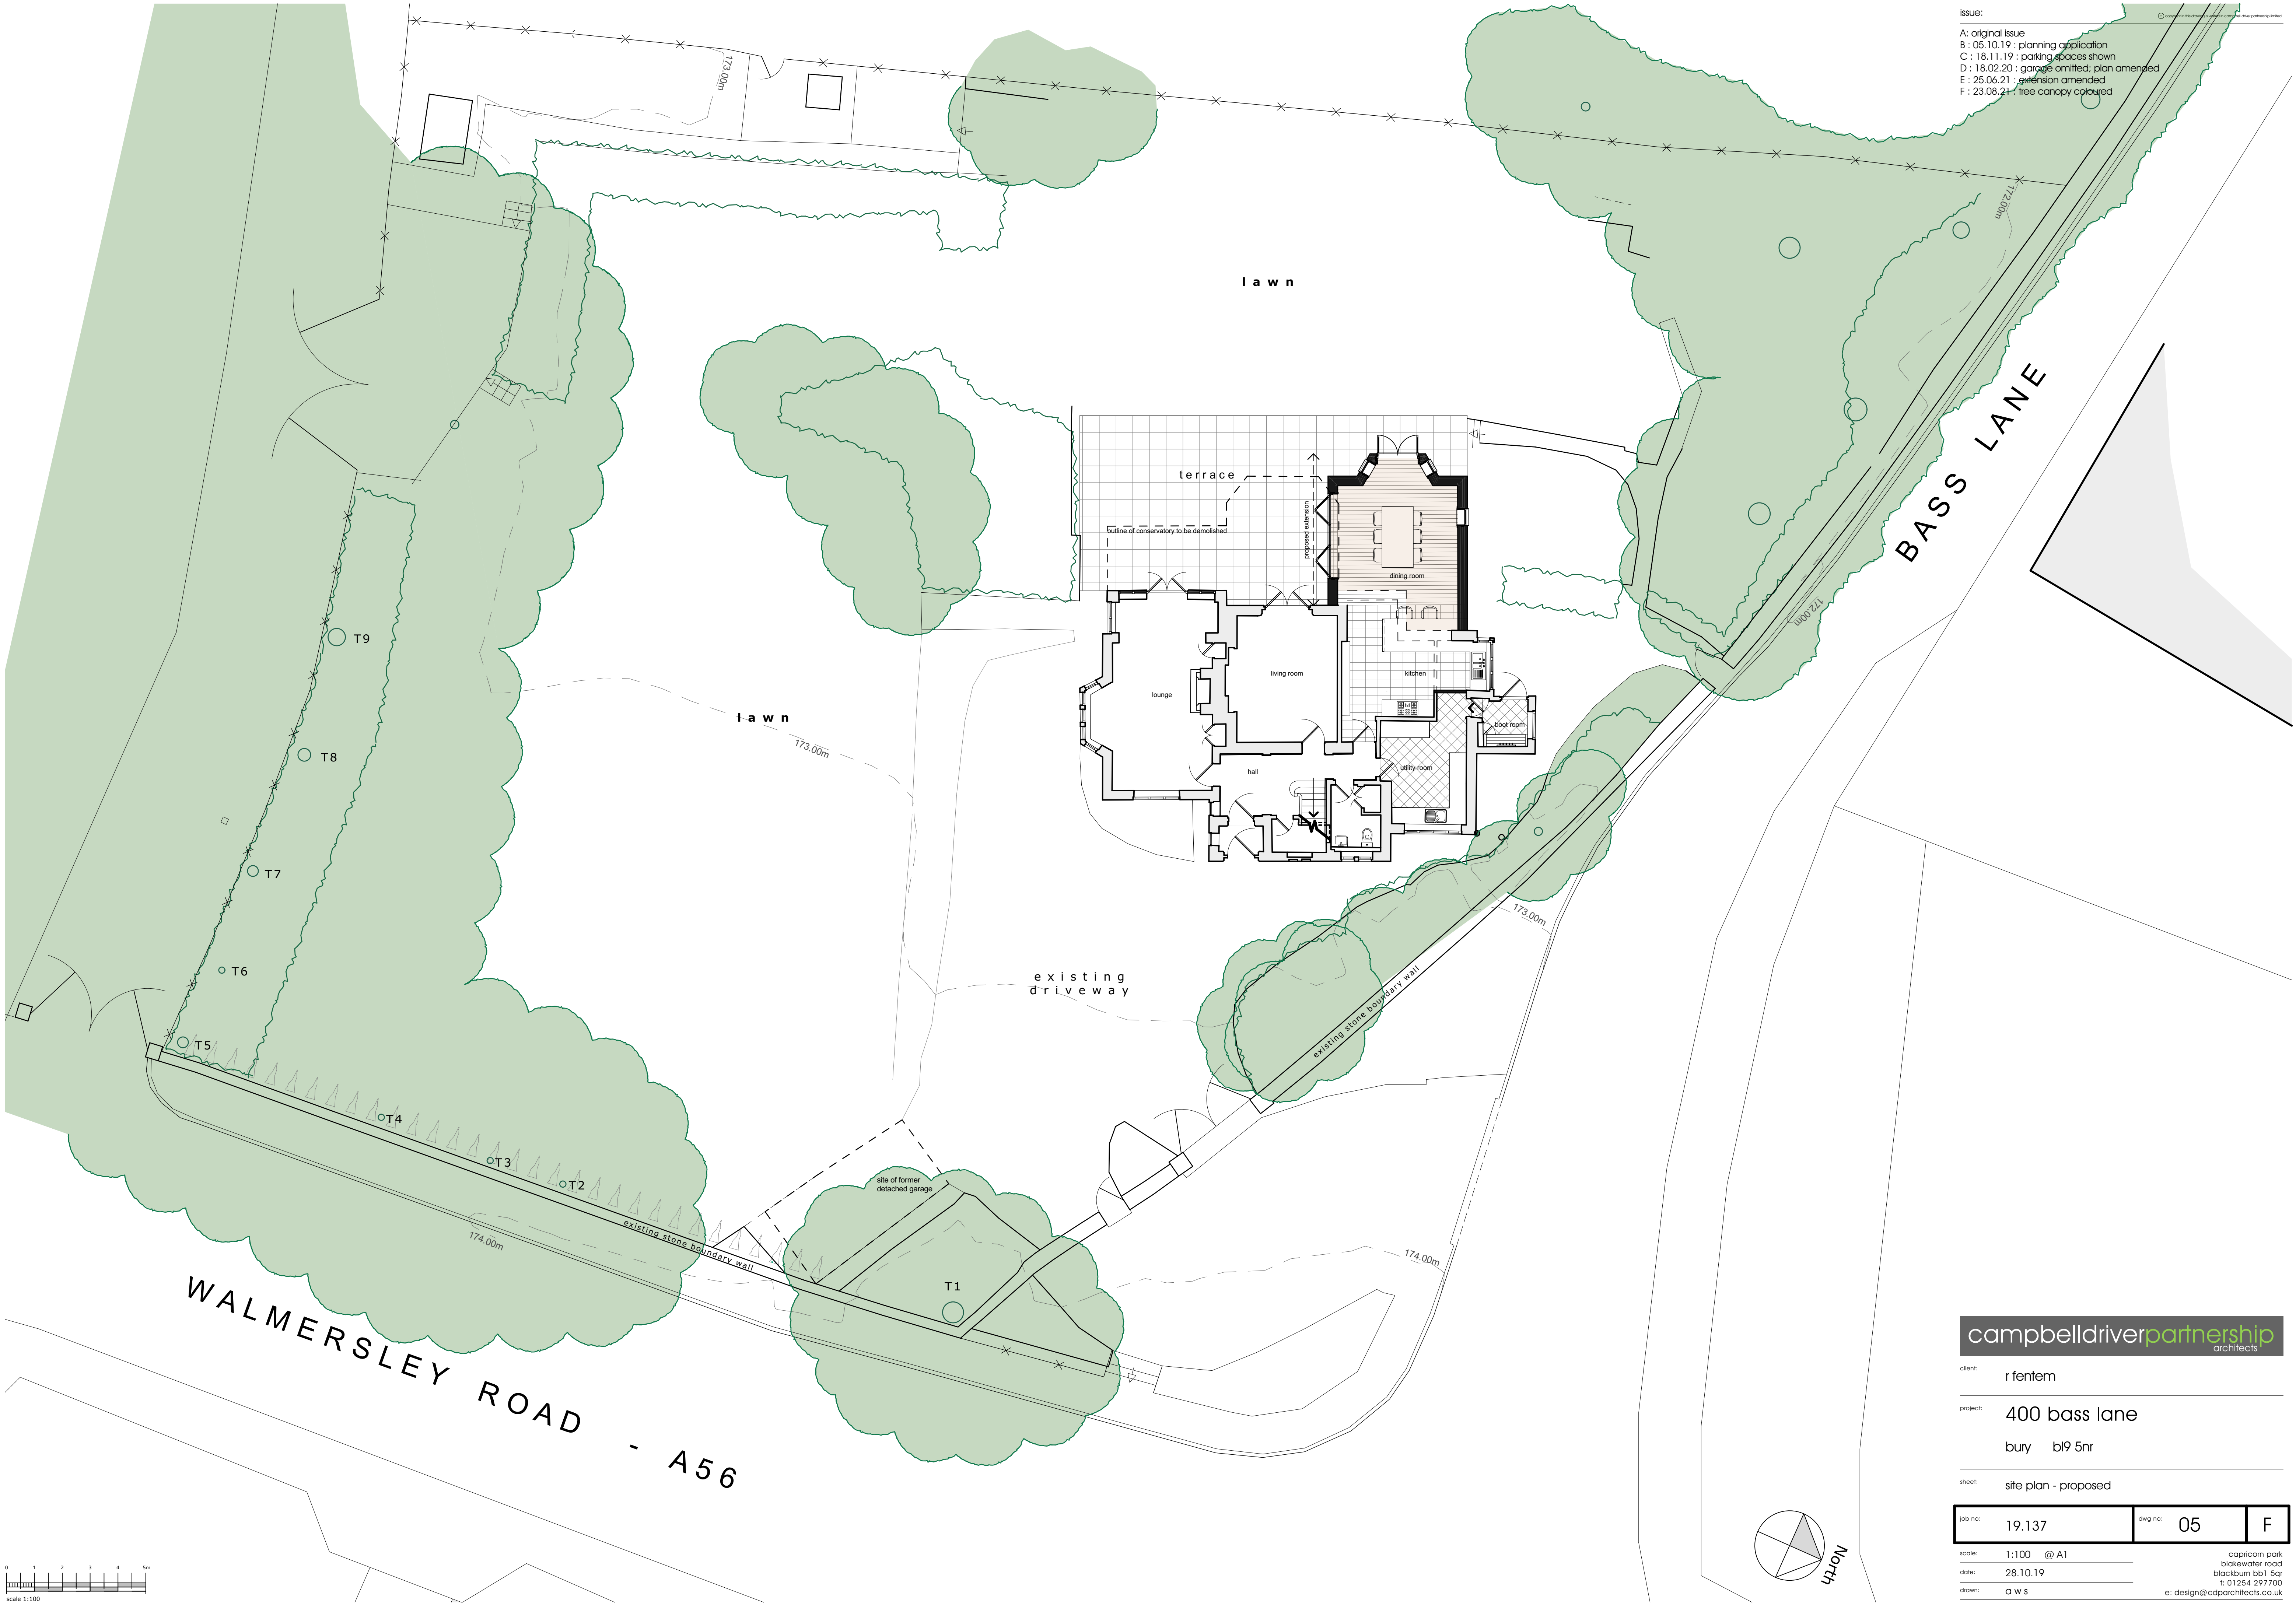


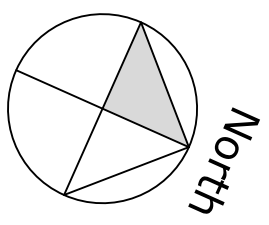

Issue:
A: original issue
B: 05.10.19: planning application
C: 18.11.19: parking spaces shown
D: 18.02.20: garage omitted; plan amended
E: 25.06.21: extension amended
F: 23.08.21: tree canopy played

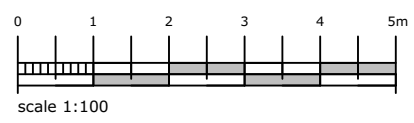

campbelldriverpartnership
architects

client: r fentem

project: 400 bass lane

bury bl9 5nr

sheet: site plan - proposed

job no:	19.137	dwg no:	05	F
---------	--------	---------	----	---

scale: 1:100 @ A1
date: 28.10.19
drawn: a w s
capricorn park
blackwater road
blackburn bb1 5qr
t: 01254 297700
e: design@cdpartnership.co.uk