


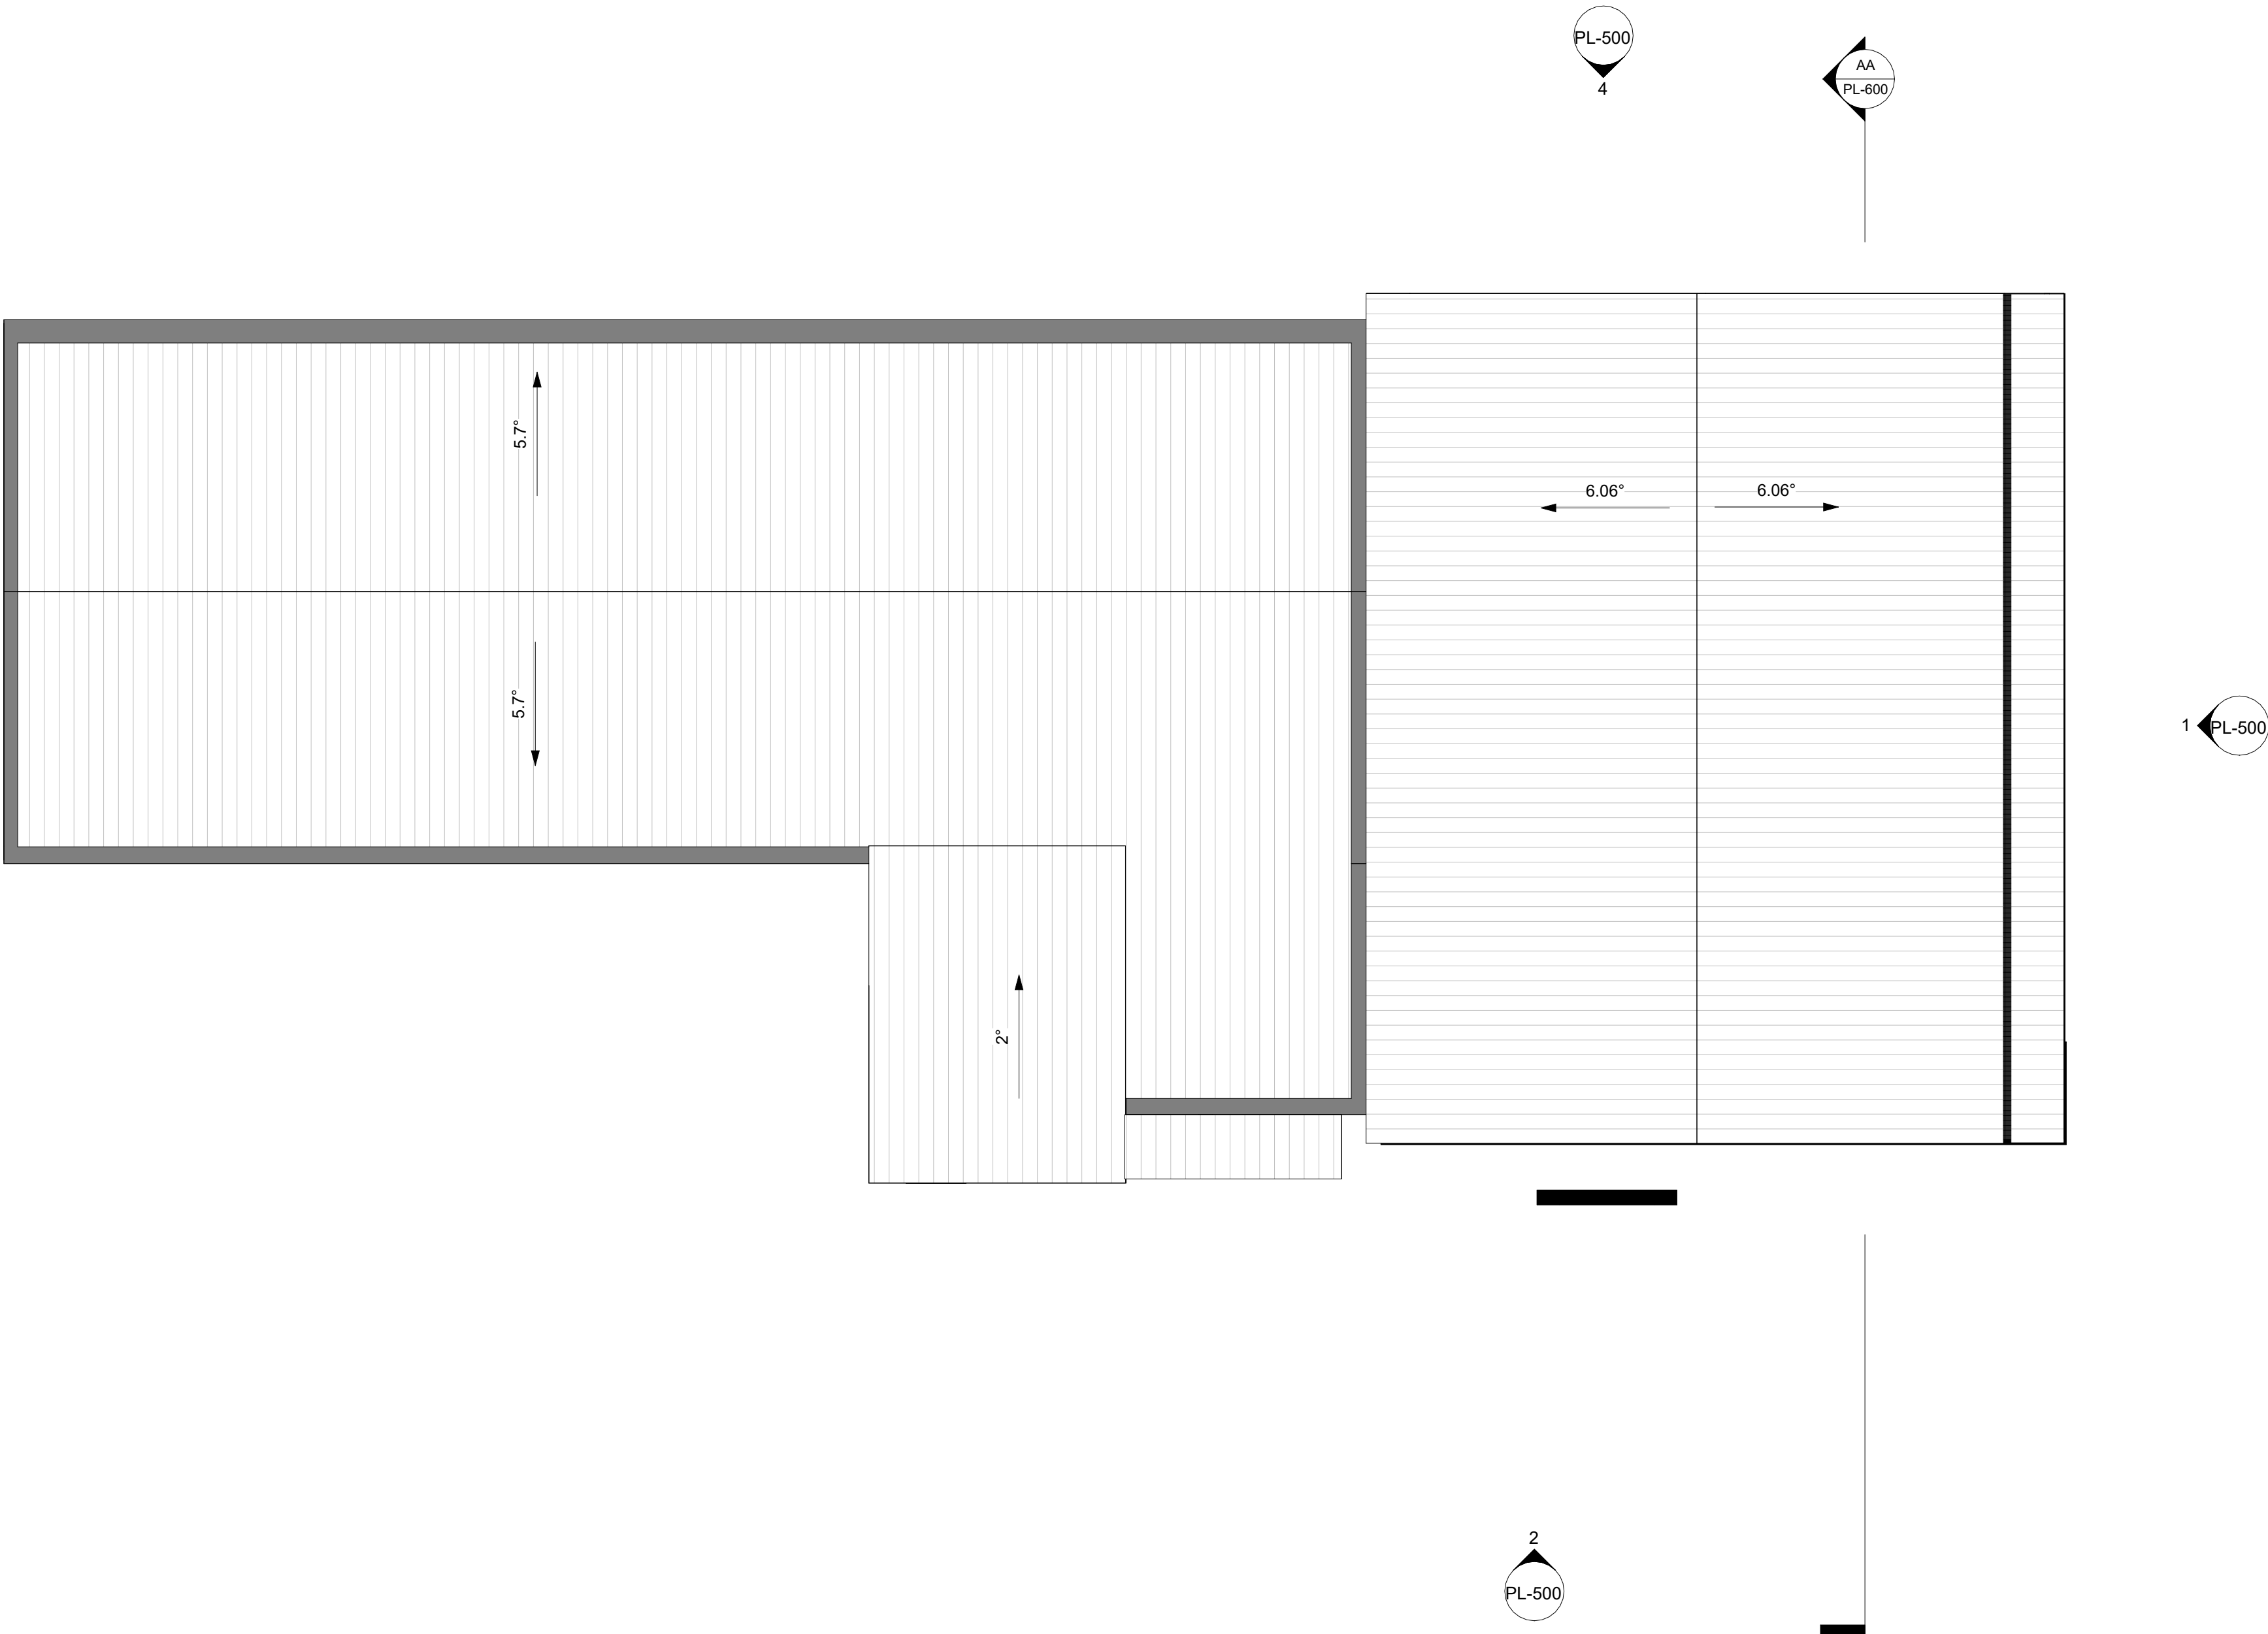

INVICTA CHERY BURY

Drawing title
Existing Roof Plan Layout

Drawing No.
4008-SRA-XX-XX-D-A-PL-300

Revision
P04

Drawn by
LJ

Checked by
TR

A1 Scale
1 : 100

Date
18/12/2025
11:34:59

Reason for Issue
PLANNING

Amendments
PLANNING ISSUE

SRA | ARCHITECTS

SRA Architects Ltd accepts no liability for use of this drawing by parties other than the party for whom it was prepared, or for purposes other than those for which it was prepared.

When the above drawing is issued in DWG format it is an uncontrolled version issued to enable the recipient to prepare their own documents/ models/drawings for which they are solely responsible. It is based on background information current at the time of issue. SRA Architects Ltd accepts no liability for any such alterations or additions to or discrepancies arising out of changes to such background information which occur to that information after it is issued by SRA Architects Ltd.

Responsibility is not accepted for errors made by others in scaling from this drawing. © (UK 2025) SRA Architects Ltd.

SRA Architects Ltd, Station House, Ashley Avenue, Bath, BA1 3DS | sra-architects.co.uk | Registered in England and Wales 14336944

Area notes:

These areas have been prepared for our client Cambria Motors, are approximate only and have been measured from "55752_01_P", "55752_02_P" & "55752_02_P" survey information recieved from 'Greenhatch Group' - 30/09/2025

