


49

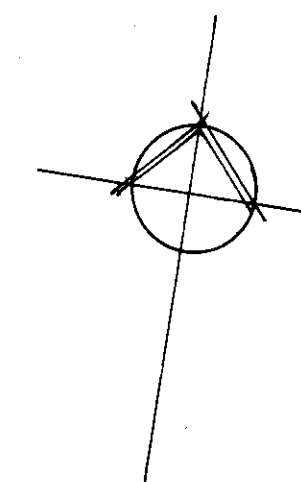

bedroom 1/
study

bedroom 2

bedroom 3

hall

dining room

patio


living room

kitchen


garage

47 Parkstone Avenue

GROUND FLOOR PLAN

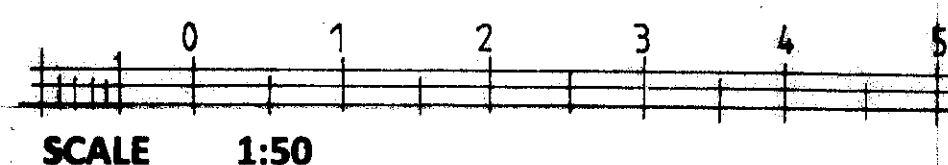

DESCRIPTION	DATE	REV

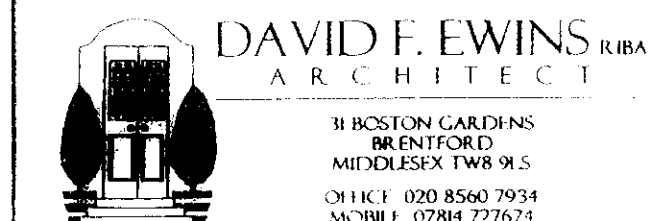

CLIENT

JOB
51 WOODHALL AVENUE
WHITEFIELD

DRAWING TITLE
AS EXISTING
ground floor plan

DATE 10/10/10	DRAWN D
SCALE 1:50 @ A1 570	

JOB No 1732	DRAWING No 101	REVISION
----------------	-------------------	----------