




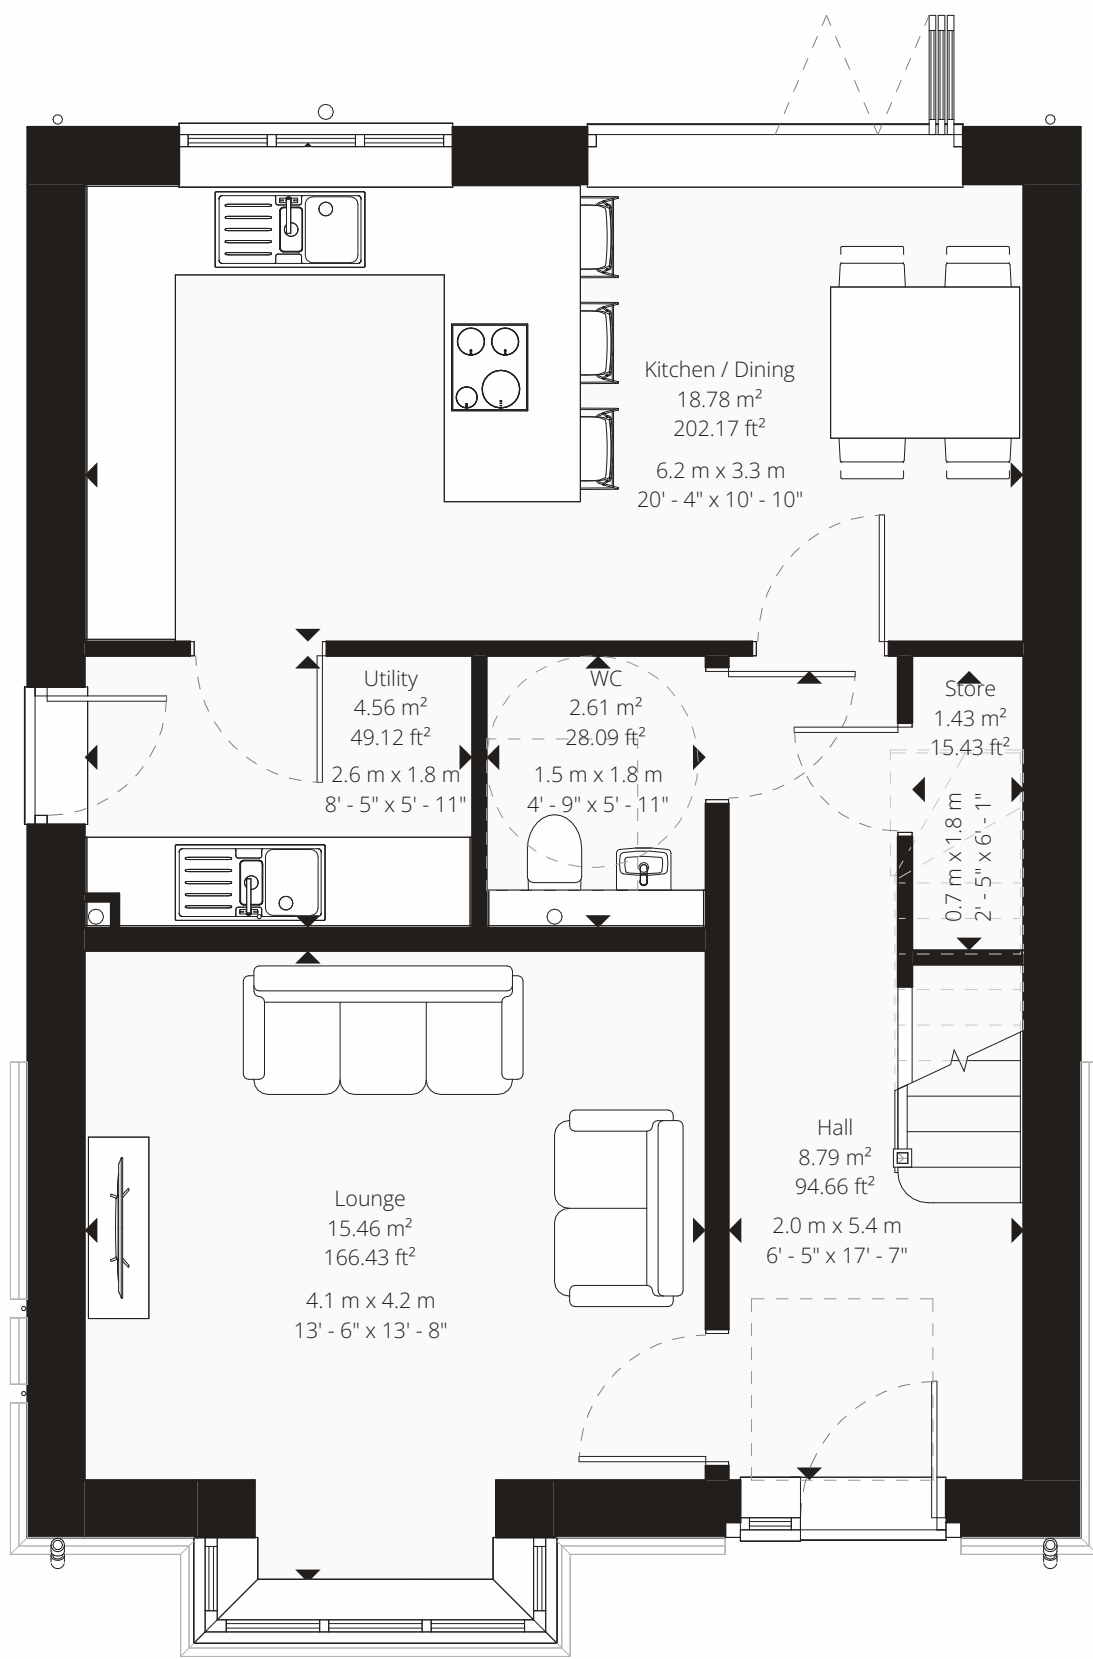

Ground Floor Plan
1:50

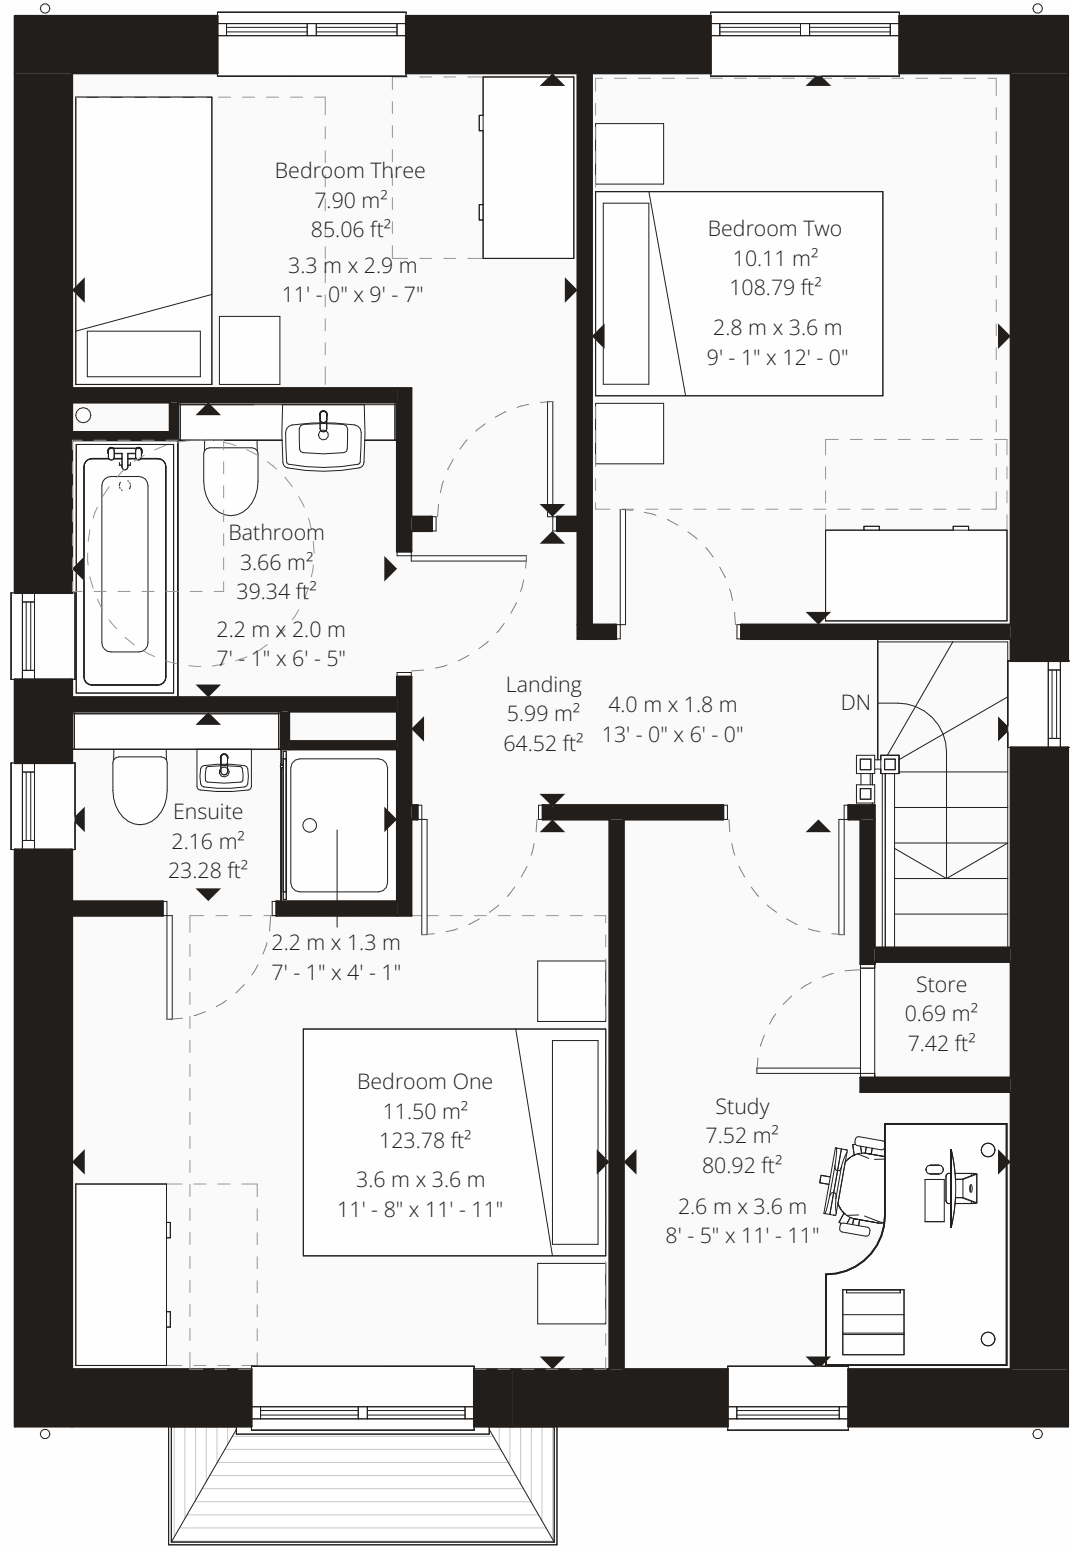

First Floor Plan
1:50

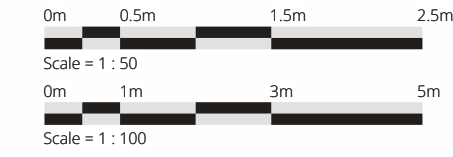

Build Area Schedule			
Ground Floor	55.09 m ²	592.97 ft ²	
First Floor	53.98 m ²	581.00 ft ²	
	109.07 m ²	1173.97 ft ²	

Planning Notes

Solar Panels (PV)

The orientation and roof faces of PV panels may vary by plot and house type, as it is dependent on achieving optimum energy generation. The final orientation and specific roof faces used (which may be one or multiple) will be confirmed after a plot-specific SAP assessment is completed.

Furthermore, the final layout and number of panels will be determined by the PV installer's design. This design will ensure that the minimum kilowatt-peak (kWp) established by the SAP assessment is achieved.

EV Charge Points

The position of any EV charge point is indicative only. Its final placement will be confirmed to suit the parking configuration of the plot.

Material Key

Facing Brickwork - Cheshire Red Brick

Other Brickwork - Red Engineering Brick Below DPC and Specials to Top of Brick Plinth

Roof Tiles - Dark Grey Concrete Tile


Doors and Windows - RAL 7032 Pebble Grey

Door and Window Detailing - Semi Dry Cast Buff Coloured Artstone Splayed Head with Keystone and Stooled Cills to Outward Facing Elevations, Brick Solder Course Head and Cills to All Others

Fascia, Soffit and Rainwater Goods - Black uPVC

Other Details - Semi Dry Cast Buff Coloured Artstone Arrow Slot to Front Elevation Gables, Brick Plinths to Visible Elevations

Glazing Key	
	Obscured Glazing
	Toughened / Laminated Glazing
	Toughened / Laminated & Obscured Glazing

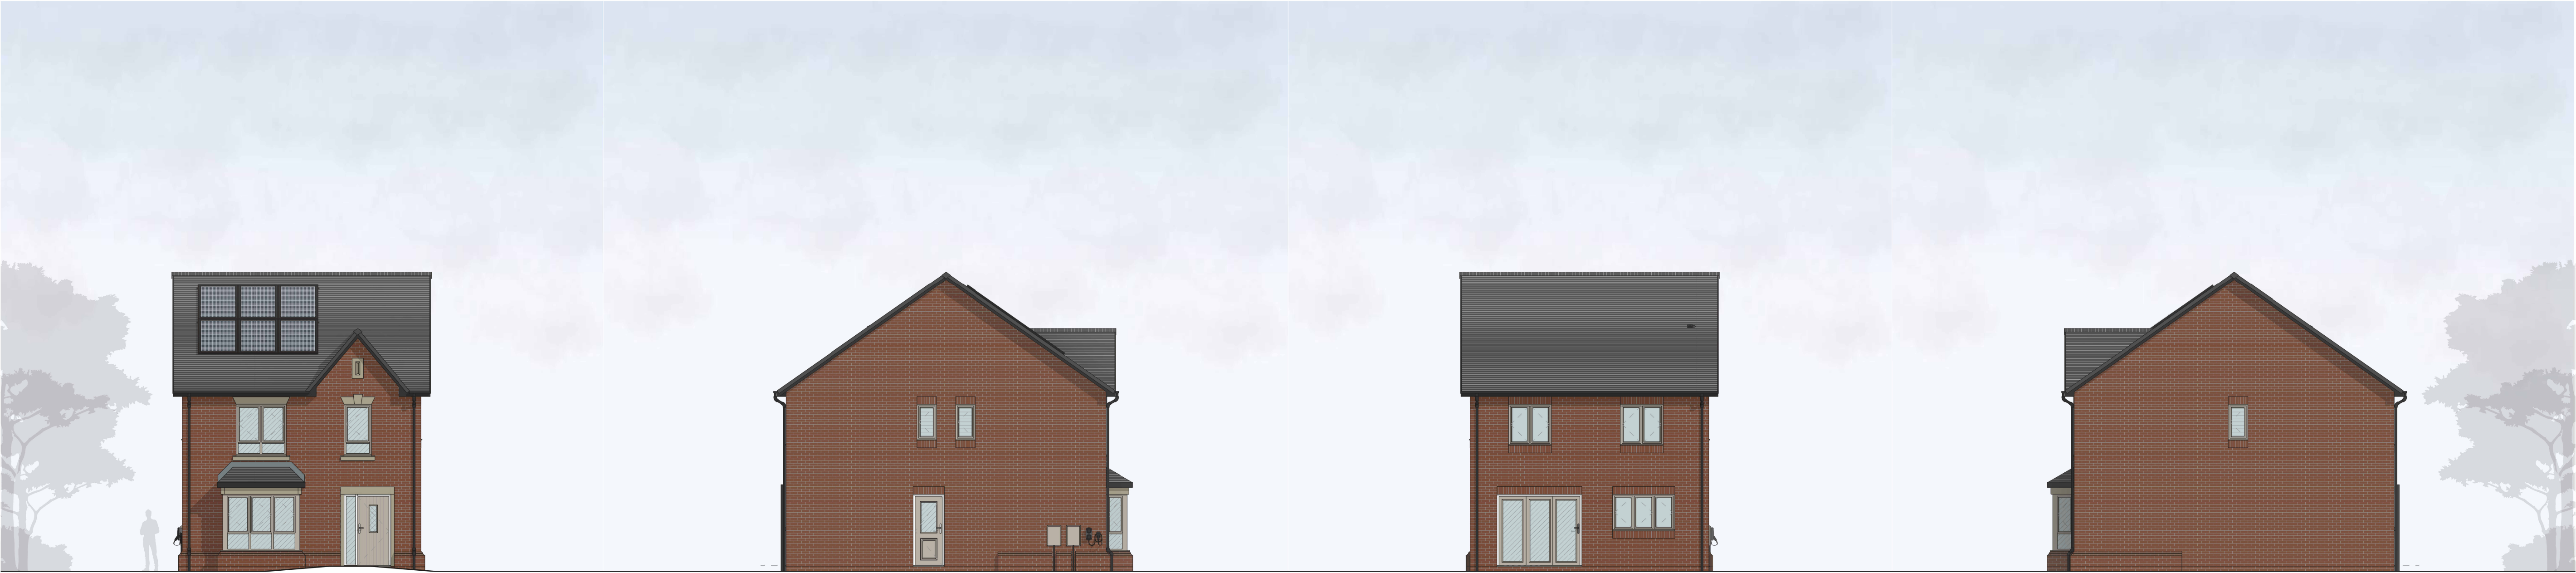

Front Elevation
1:100

Left Elevation
1:100

Rear Elevation
1:100

Right Elevation
1:100

C: 03/11/2025 Internal Layout Alterations at Client's Request
B: 24/09/2025 Various Charges Following Client Design Review Updated to M4(2) Standards
A: 28/08/2025 First Issue for Client Comment

Rev. Date: Notes:

DRAWING NUMBER: J1192-LIG-PL200
ISSUE: C
DRAWING TITLE: Proposed Floor Plans & Elevations

PROJECT: Springside Road, Walmsley
Lightshaw M4(2)
CLIENT: Edgefold Homes Ltd.

JOB NUMBER: J1192
DATE: Aug '25
SCALE: As indicated
SIZE: A1

PLANNING



Manor Architecture Ltd.
Bloxhills Hall, Bloxhills Park,
Chifford Rd, Knutsford, WA16 8GS
Tel: 01565 740 520
Email: info@manorarchitecture.co.uk
Web: www.manorarchitecture.co.uk



This Drawing Remains The Copyright Of Manor Architecture Ltd. And Must Not Be Copied Or Reproduced Without Written Consent.
All Texting Data, Dimensions And Levels Should Only Be Taken From The Signed Dimensions Values Listed On The Drawing. No Other Values Should Be Taken From The Drawing. No Other Values Should Be Taken From The Drawing.
Any Variation Between Drawings And Site Conditions Are To Be Reported To Manor Architecture Ltd. Immediately. All Contractors Must Be Aware And Are Solely Responsible For Taking And Checking All Dimensions Before Starting Work.
This Drawing Must Not Be Used On Site Unless Issued For Construction.