


Existing East Elevation

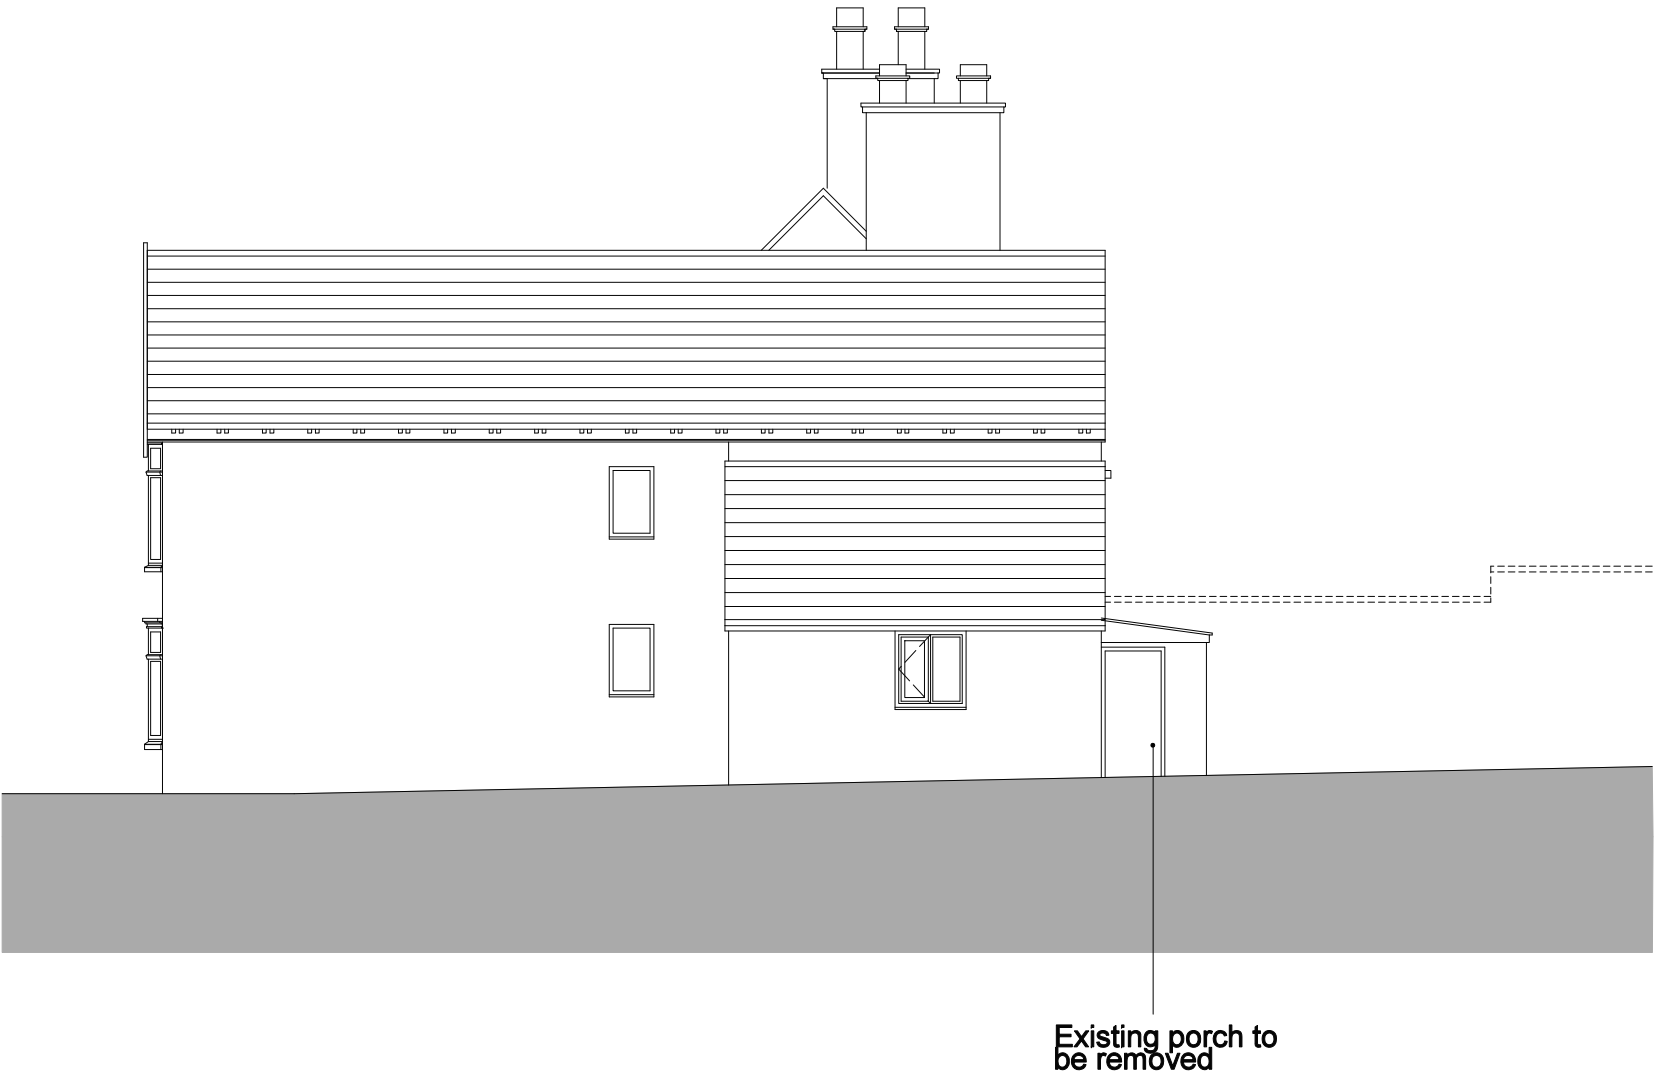


Existing North Elevation



Existing West Elevation



Existing South Elevation (Section CC)

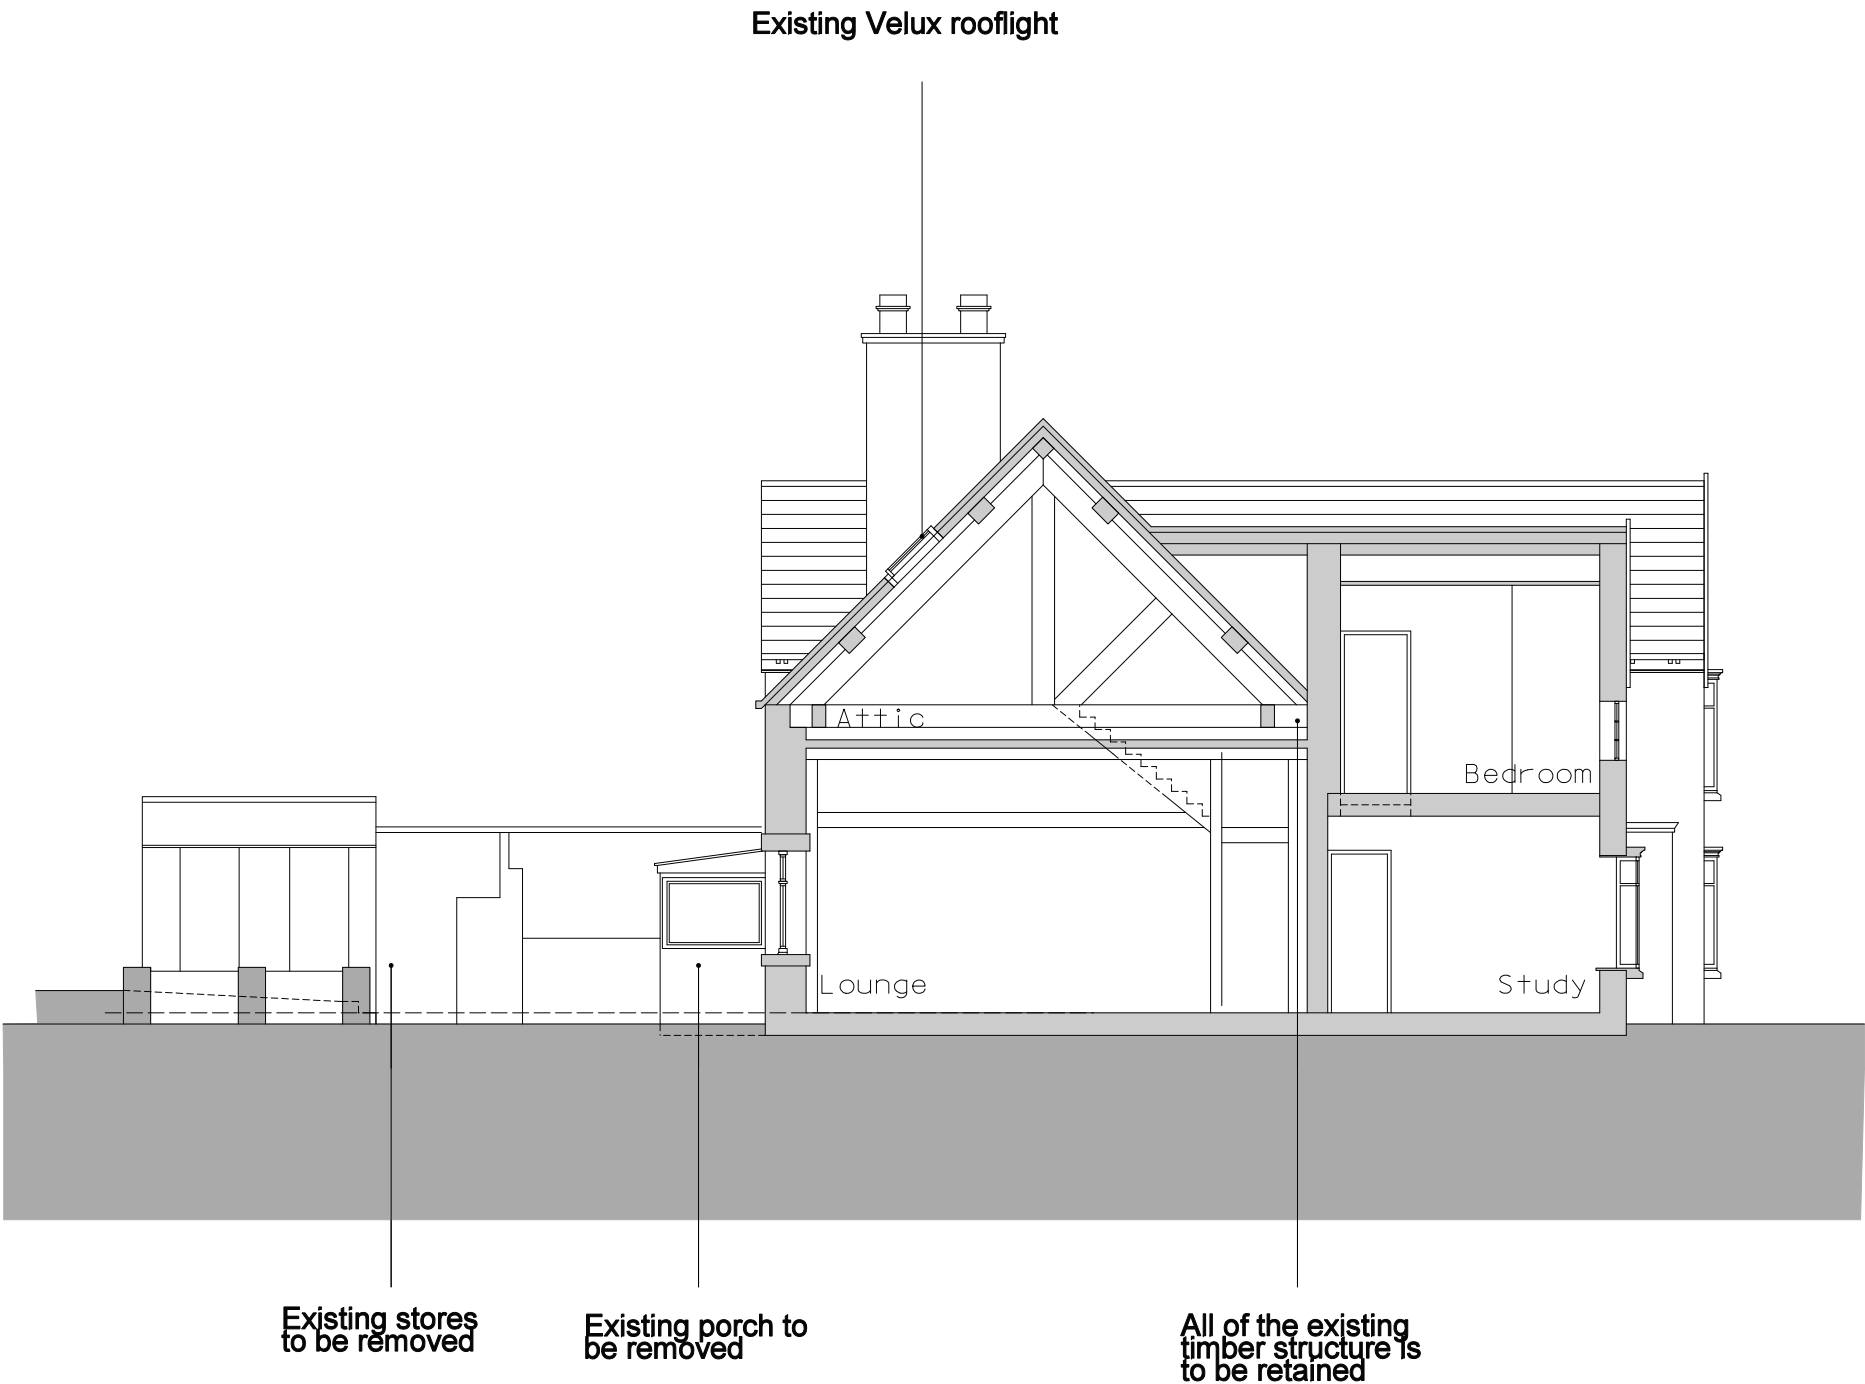

This scale bar is for microfilming purposes only.

0	10	20	30	40	50	60	70
---	----	----	----	----	----	----	----

The design information contained within this drawing is protected by Copyright.

All dimensions to be checked on site prior to commencement of work.

Figured dimensions to be used in preference to scale.

ISSUED FOR PLANNING

2	04.06.15	Adjustment of attic floor level	am	nmw
1	20.07.15	Alteration of notes to replacement windows & render repair	am	nmw
Rev.	Date		Rev. by	Checked by



Suite 4,
Beech House,
1 Cambridge Road,
Hale, Cheshire
WA15 9SY
Tel: 0161 929 4422

Project Title :
Extension & Alterations to:
Brandlesholme Old Hall, Bury, BL8 4LS
Mr & Mrs J Unsworth

Dwg Title :
Existing Elevations

Dwg No. : 19/026 (0-JAXE003	Revision : 2
Scale : 1:100	Drawn By / Date : @ A1 AM June '15