




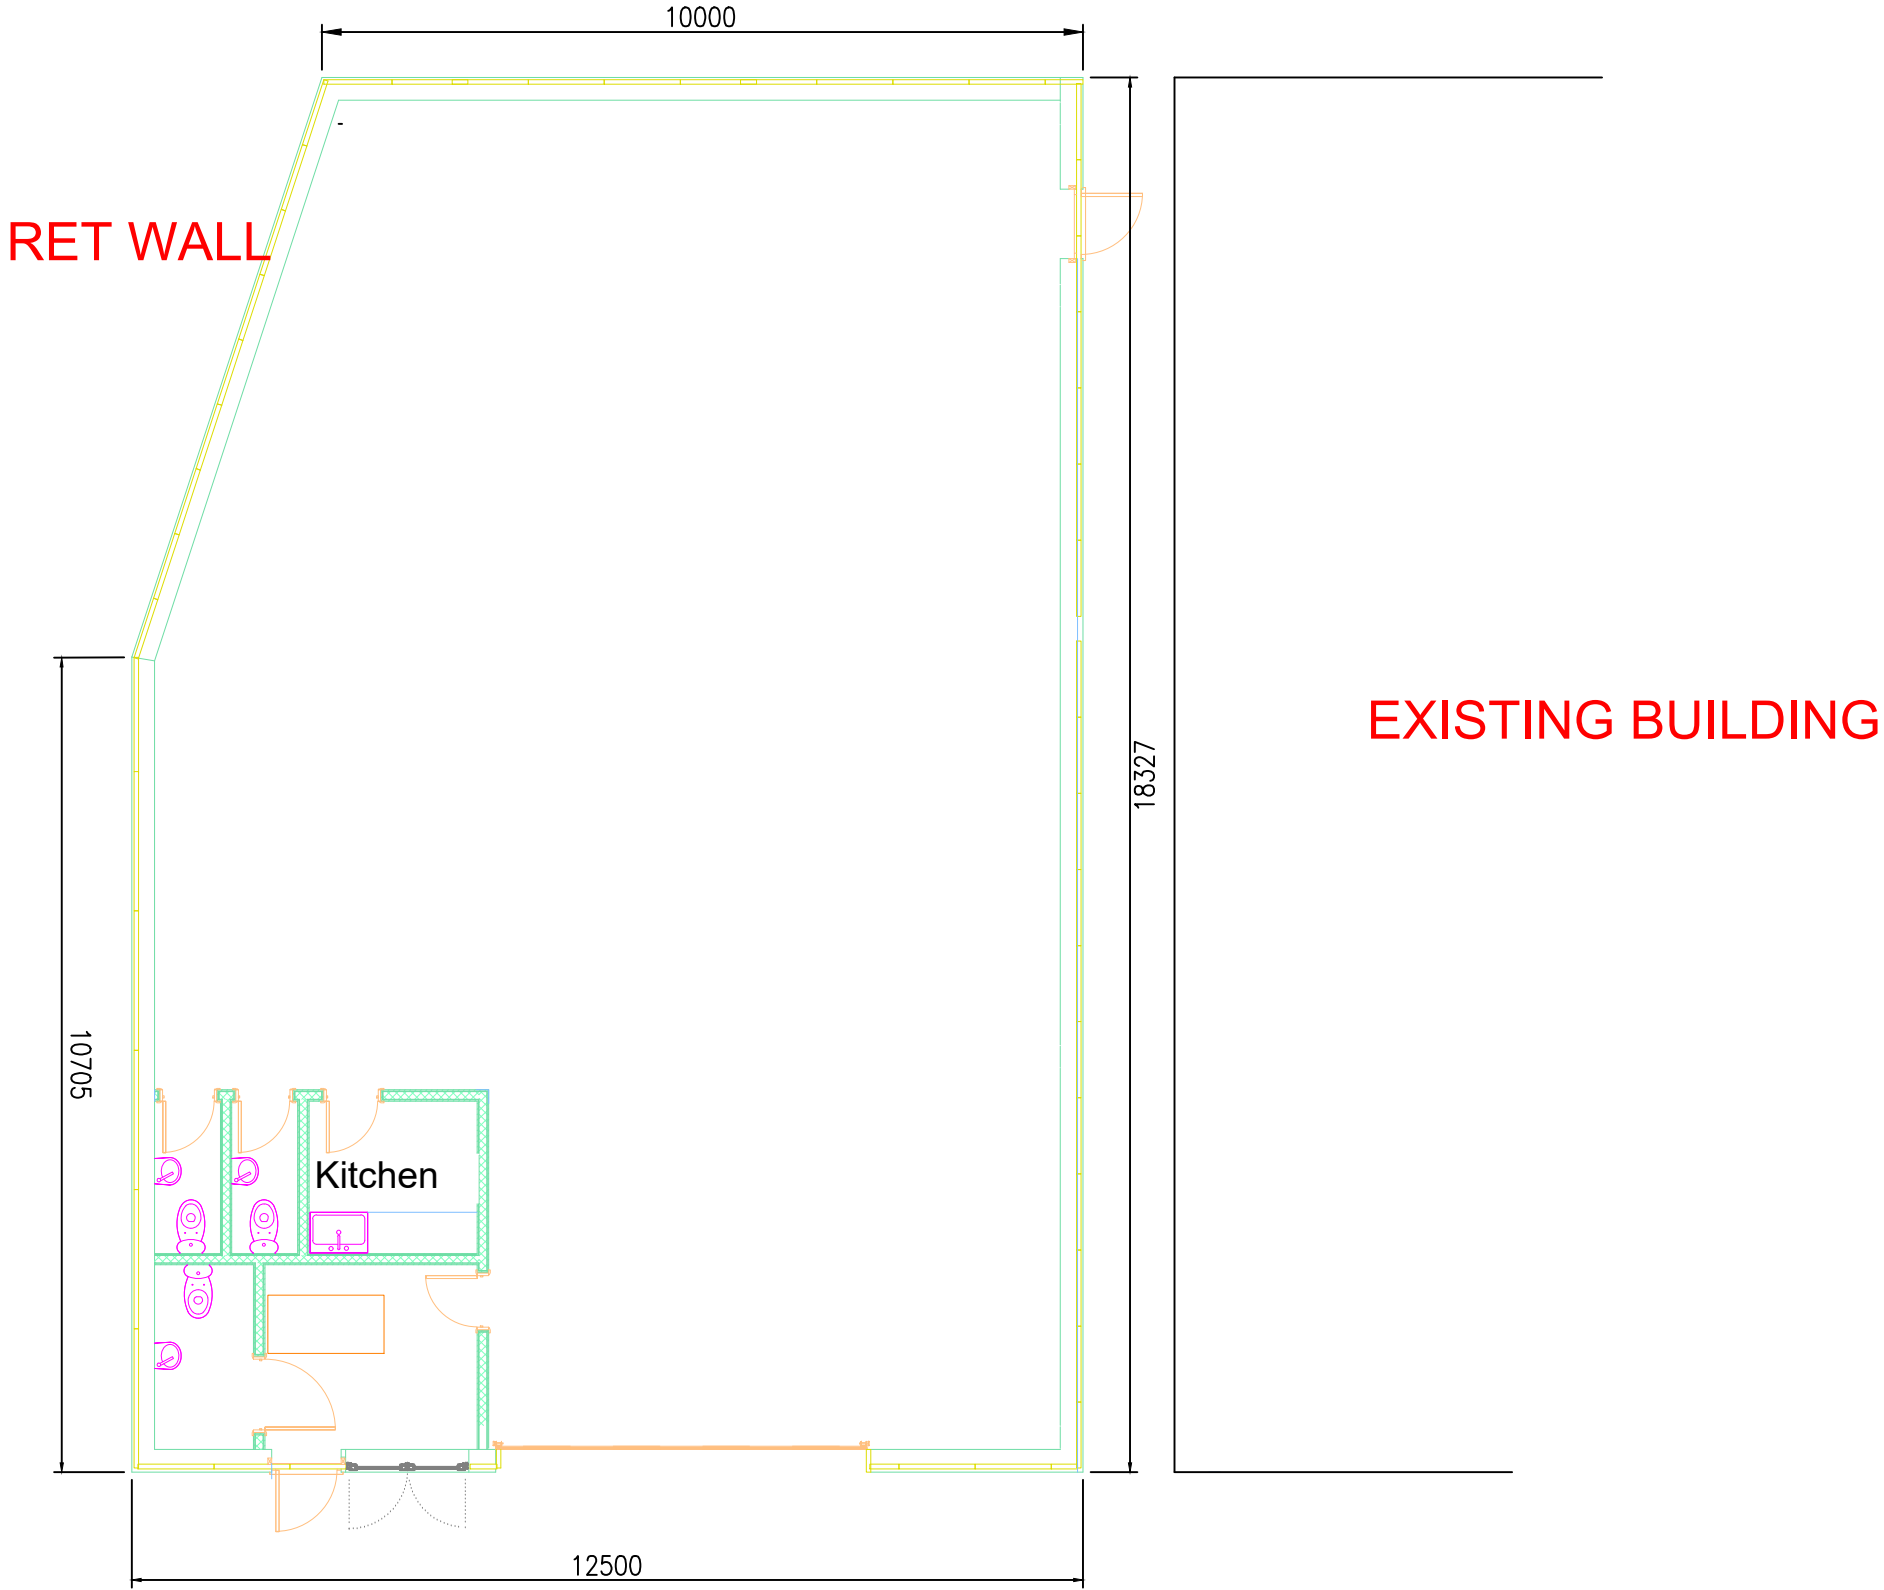


GROUND FLOOR PLAN.

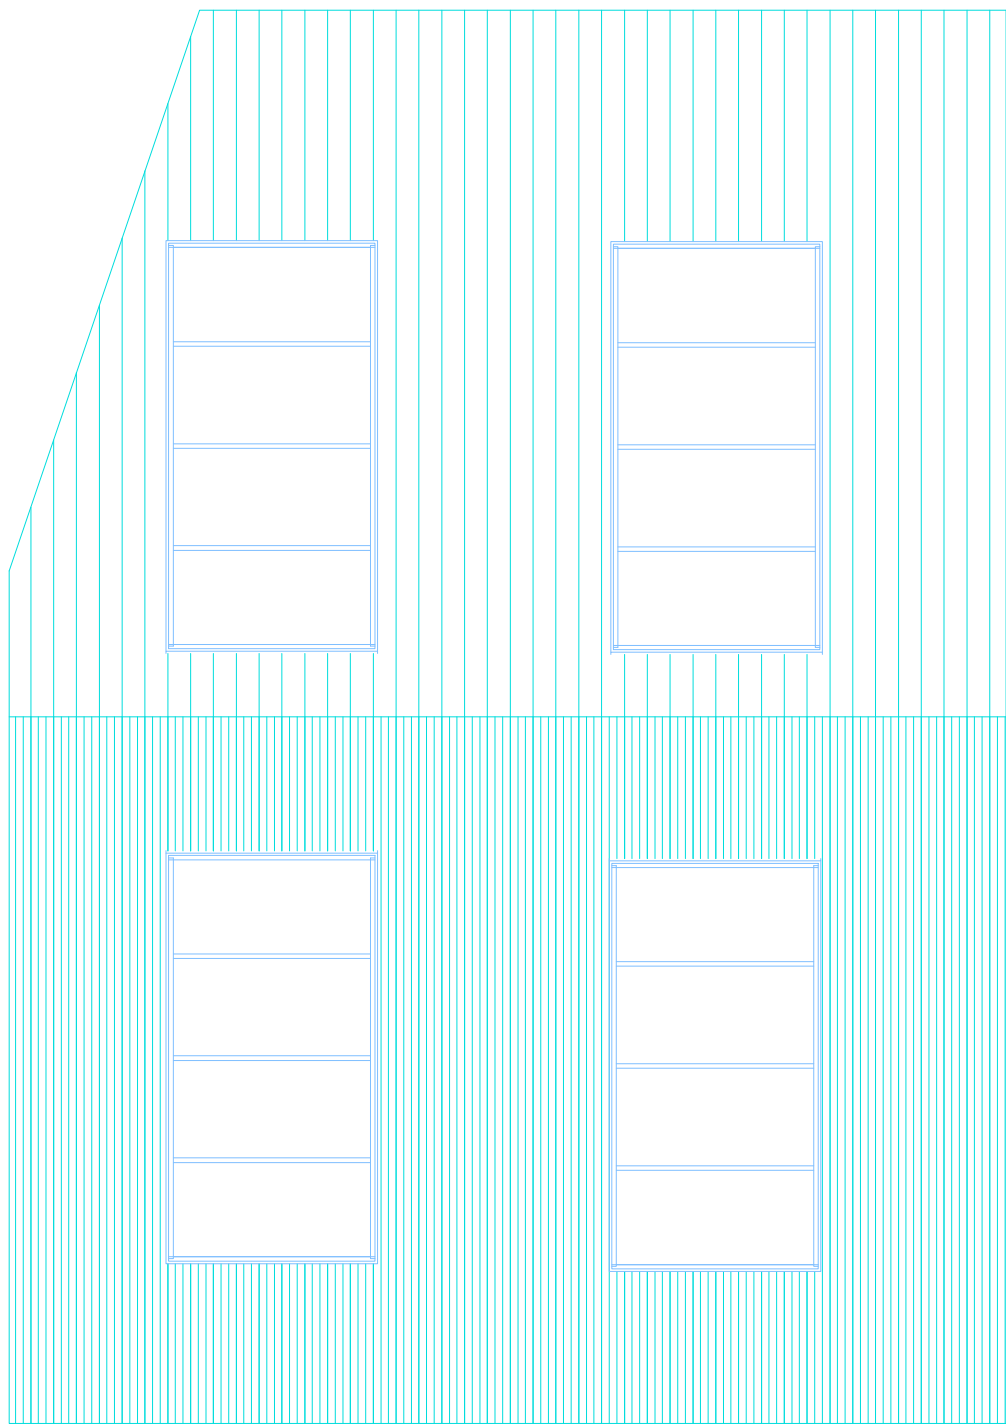


ROOF PLAN.

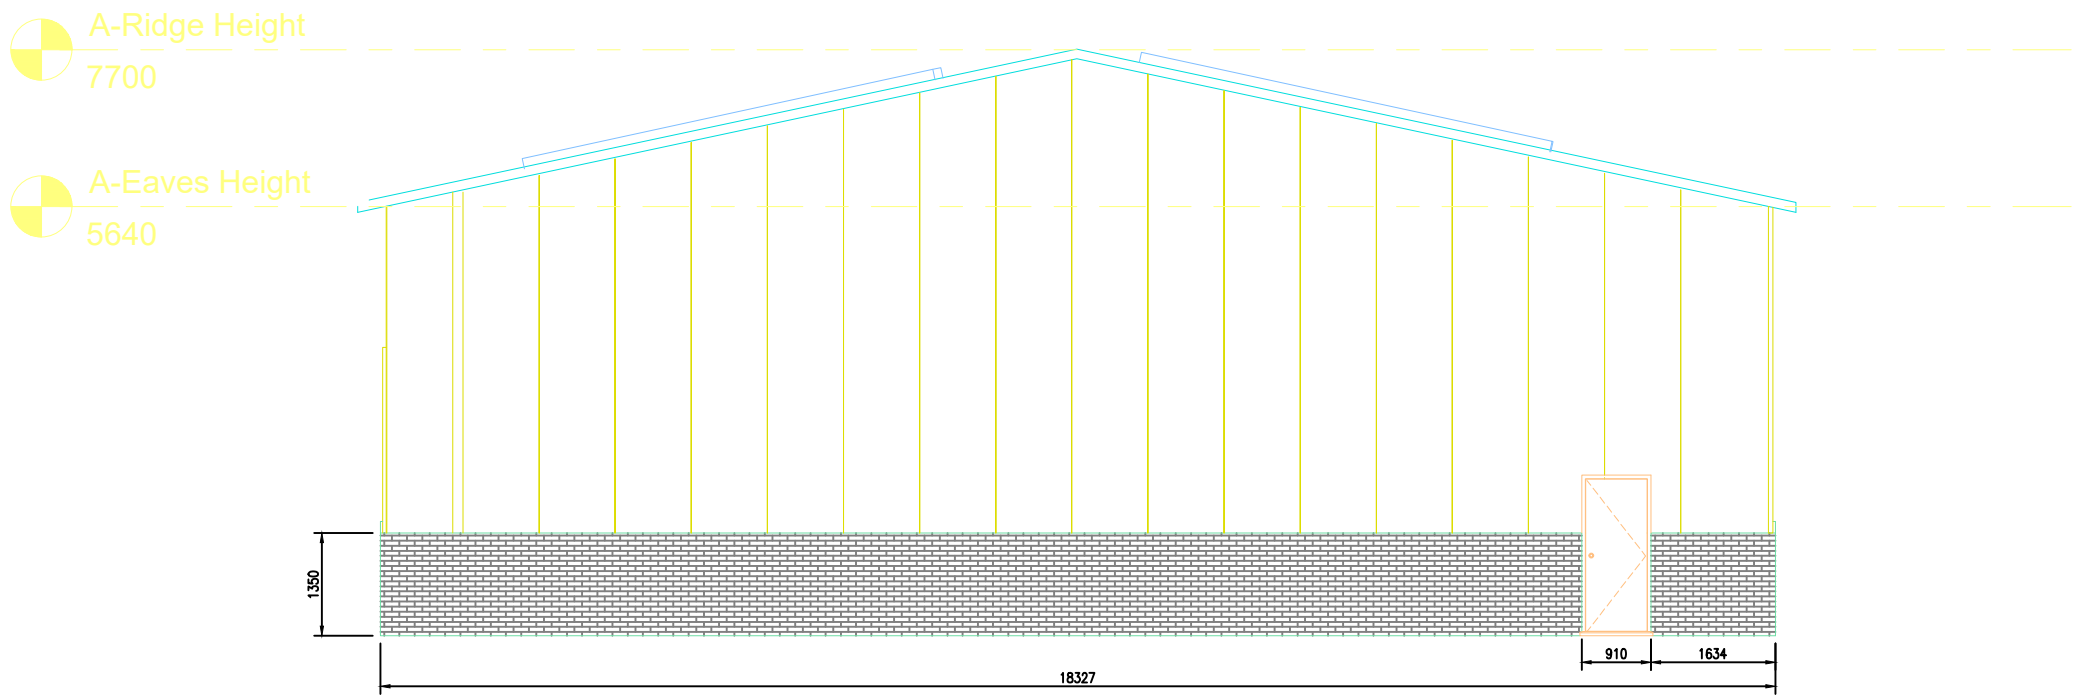


SIDE ELEVATION.

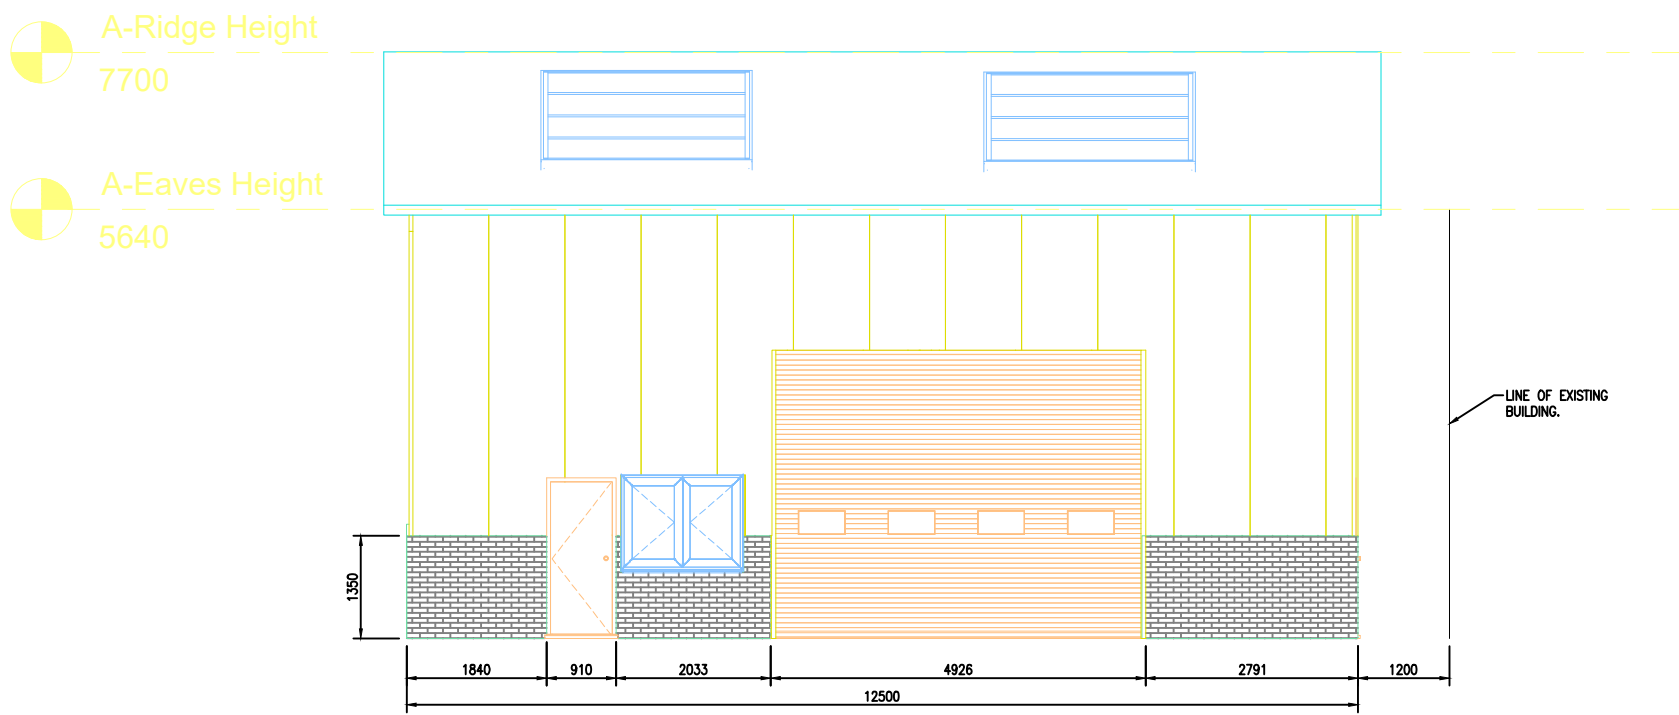


FRONT ELEVATION.

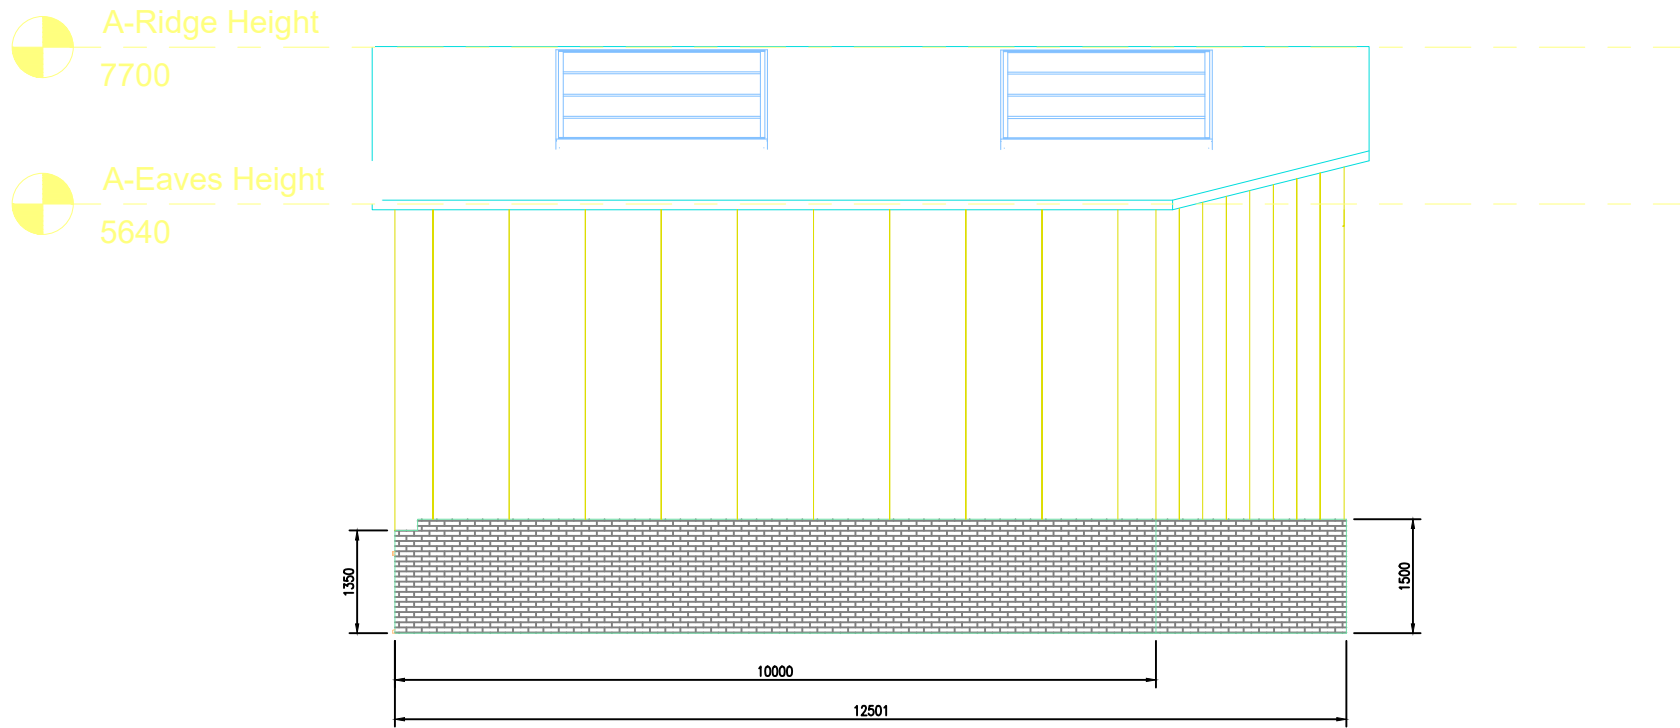

REAR ELEVATION.

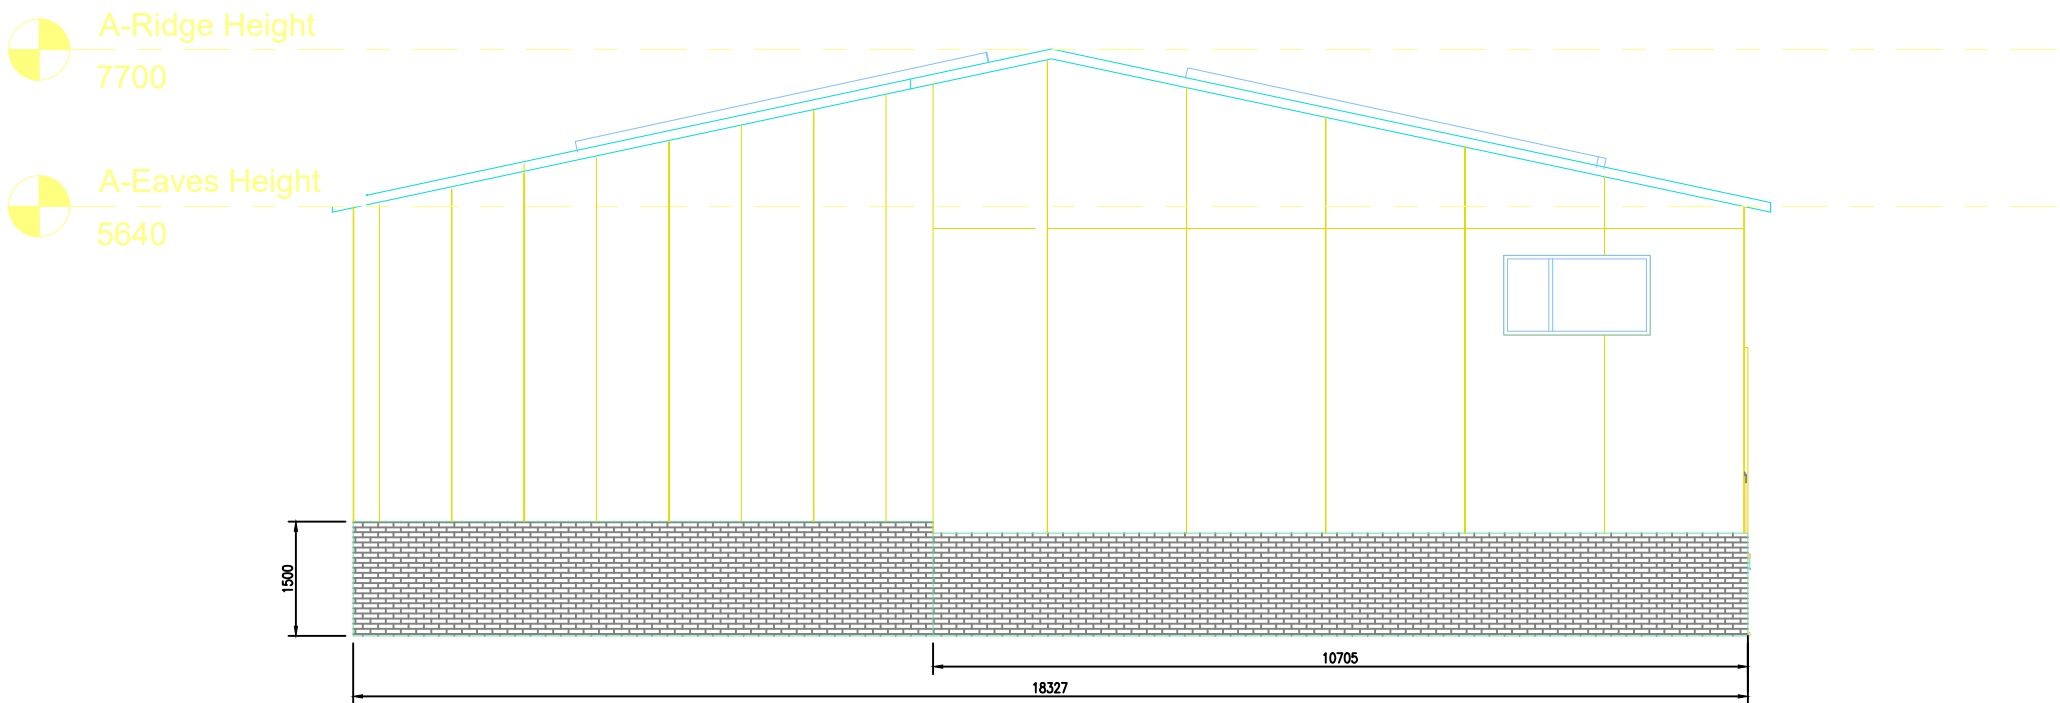

SIDE ELEVATION.

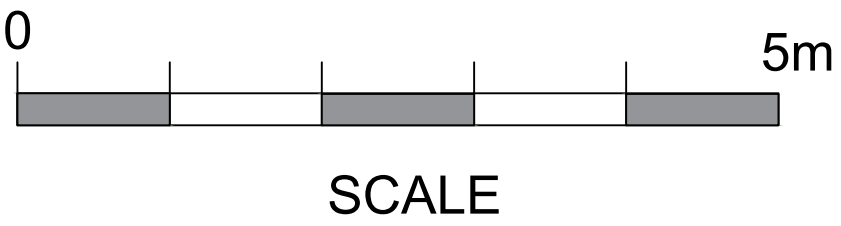

Revisions.

Client.
THE DRAINAGE GROUP.

Drawing Title.
PROPOSED PLANS & ELEVATIONS.

**REDFORD
CONSTRUCTION**
CONCEPT TO COMPLETION
24 Smithells Croft Road, Smithells, Bolton BL1 6LN
Mob: 07791127133 Email: ryan@redfordconstruction.co.uk
Mob: 07498440593 Email: stuart@redfordconstruction.co.uk

SCALE: 1:50 DATE: MARCH 26
DRAWN: R.M CHECKED: N.T

CONTRACT No: DRAWING No:
RC1234 1