




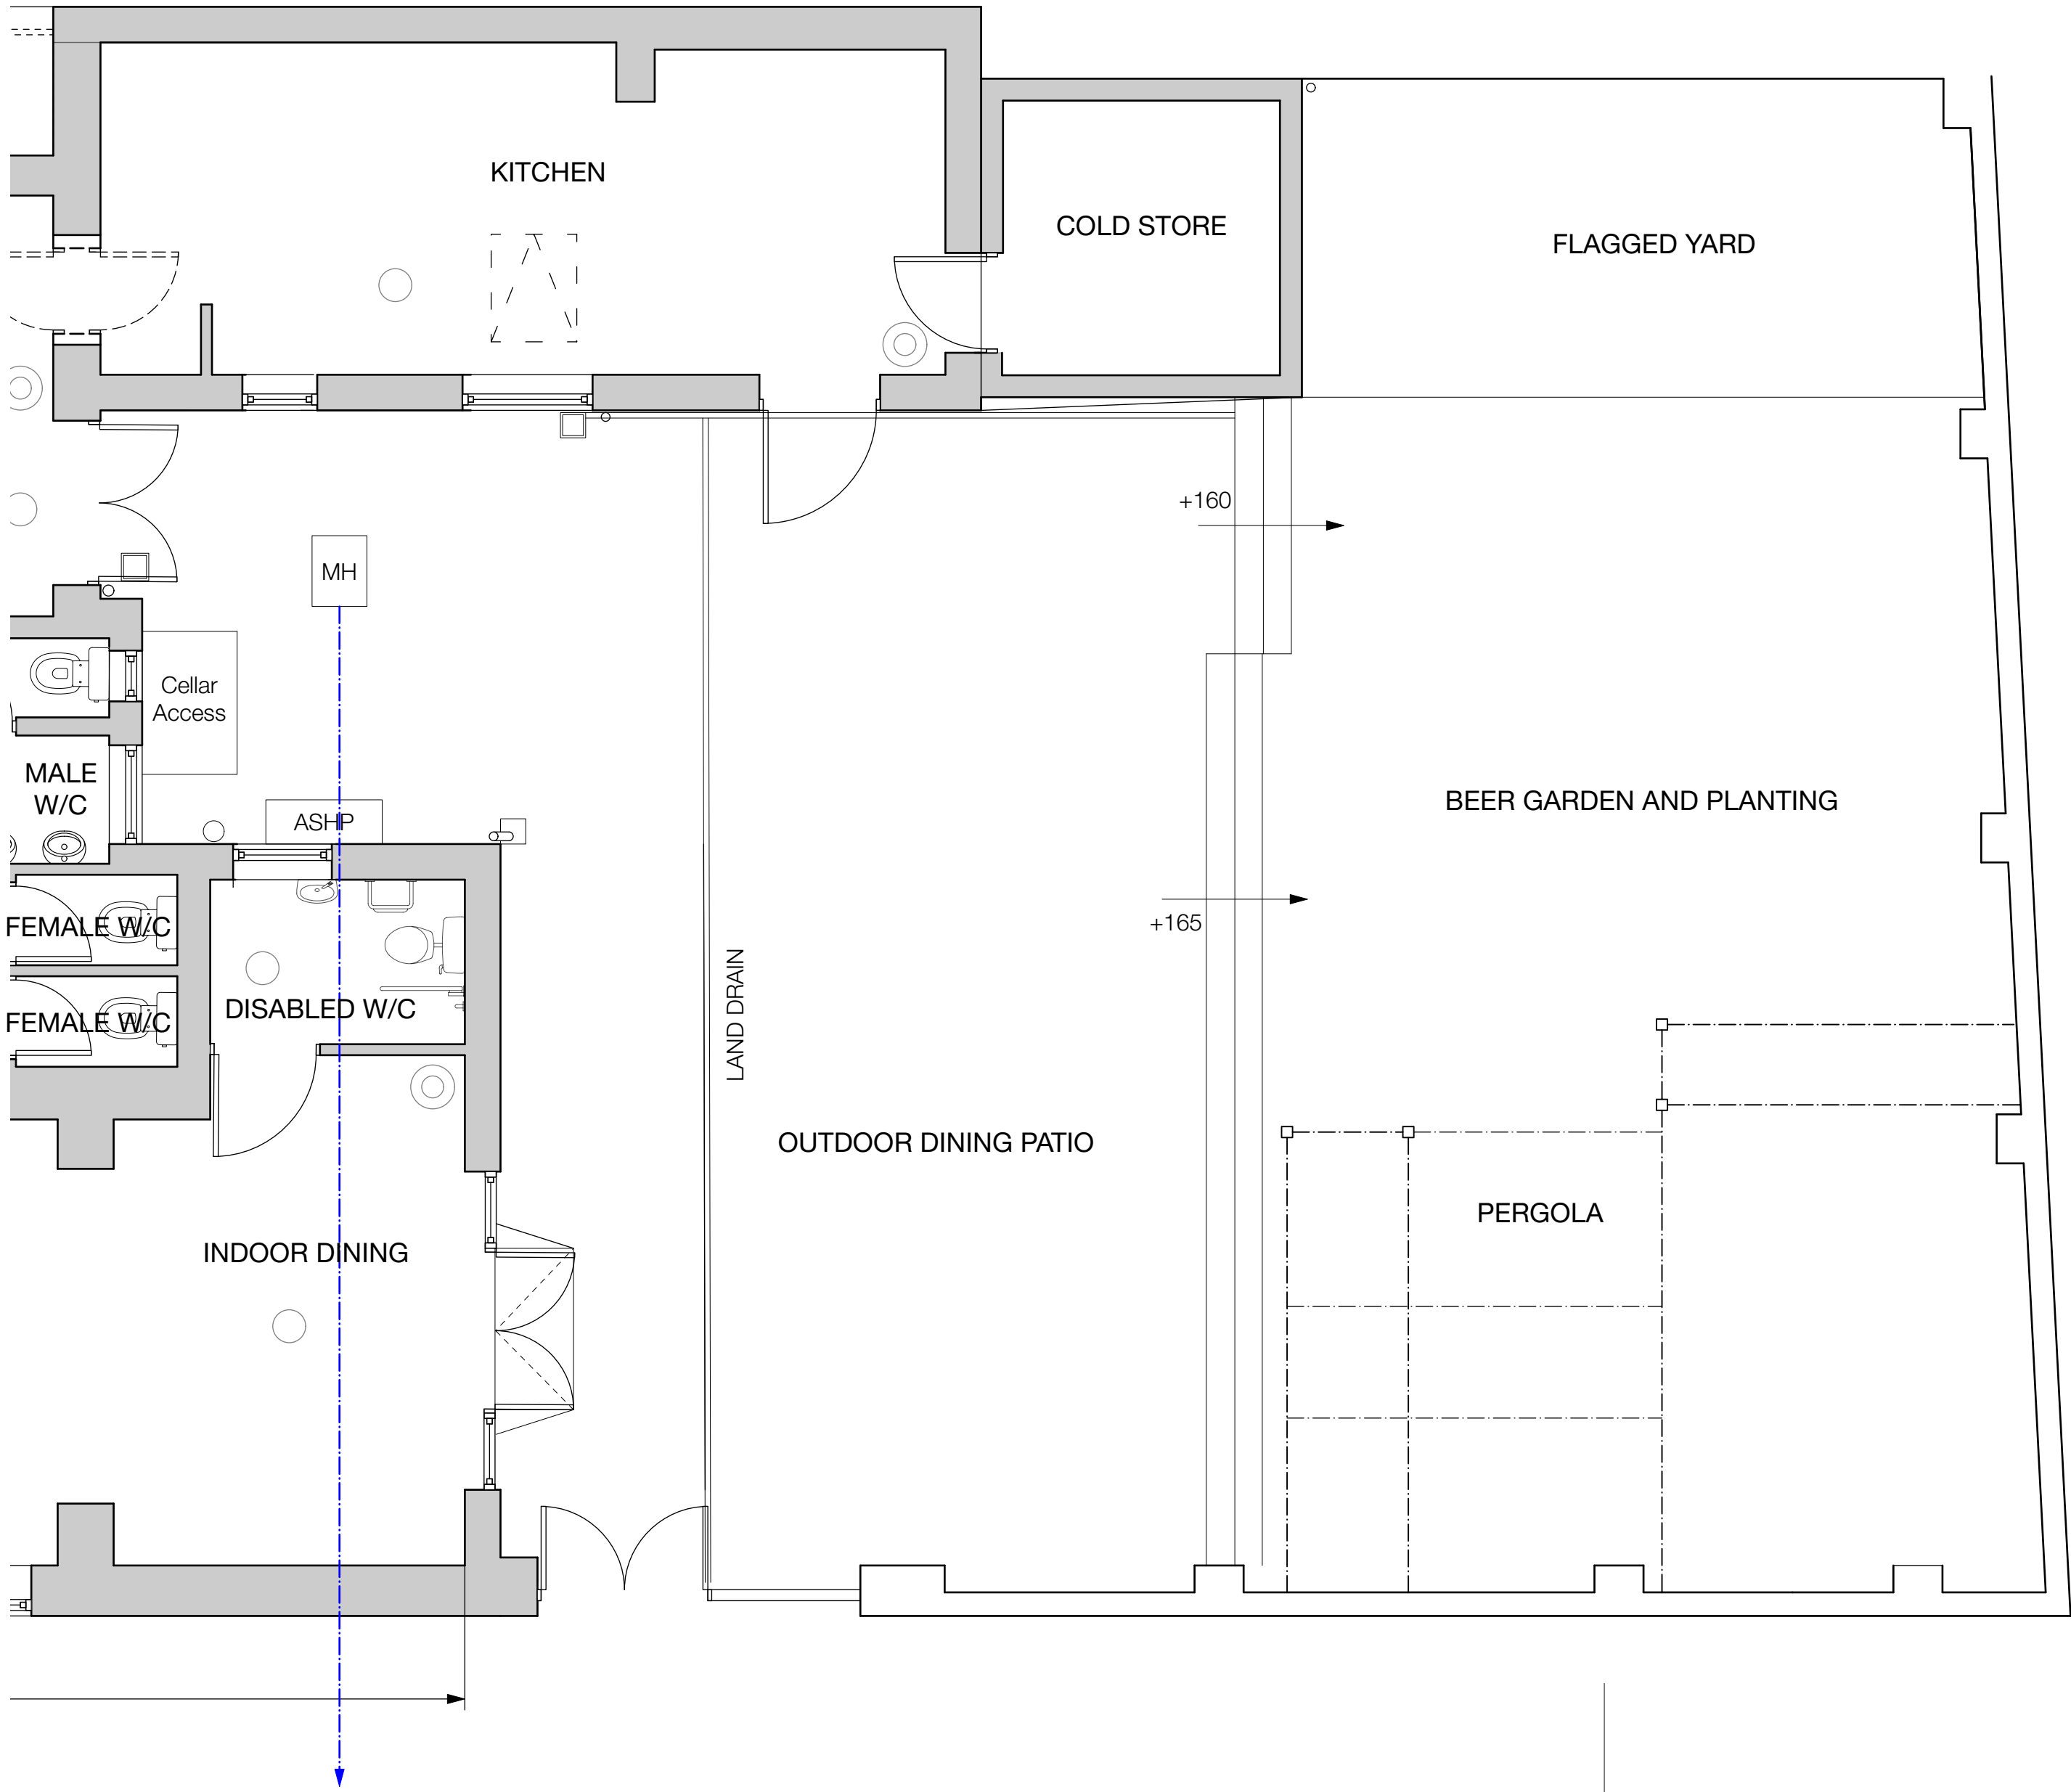

GROUND FLOOR PLAN (PARTIAL)

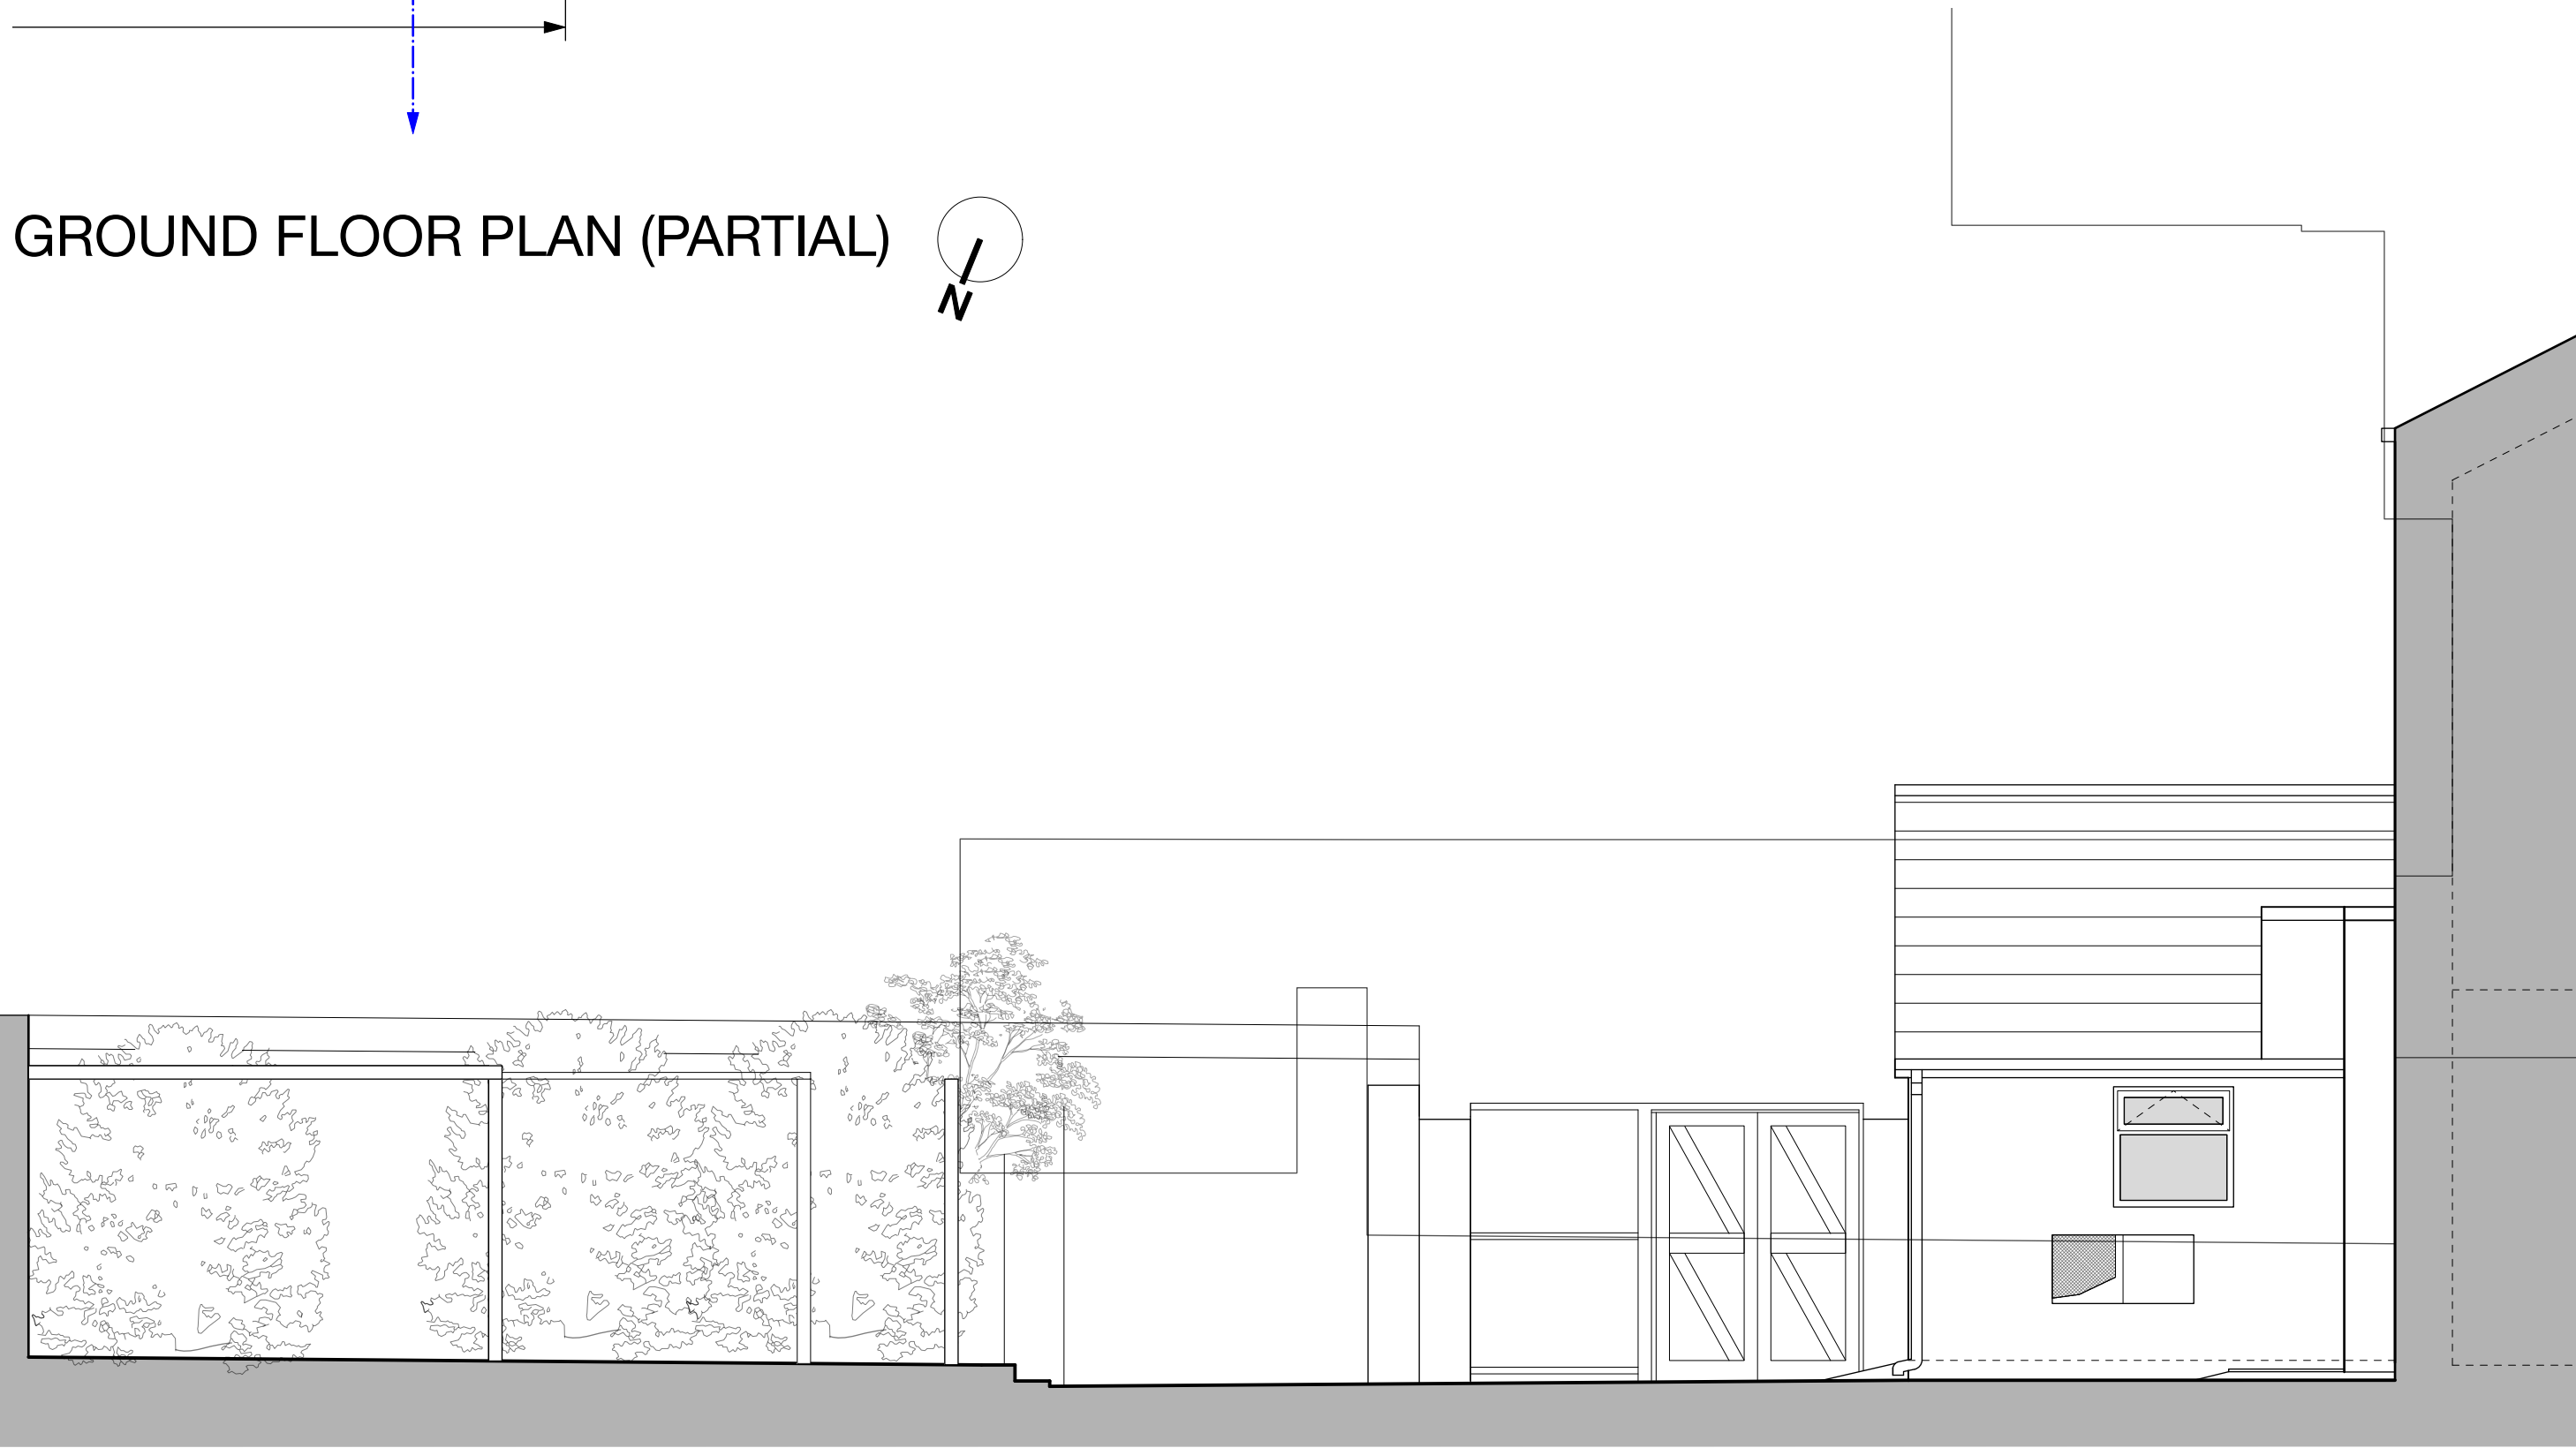


SOUTH ELEVATION (PARTIAL)

 

NORTH ELEVATION



WEST ELEVATION

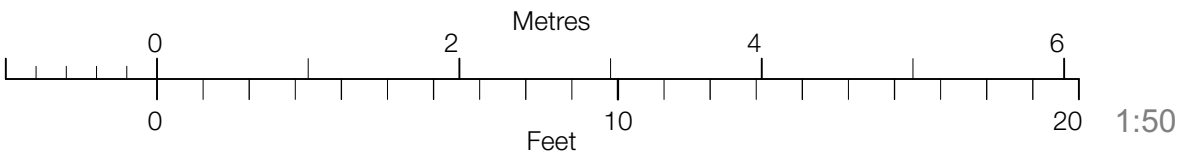

Revision
Project
Proposed Rear Extension
Address
**Mezzaluna, 277 Bury New Rd,
Whitefield, M45 8QP**
Client
Mr F. Stefanuto
Drawing
Existing

storaharchitecture
Chartered Architects
RIBA Chartered Practice

www.storah.com	mail@storah.com	01706 813214
Scale	Sheet Size	Date
1:50	ISO A1	Aug 22
Drawing Number	Revision	

22-052 - 010