




1:100@ A3

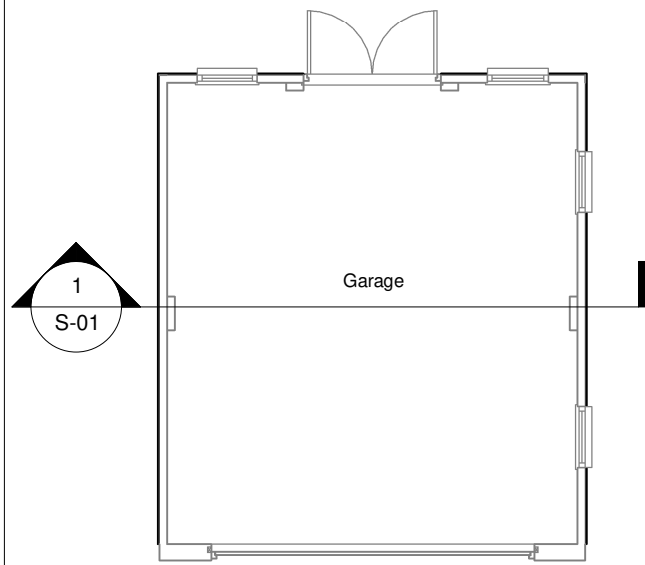


Floor Plan

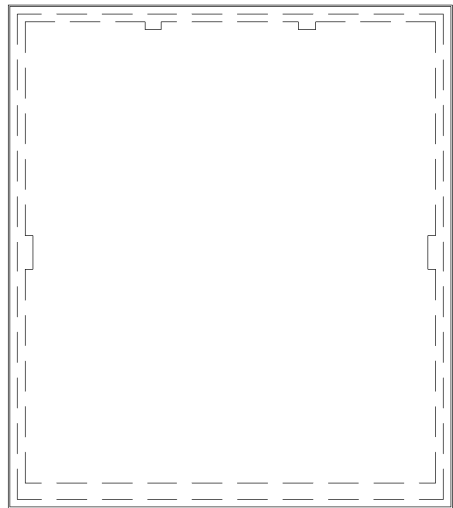


Existing Roof Plan

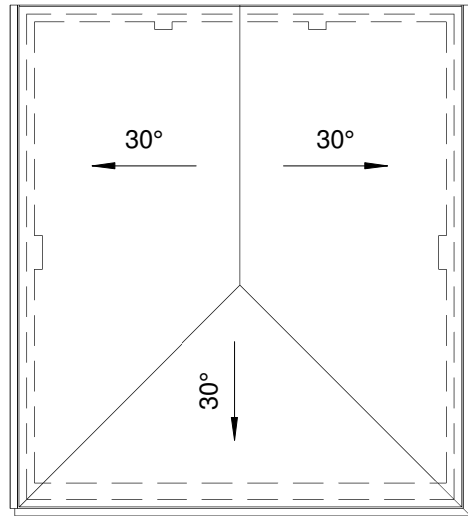


Proposed Roof Plan

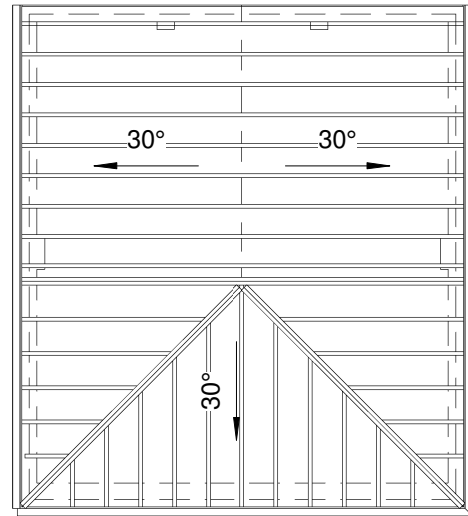


Proposed Roof Truss Layout

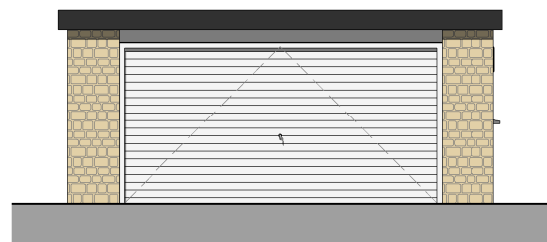


Existing Front Elevation

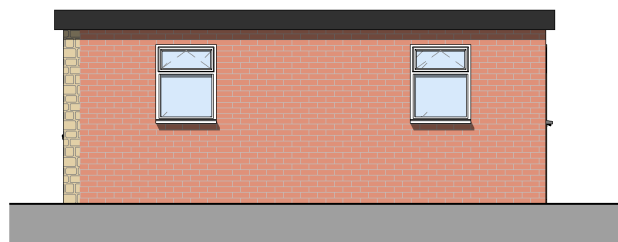


Existing RHS Elevation

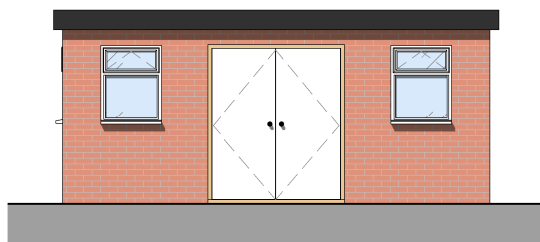


Existing Rear Elevation

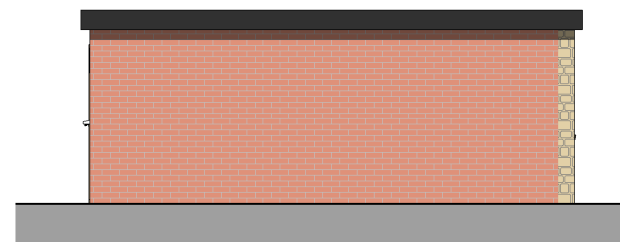


Existing LHS Elevation

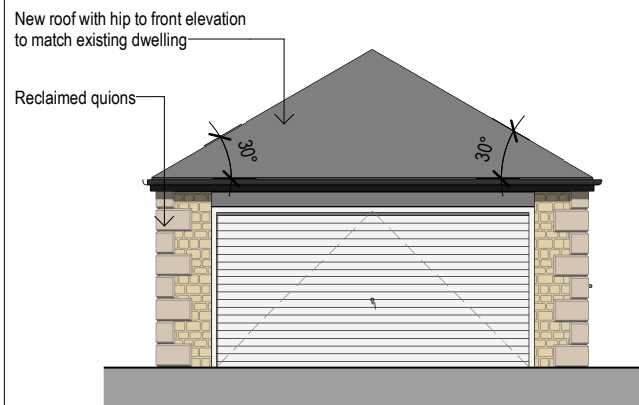


Proposed Front Elevation

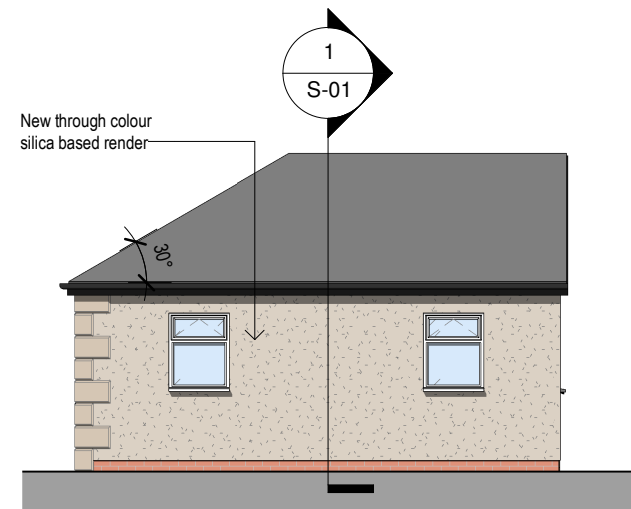

Proposed RHS Elevation

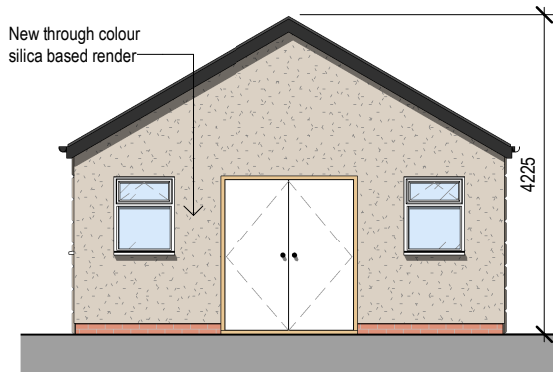

Proposed Rear Elevation

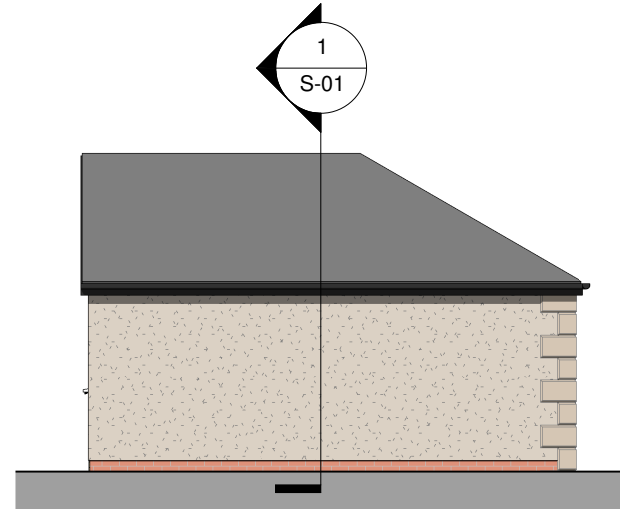

Proposed LHS Elevation

NOTES
All dimensions and levels to be checked on site

Any discrepancies are to be reported to the Daniel Connor Architecture Ltd before any work commences

This drawing shall not be scaled to ascertain any dimensions, work to figured dimensions only

This drawing shall not be reproduced without express written permission from Daniel Connor Architecture Ltd

DISCLAIMER
When this drawing is issued in CAD, it is an uncontrolled version issued for information only, to enable the recipient to prepare their own documents/drawings for which they are solely responsible.

SOFTWARE INTEROPERABILITY
Daniel Connor Architecture Ltd prepared this drawing using Autodesk REVIT Architecture.

Daniel Connor Architecture Ltd does not accept liability for any loss or degradation of any information held in the drawing resulting from the translation from the original file format to any other file format or from the recipients reading of it in any other programme.

KEY PLAN

P 1 11.08.2023 DC Planning Issue

REV NO.	REV DATE	REV BY	DESCRIPTION
---------	----------	--------	-------------

PROJECT
Detached Garage Roof Modifications

LOCATION
Rossall, Higher Ainsworth Road
Radcliffe, M26 4JJ

CLIENT
D Castan

DANIEL CONNOR
ARCHITECTURAL DESIGN

DRAWING TITLE
EXISTING AND PROPOSED GENERAL ARRANGEMENTS

DRAWING PURPOSE
PLANNING

SCALE 1 : 100 @ A3	REV DATE 11.08.2023
JOB NUMBER 23-11	DRAWING NUMBER P-01
	REVISION P 1