

This drawing is the property of IPS Architects and copyright is reserved by them.
This drawing is not to be copied or disclosed by or to any unauthorized person without the prior written consent of IPS Architects.


Do not scale from this drawing.

All dimensions are to be checked on site prior to construction, manufacture of any components and ordering of materials and equipment.

Any discrepancies are to be reported to the architects for clarification.

All materials and workmanship to be accordance with the current British Standards and codes of practice.

This drawing is to be read in conjunction with all relevant Architectural Structural Engineers, Mechanical Engineers, Electrical Engineers and Specialists drawings and specifications.

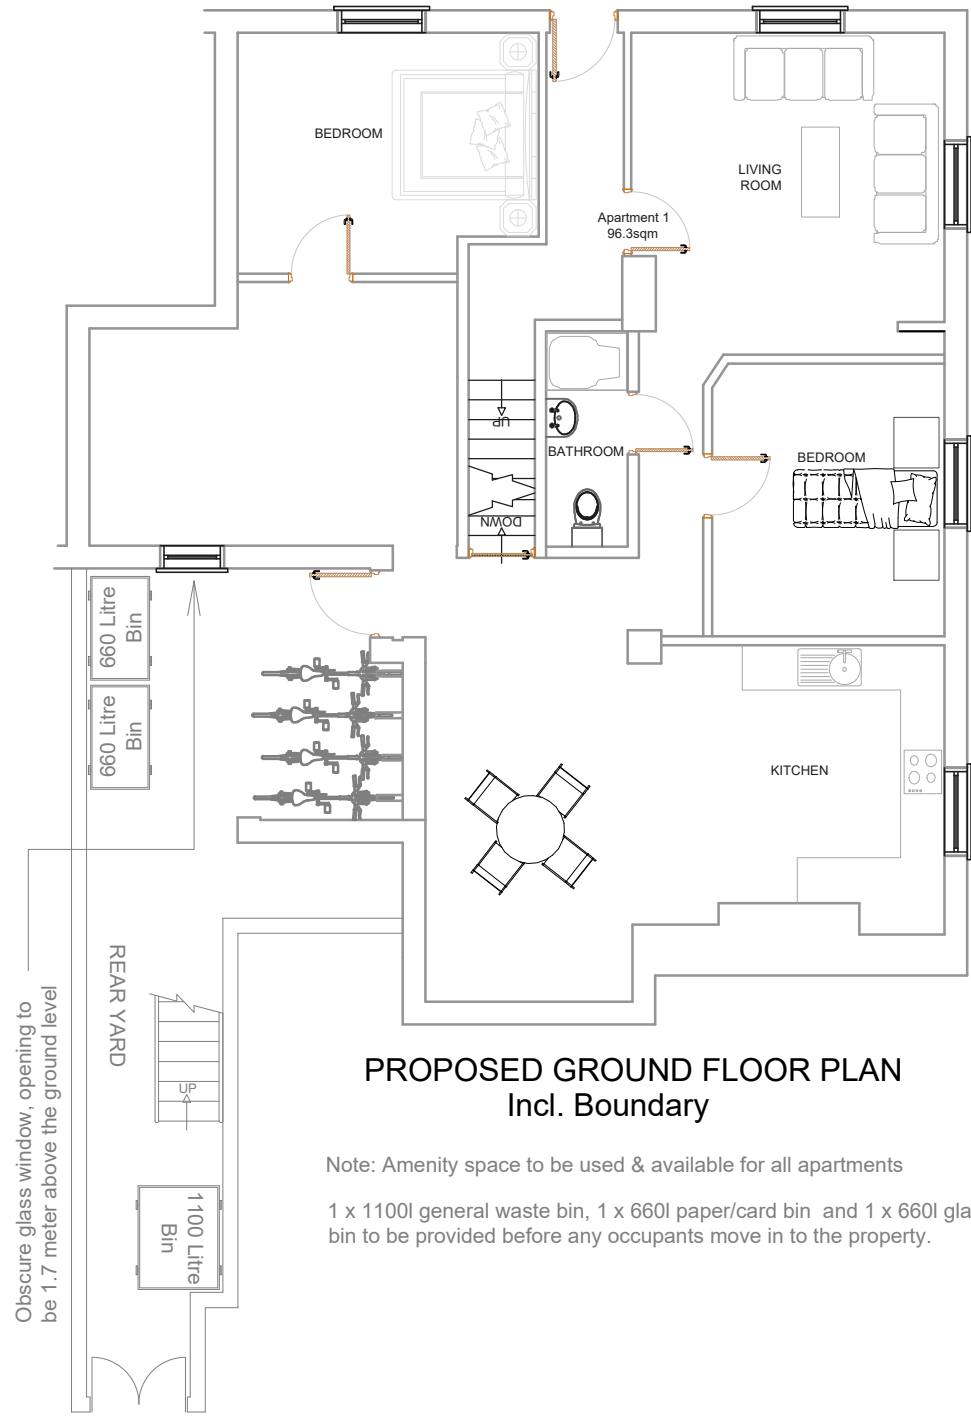


PROPOSED GROUND FLOOR PLAN
Incl. Boundary


Note: Amenity space to be used & available for all apartments
1 x 1100l general waste bin, 1 x 660l paper/card bin and 1 x 660l glass/can/plastics bin to be provided before any occupants move in to the property.




PROPOSED SITE PLAN

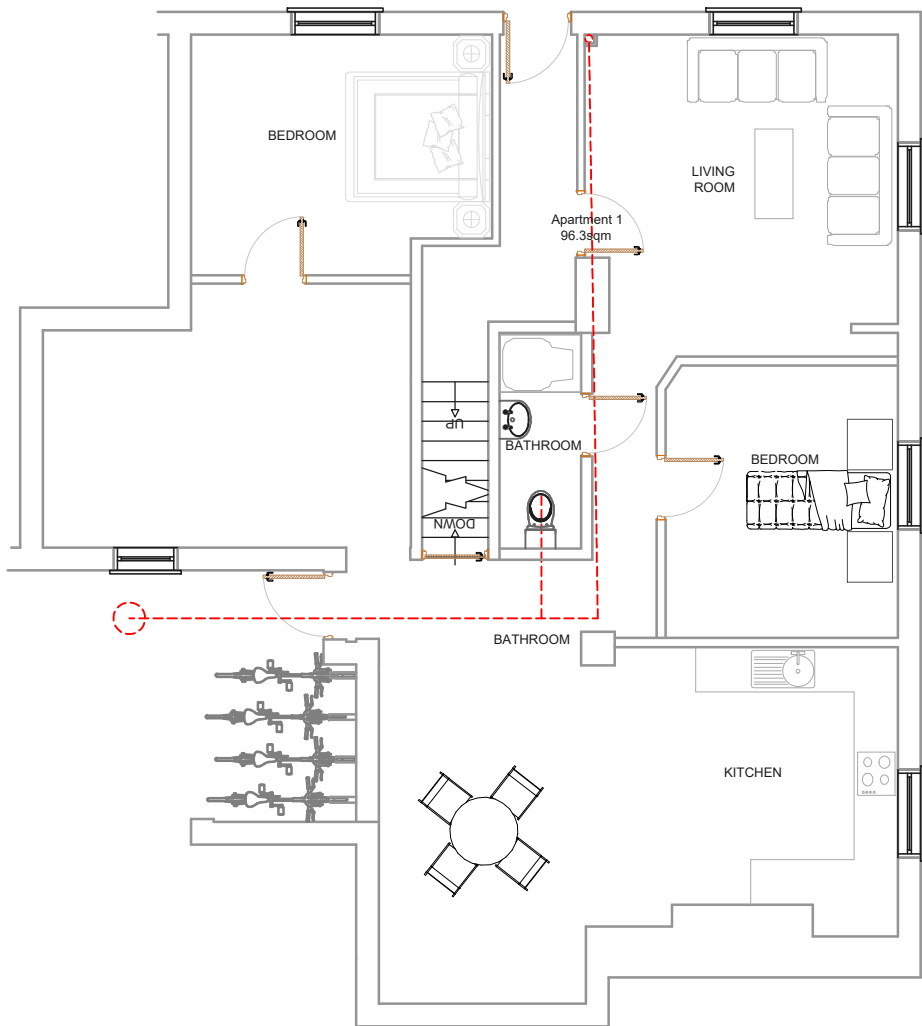

PROPOSED GROUND FLOOR DRAINAGE PLAN

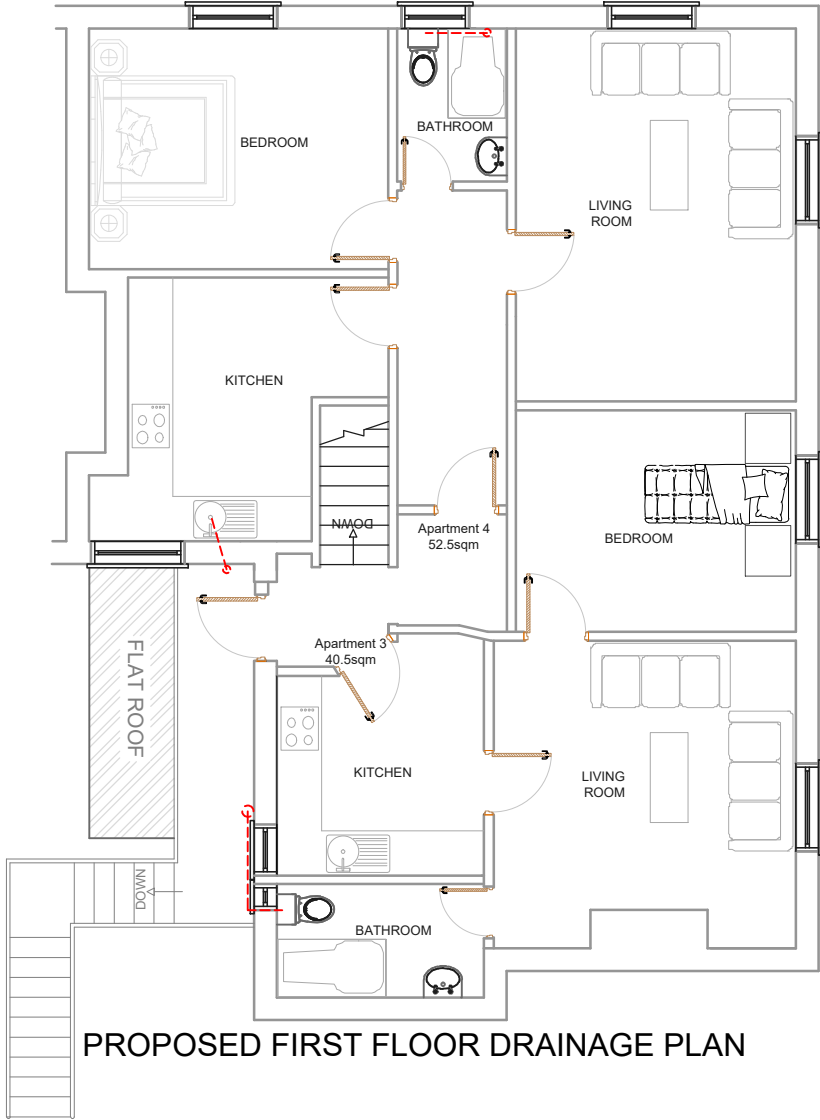

PROPOSED FIRST FLOOR DRAINAGE PLAN

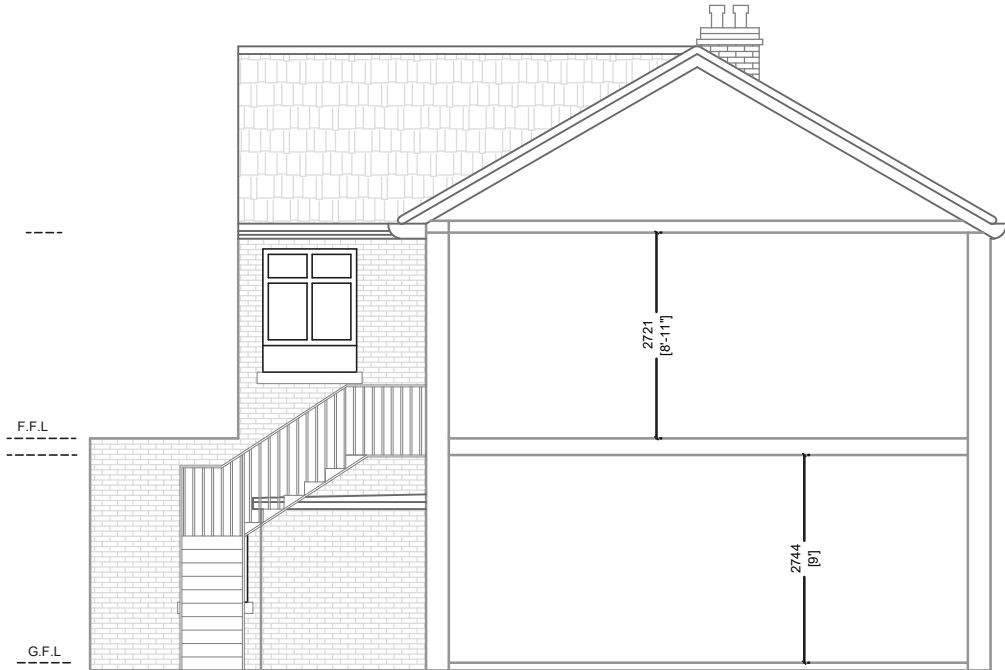


PROPOSED SECTION TO SHOW CEILING & LOFT HEIGHT



PROPOSED BLOCK/SITE PLAN @ Scale: 1: 200



PROPOSED BLOCK/SITE PLAN @ Scale: 1: 500

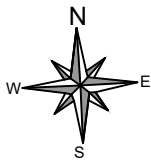

0 5m 10m