




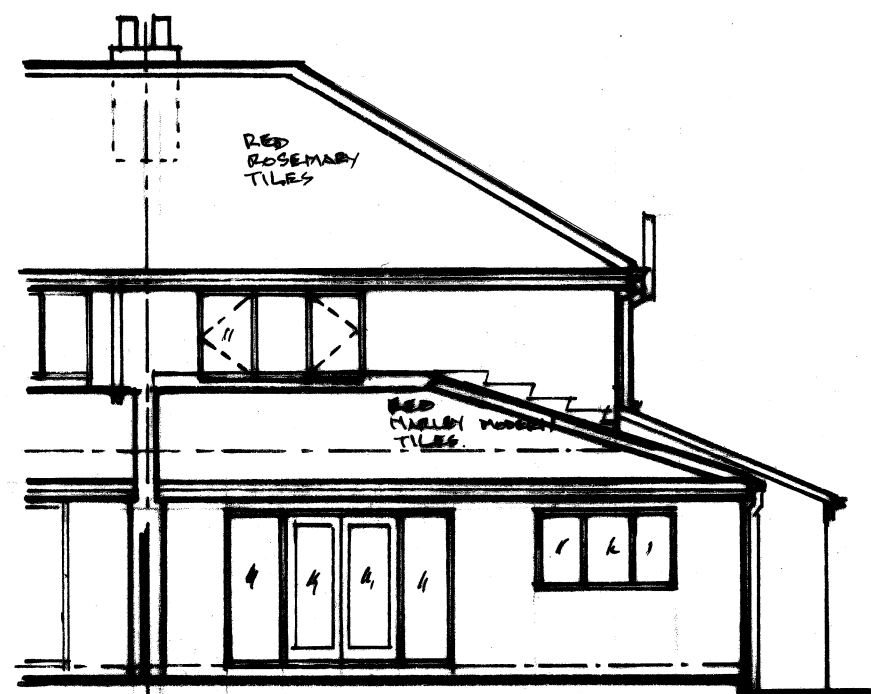


REAR ELEVATION. 1:100

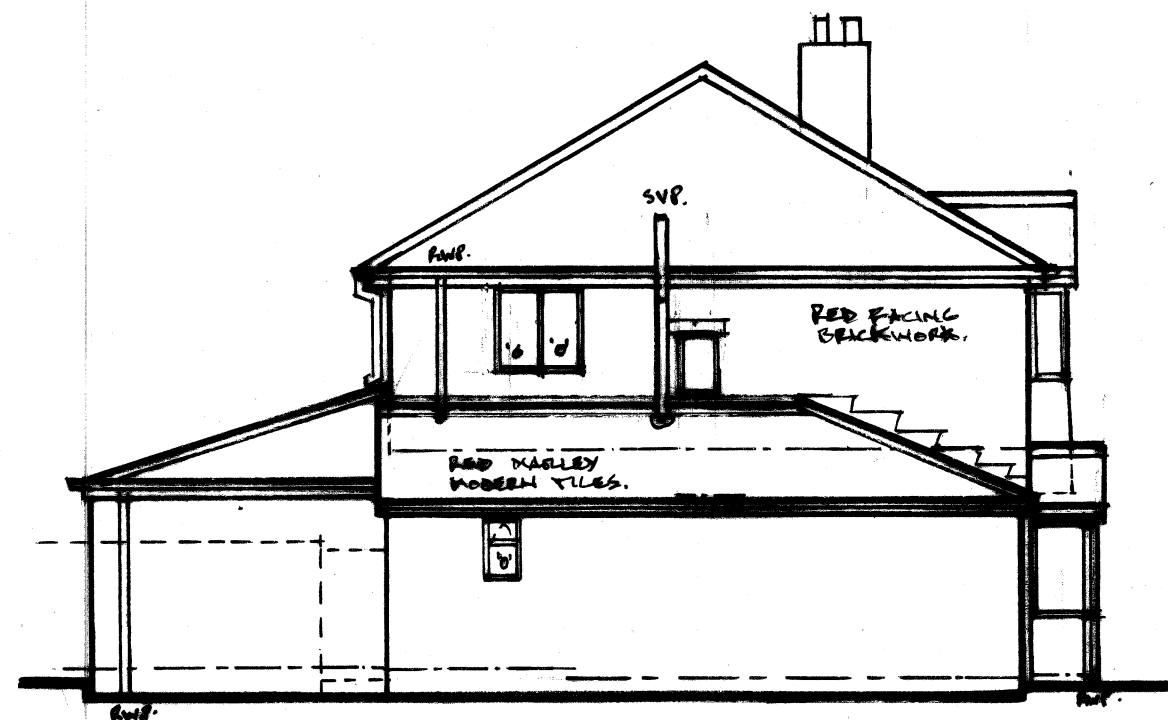


SIDE ELEVATION.

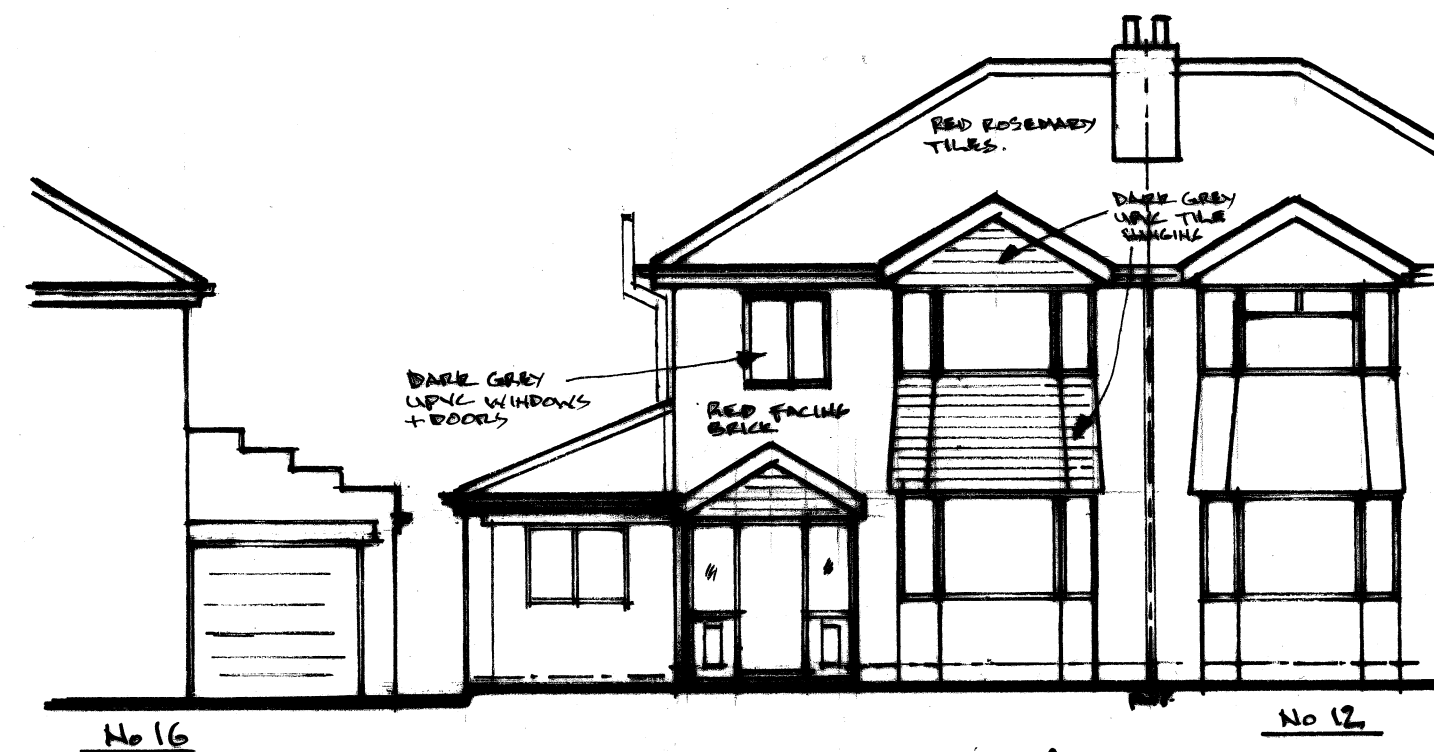

FRONT ELEVATION / STREET SCENE.

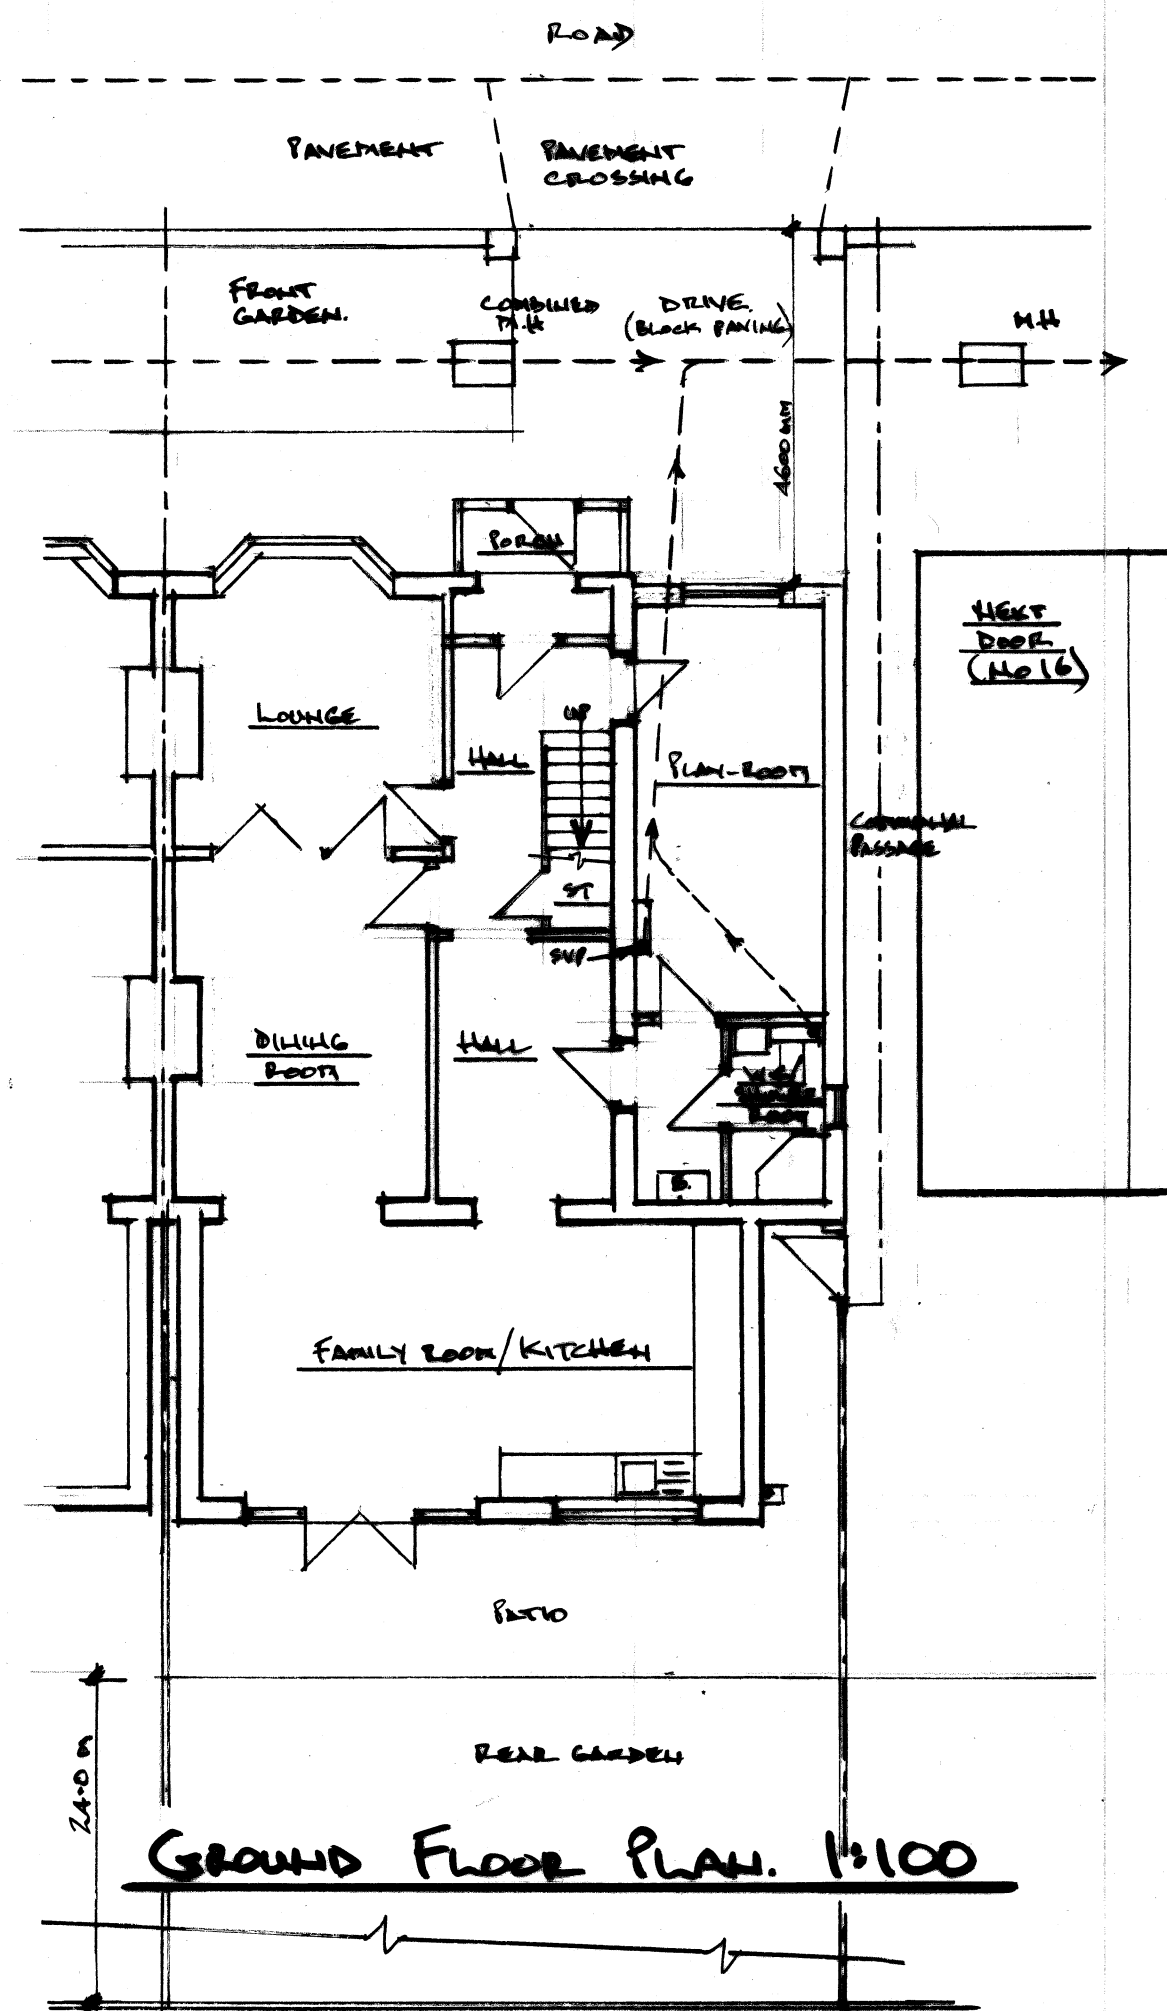

GROUND FLOOR PLAN. 1:100

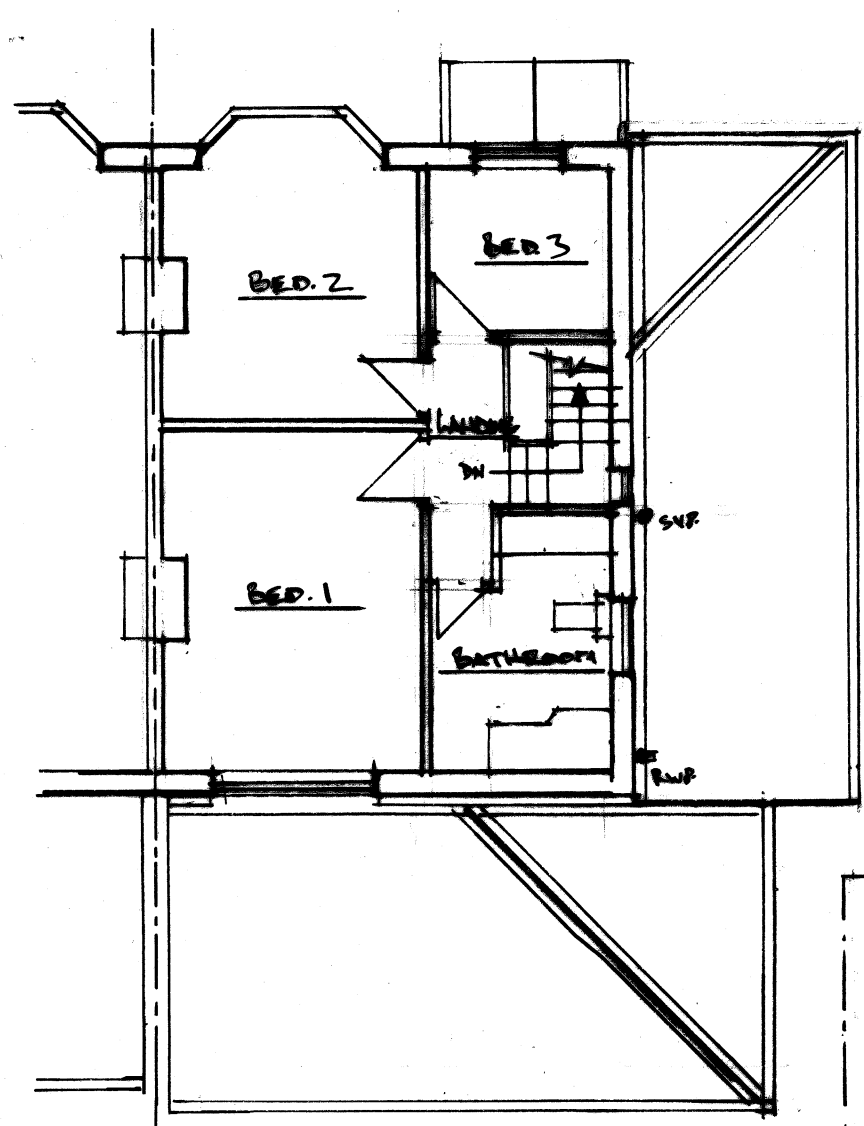

FIRST FLOOR PLAN

Architectural & Building Services			
NEIL BUTTERWORTH			
Tel: 07785 275483			
89 Higher Ainsworth Road, Radcliffe, Manchester, M26 4JJ.			
Job Title <u>PROPOSED FIRST FLOOR SIDE EXTENSION & EXTERNAL REAR ALTERATIONS AT 14 WAVELL DRIVE, UNSWORTH, BURY.</u>			
Drawing Title <u>PLANS & ELEVATIONS (EXISTING)</u>			
Scale	Date	Drawn by	Drawing No.
1:100	DEC. 24	N.B.	1