






REAR ELEVATION 1:100

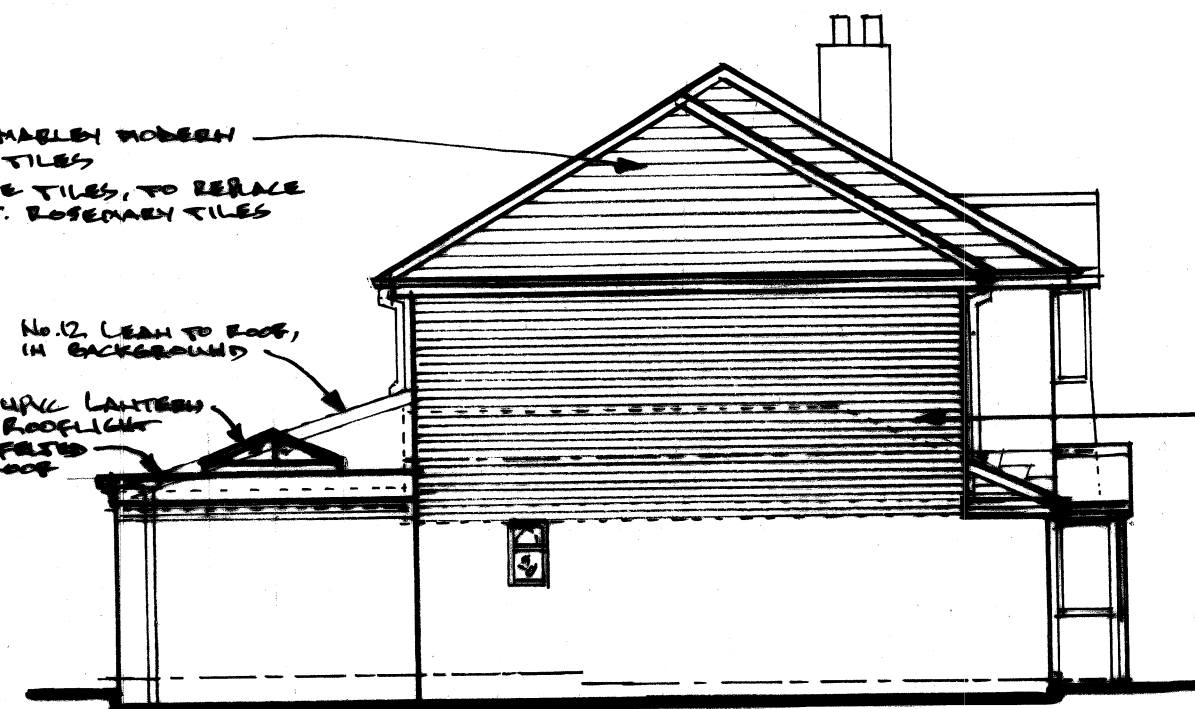


SIDE ELEVATION

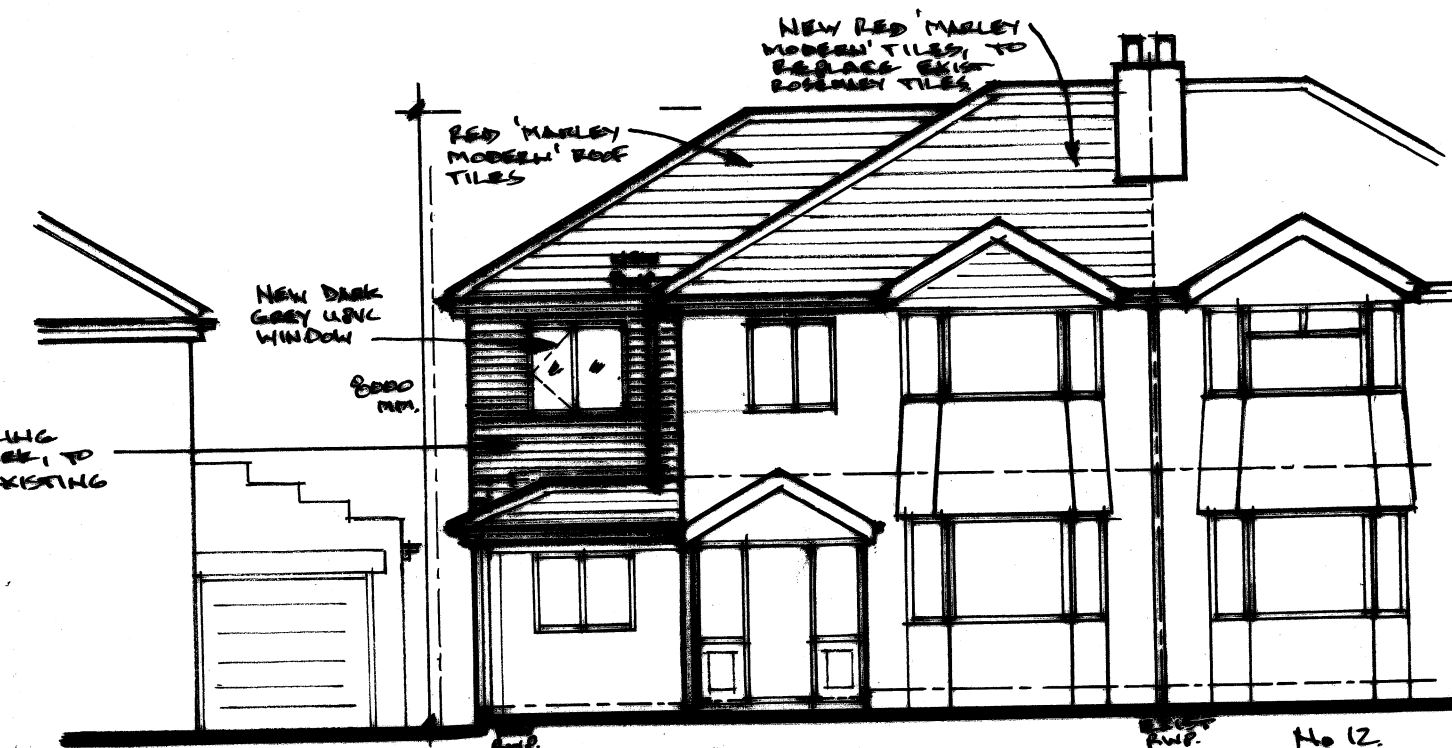

FRONT ELEVATION / STREET SCENE

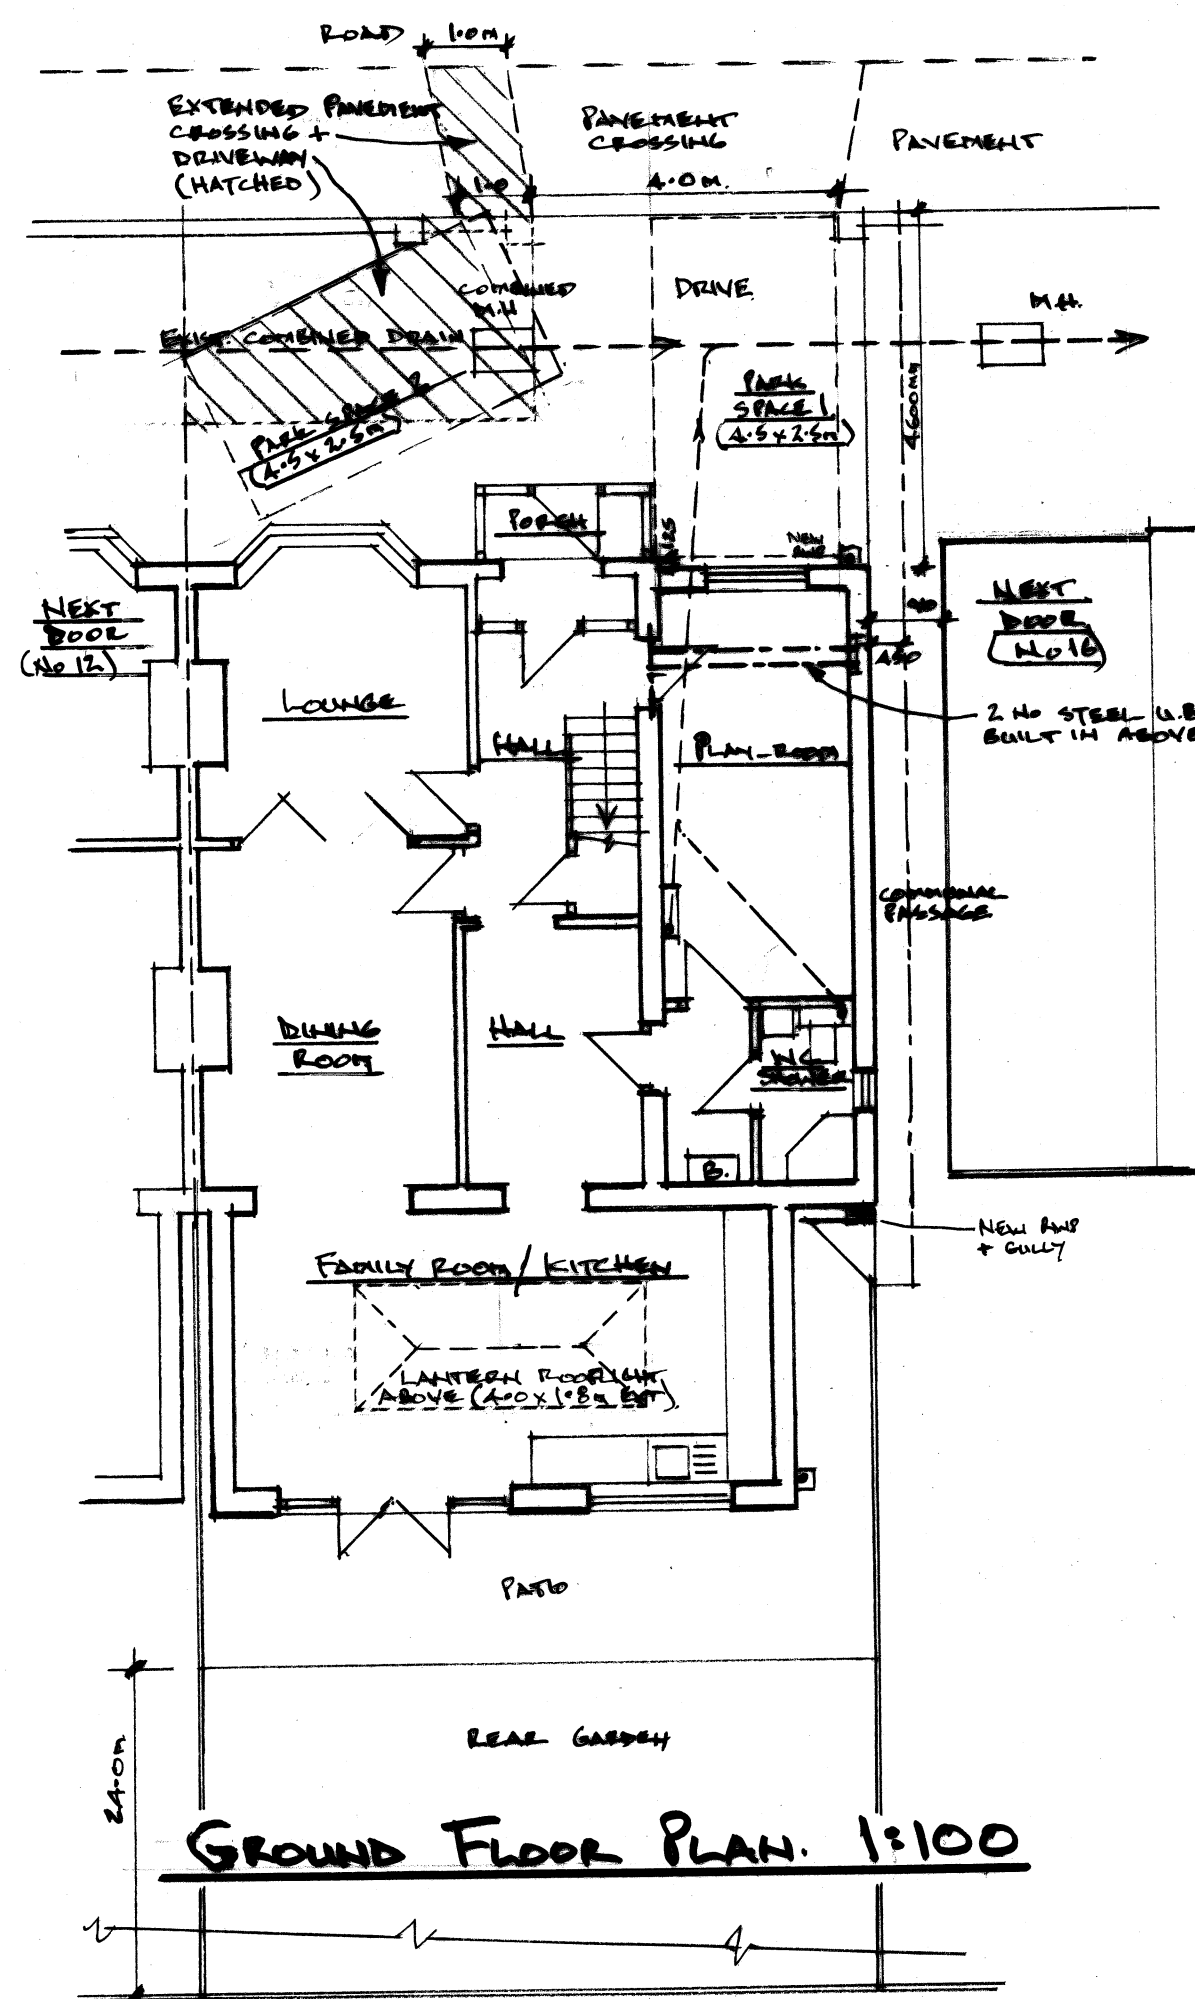

GROUND FLOOR PLAN 1:100

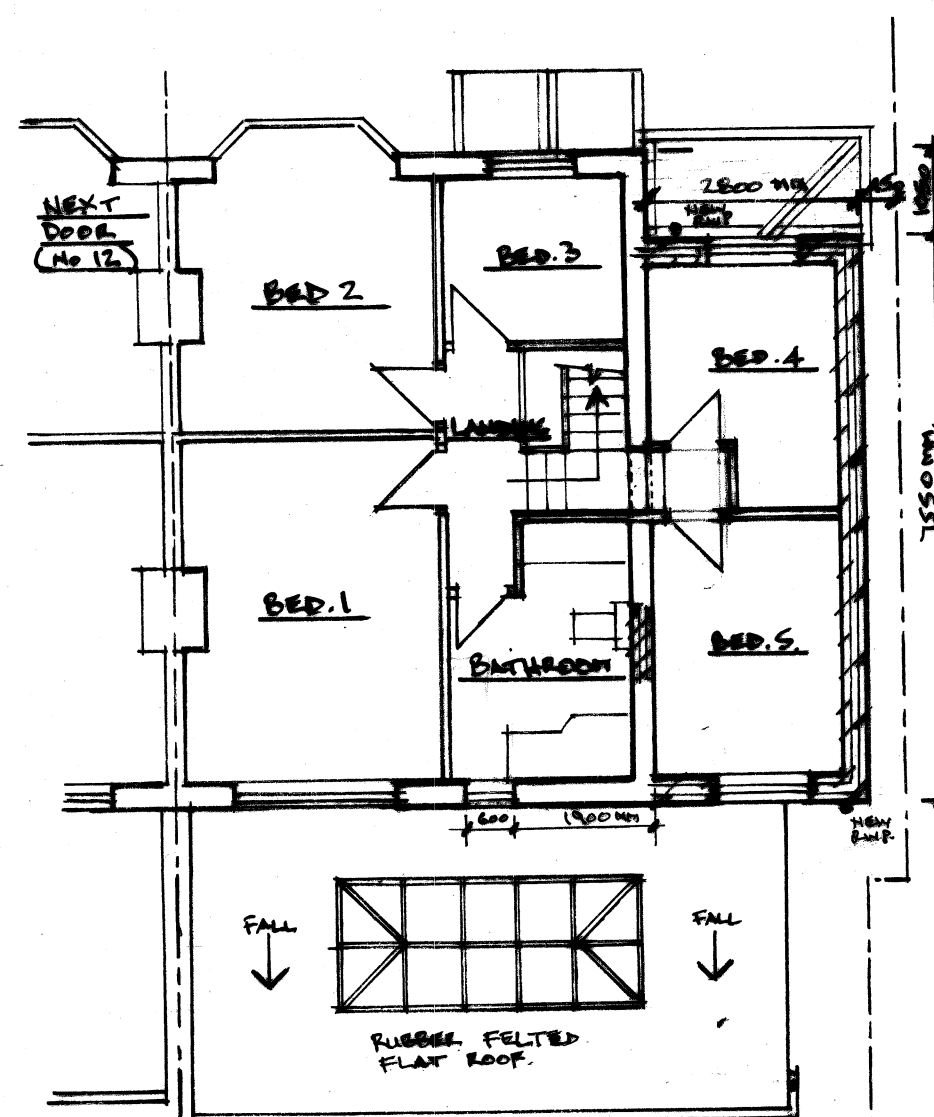

FIRST FLOOR PLAN

Architectural & Building Services			
NEIL BUTTERWORTH			
Tel: 07785 275483			
89 Higher Ainsworth Road, Radcliffe, Manchester, M26 4JJ.			
Job Title PROPOSED FIRST FLOOR SIDE EXTENSION & EXTERNAL REAR ALTERATIONS AT 14 WAVELL DRIVE, UNGWORTH, BURY.			
Drawing Title PLANS & ELEVATIONS (PROPOSED)			
Scale	Date	Drawn by	Drawing No.
1:100	DEC. 24	N.B.	2