


NOTES


- This drawing is copyright. No unauthorised copying of drawing without the express permission of the architect.
- Do not scale from prints. Use figure dimensions only.
- Contractors to check all dimensions on site prior to commencement of work.
- All works to be carried out in accordance with current statutory Health and Safety Regulations.
- This drawing is to be read in conjunction with all relevant consultants' and / or specialist drawings / documents and any amendments to this drawing shall be notified to the architect before affected work commences.

REV. AMENDMENTS


DATE

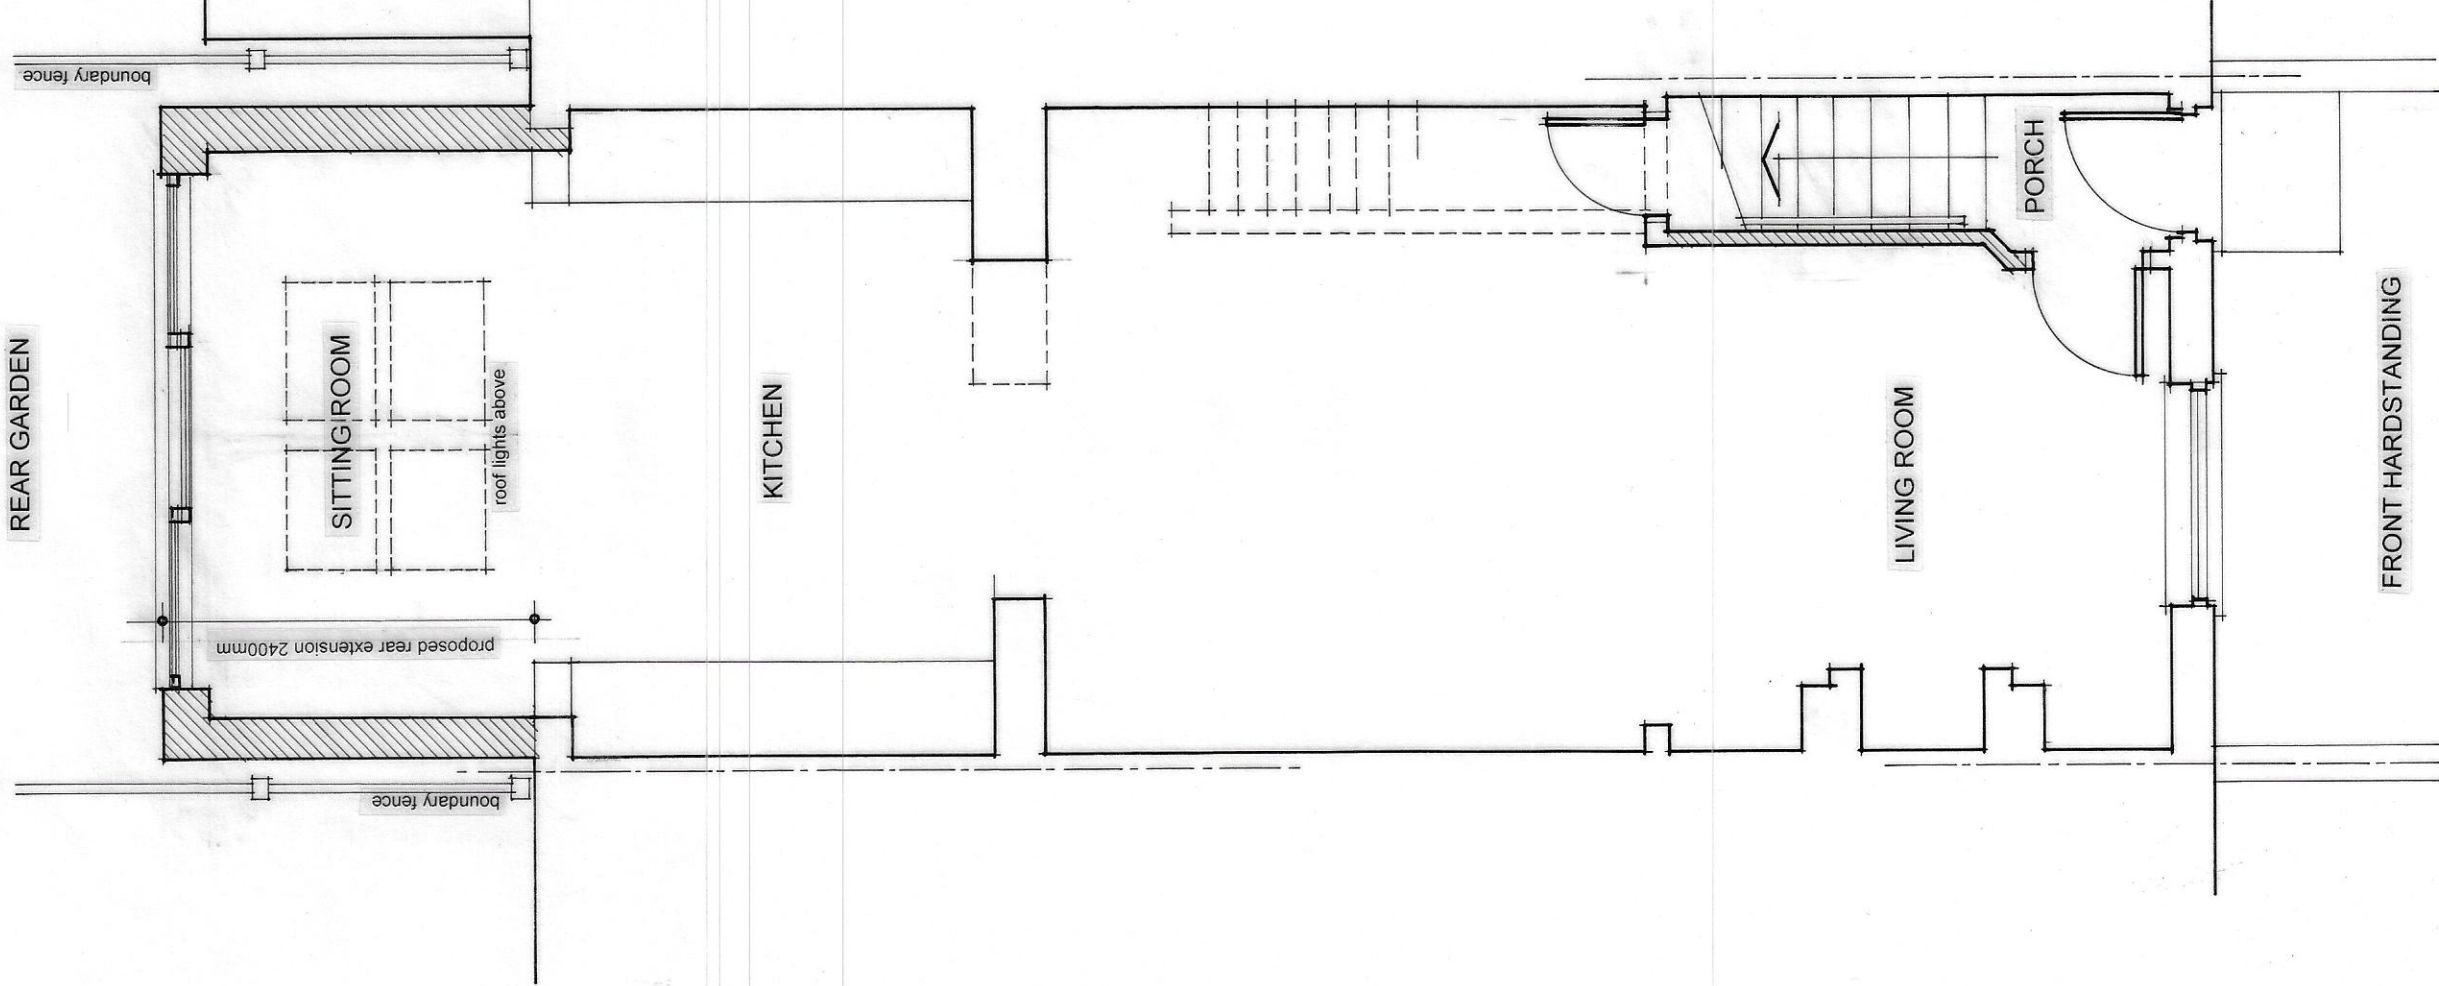


PROPOSED GROUND FLOOR PLAN

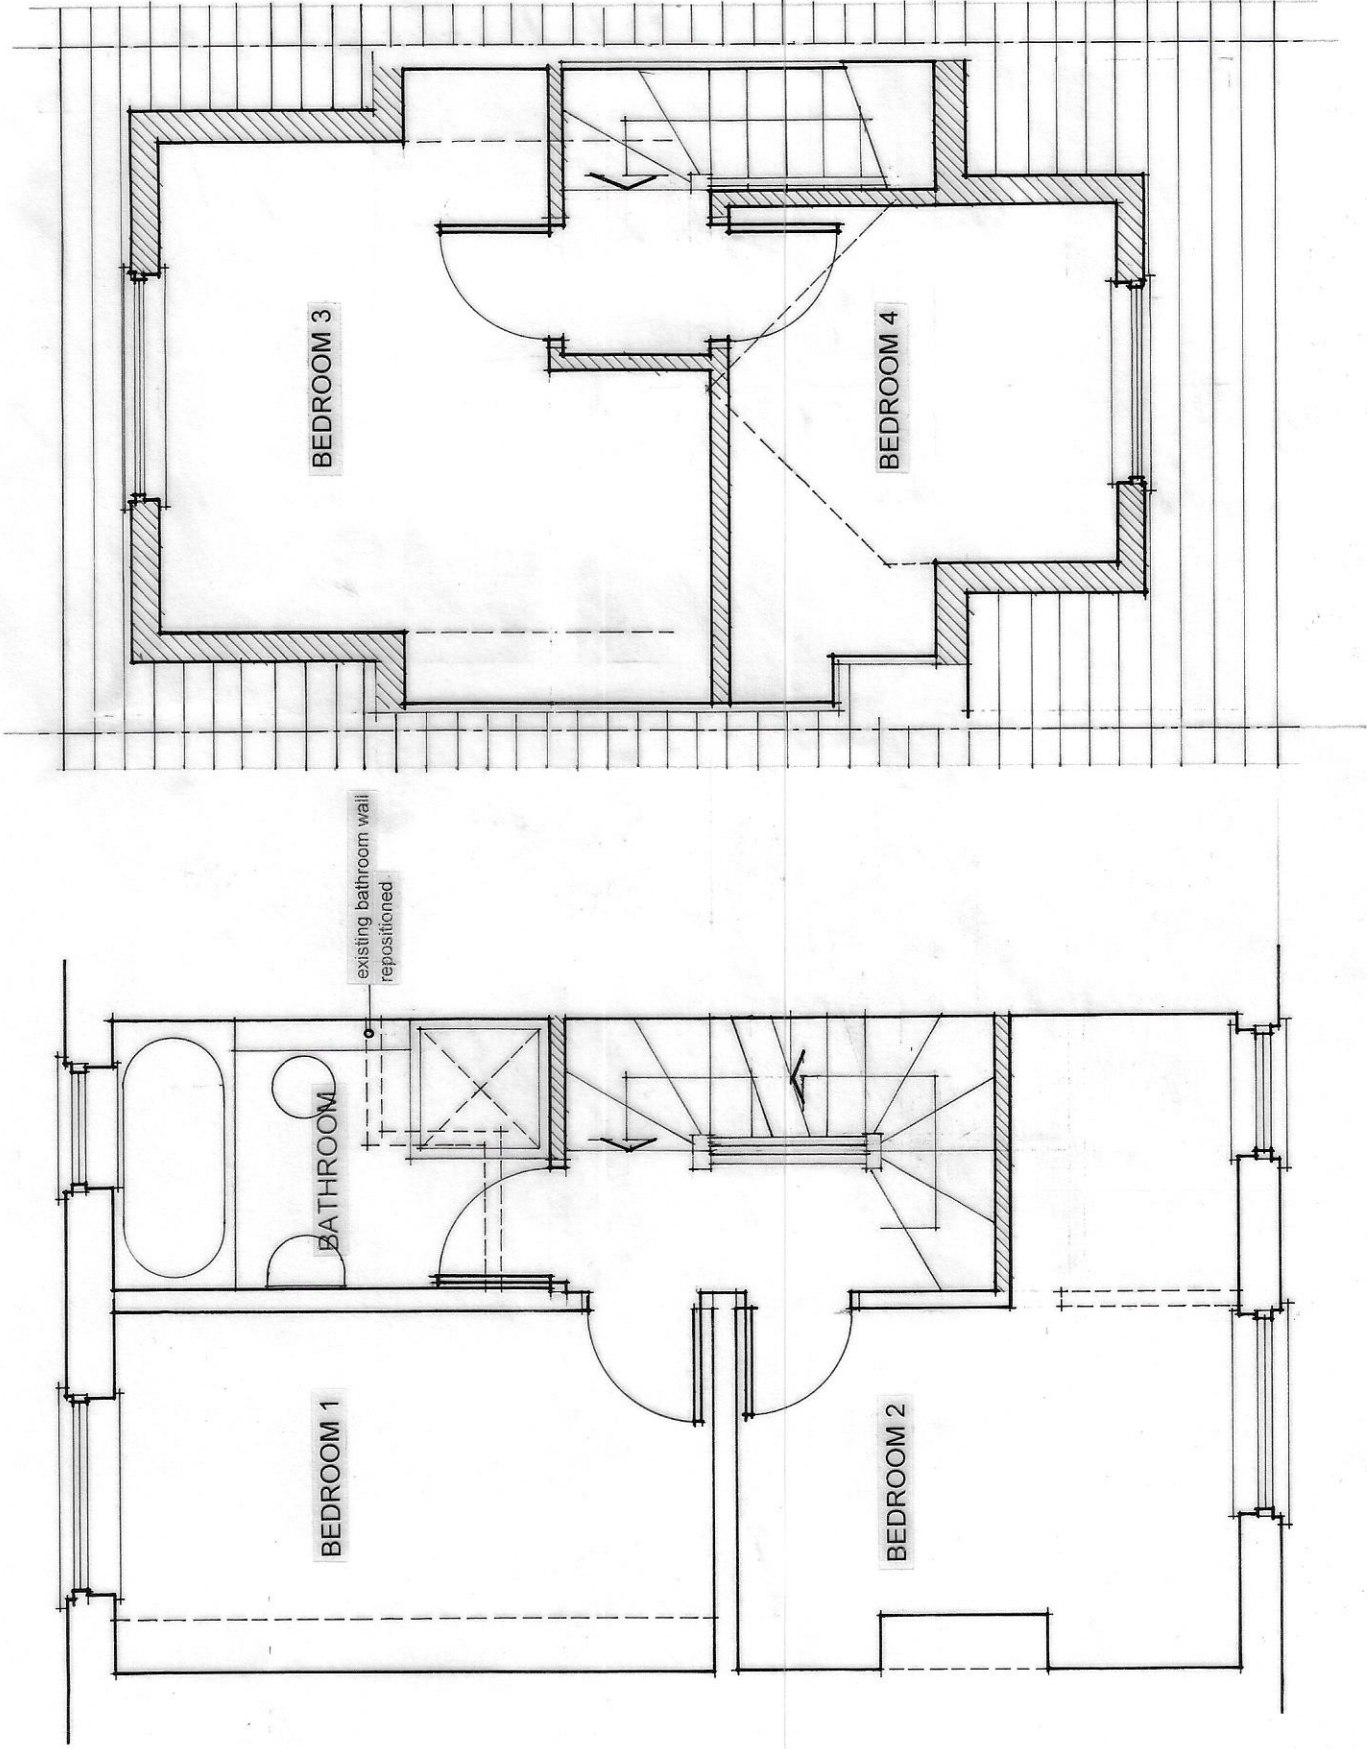

PROPOSED FIRST FLOOR PLAN

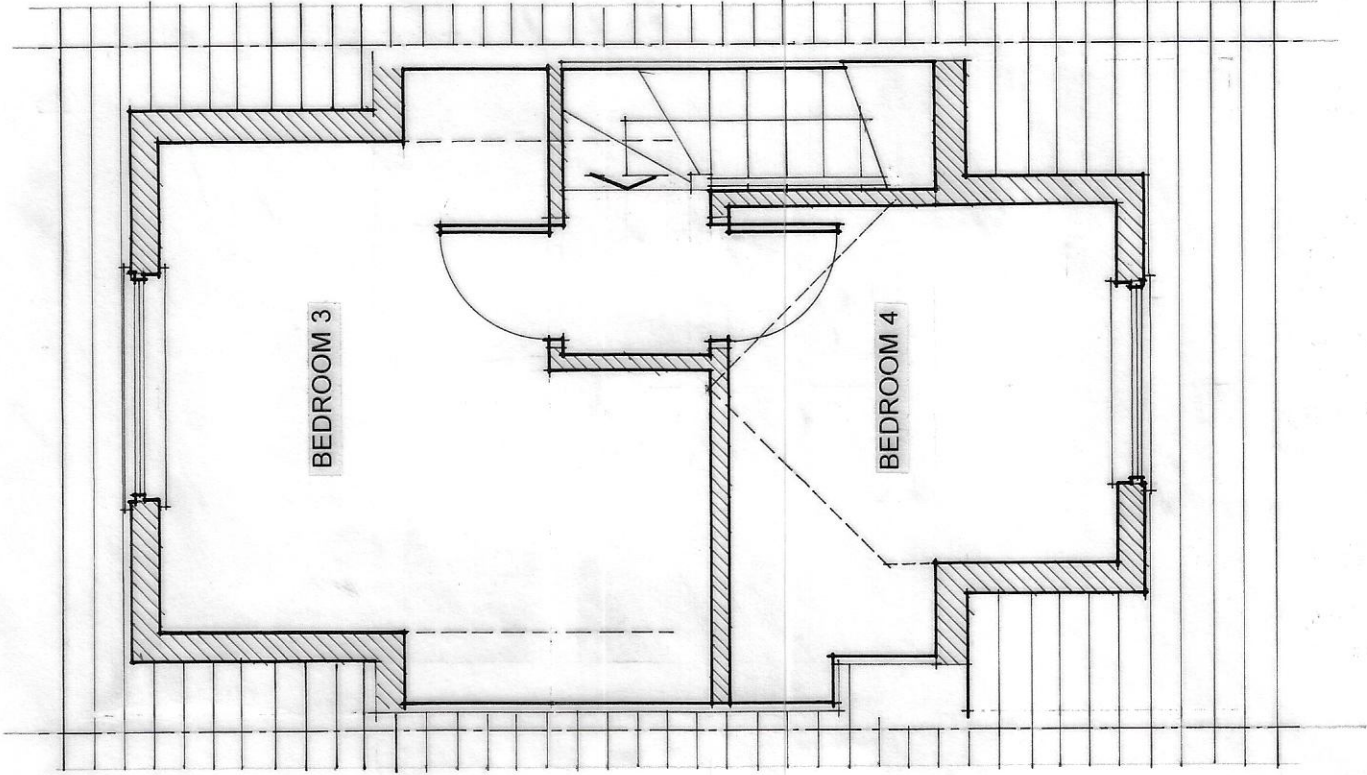

PROPOSED ATTIC FLOOR PLAN

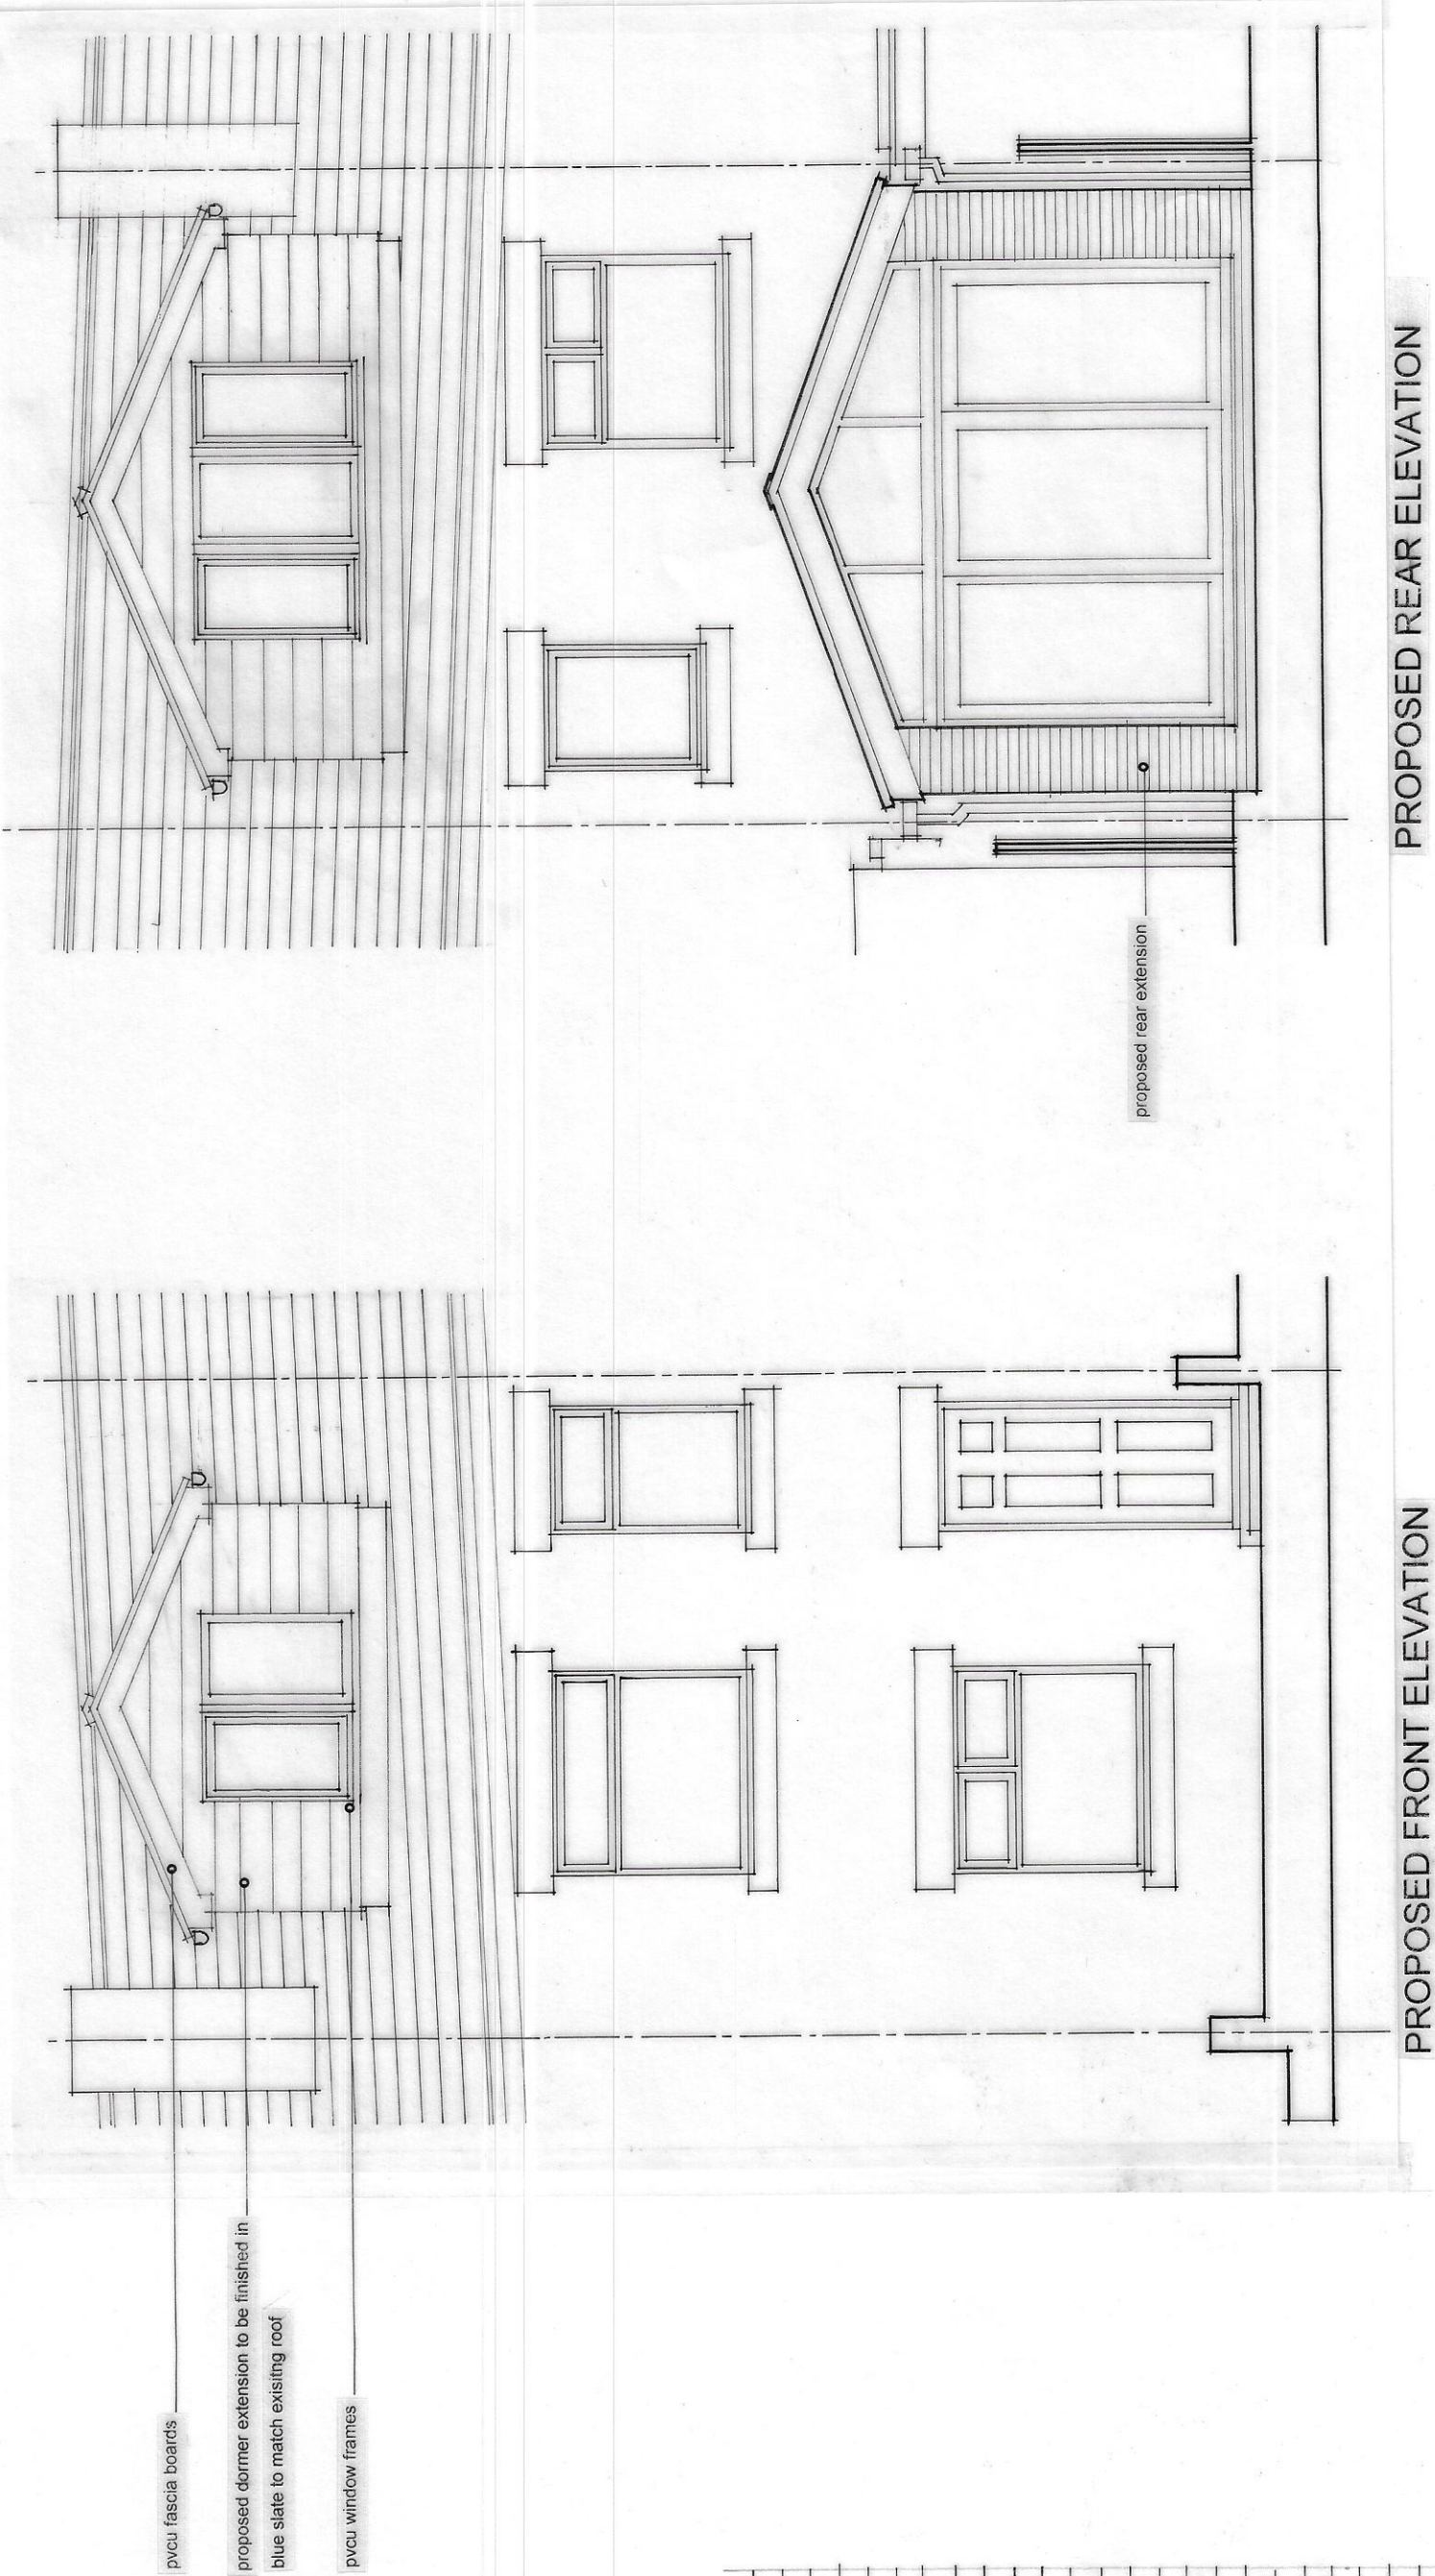

PROPOSED FRONT ELEVATION

PROPOSED REAR ELEVATION

PROPOSED REAR EXTENSION & ATTIC CONVERSION

Project	41 GARRETT STREET, RAMSBOTTOM
Drawing	PROPOSED FLOOR PLANS & ELEVATIONS
Client	MRS & MRS J. WOODLAND
Drawn By	WJH
Scale	1:50 @ A1
Dwg. No.	22/02/20
Dwg. Size	A1
Date	JUNE 2022

JOHN HOLT ARCHITECTS LTD.

3 MANCHESTER ROAD BURY LANCASHIRE BL9 6DR
TELEPHONE 0161 764 5314
E-MAIL info@johnholt.co.uk
DO NOT SCALE DRAWING