


THIS DRAWING IS PROTECTED BY COPYRIGHT AND MUST NOT BE COPIED OR REPRODUCED WITHOUT THE WRITTEN CONSENT OF HAWTHORN ESTATES LIMITED. NO DIMENSIONS ARE TO BE SCALED FROM THIS DRAWING. ALL DIMENSIONS AND SIZES TO BE CHECKED ON SITE. NORTH POINTS SHOWN ARE INDICATIVE. ©

SITE SPECIFIC HAZARDS

IN ACCORDANCE WITH THE REQUIREMENTS OF THE CDM REGULATIONS 2015 THE FOLLOWING SIGNIFICANT RESIDUAL HAZARDS HAVE NOT BEEN DESIGNED OUT OF THIS PROJECT AND MUST BE TAKEN INTO CONSIDERATION BY CONTRACTORS PLANNING TO UNDERTAKE THE WORKS SHOWN ON THIS DRAWING:

SCALE 1:100

 

KEY

- EXISTING GROUND LEVEL
- NATURAL SPLIT FACED STONE
- NATURAL GREY SLATE ROOF
- NATURAL DRESSED STONE
- DRY STONE WALL

REV.	DATE	NOTES	INIT.
------	------	-------	-------

CLIENT / PROJECT
J.BUCKLEY PROPERTIES
HOLLYMOUNT FARM
GREENMOUNT

DRAWING TITLE
PROPOSED NEW GARAGE
TO EXISTING FARMHOUSE

STATUS
PLANNING

DATE	DRAWN	SCALE @ A3
MAY 22	RSL	1:100

PROJECT NUMBER	PLAN / BUILD	TYPE	NUMBER	REVISION LETTER
----------------	--------------	------	--------	-----------------


DRAWING NO.				
107	PLN	E	16	-
Site Location Plans	L	GA Plans	P	Elevations
Sections	S	Details	D	Prefix Colour
				C

HAWTHORN DESIGN PARTNERSHIP
HAWTHORN ESTATES LTD
LUMB, ROSSENDALE, BB4 9ND
T. 08453 900 444


E. design@hawthorn-estates.co.uk
www.hawthorn-estates.co.uk




NORTH ELEVATIONS

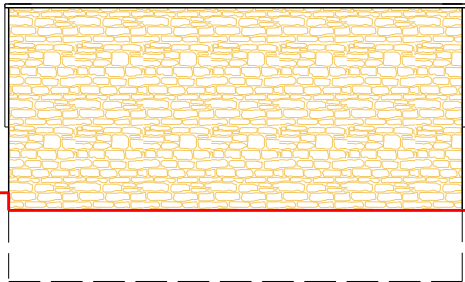


WEST ELEVATION

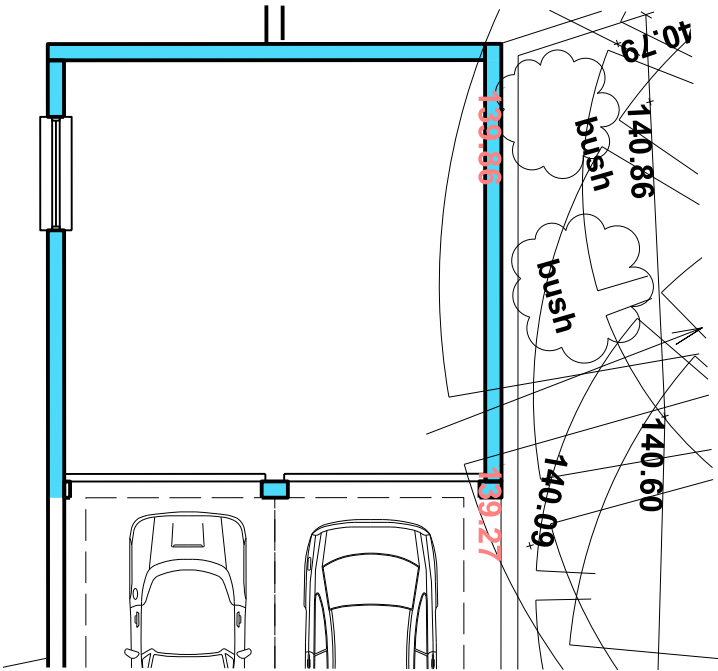

GARAGE PLAN

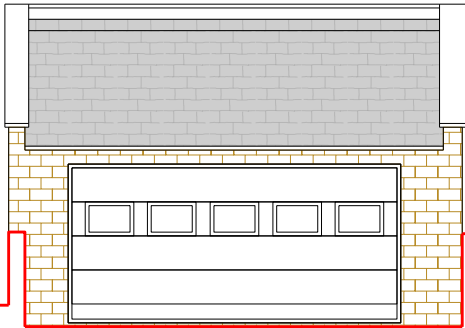

EAST ELEVATION

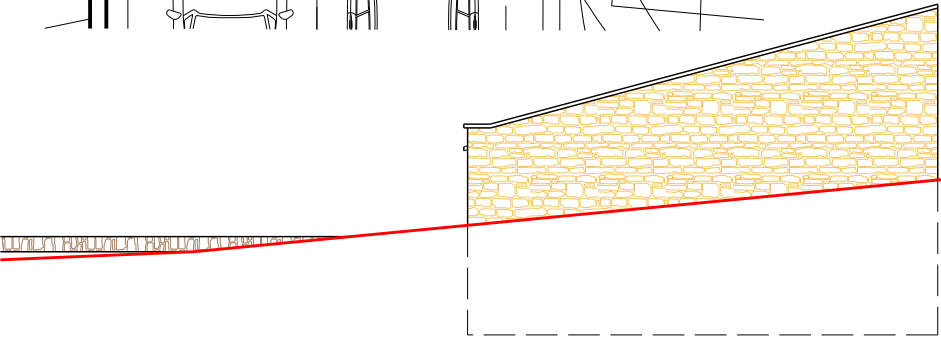

NORTH ELEVATION TO HOLLYMOUNT LANE