



The proposed cabins will be situated on pavers placed on top of compacted hardcore. These pavers are removable, allowing the land to be restored to its original state after use.

0301 5

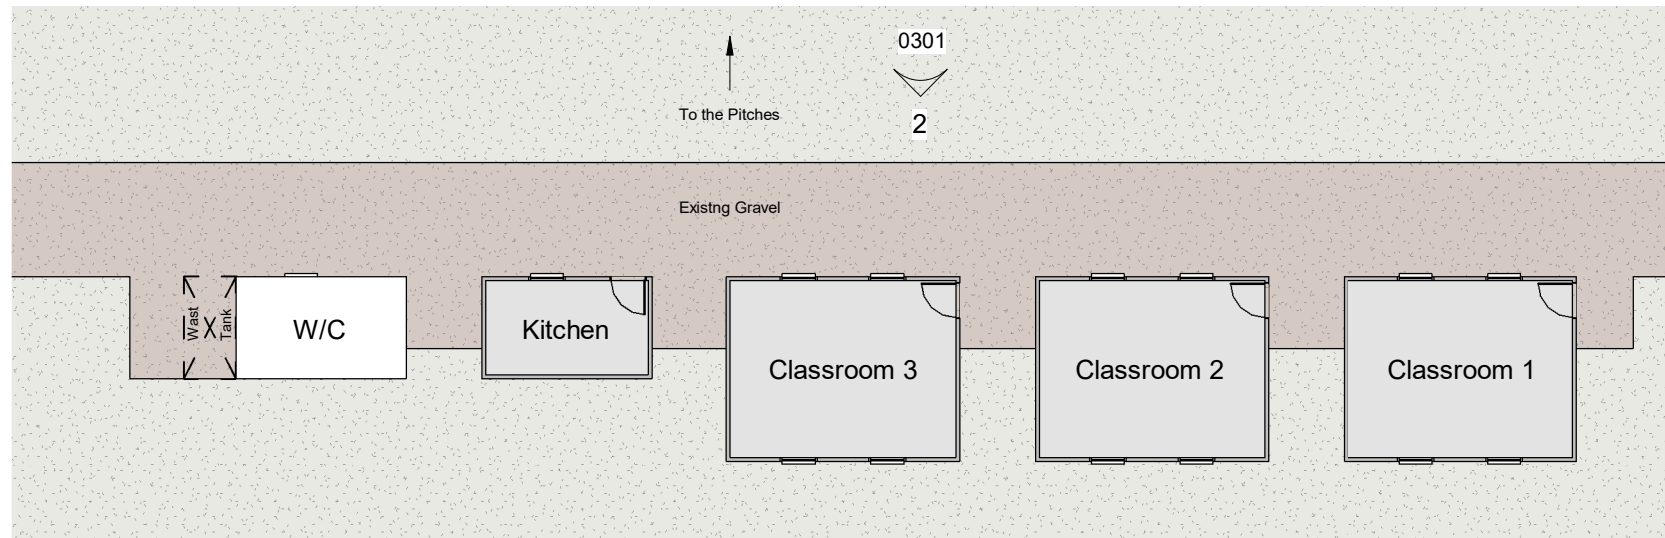


1 | Level 0_Proposed
1 : 200

3
0301

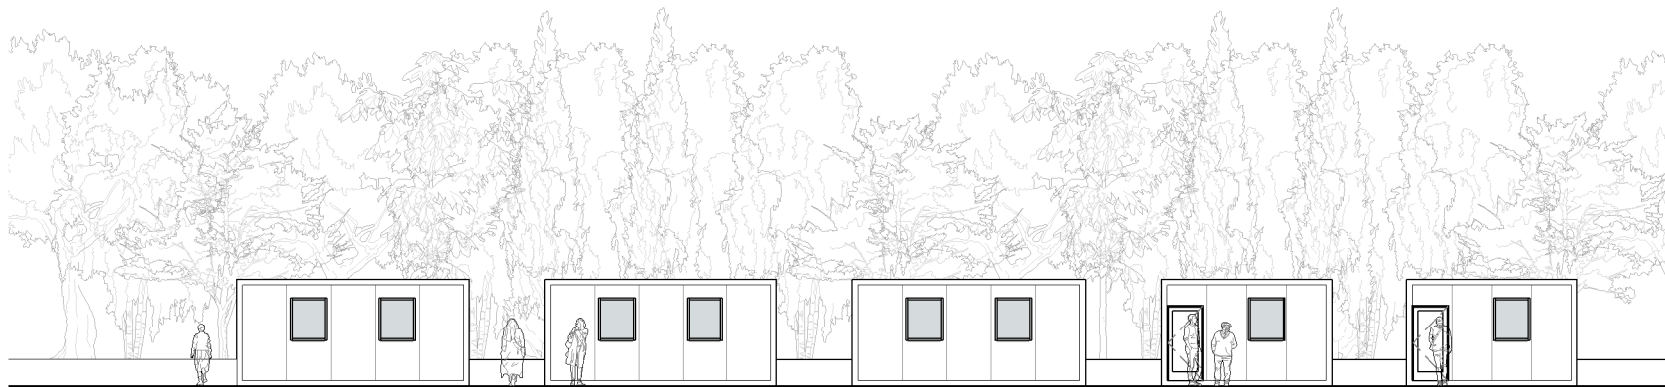


2 | Proposed Front Elevation
1 : 200

 

3 | Proposed Rear Elevaion
1 : 200



4 | Proposed Side 1 Elevation
1 : 200

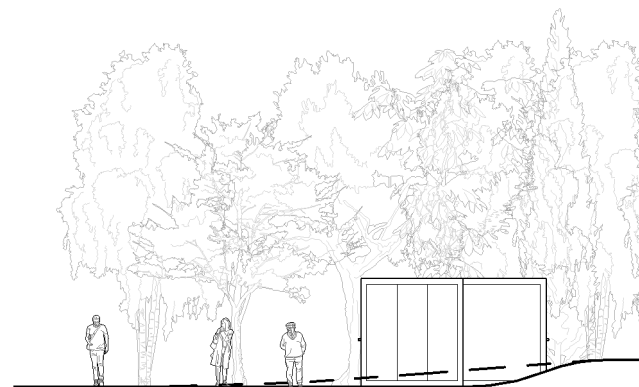

5 | Proposed Side 2 Elevation
1 : 200

MAST ARCHITECTURE

www.mastarchitecture.co.uk
info@mastarchitecture.co.uk
www.instagram.com/mast.arch
www.facebook.com/mastarchitecture
Architecture / Planning / Building Regulations / Interiors

Copyright © 2023 MAST ARCHITECTURE

The concepts and information contained on this drawing are the property of MAST Architecture. Use or copying of this drawing in whole or in part without the written permission constitutes an infringement of copyright. All intellectual property rights reserved.

Limitation: This drawing has been prepared on behalf of and for the exclusive use of the Client and is subject to and issued in connection with the provisions of the agreement between the MAST Architecture and its client. MAST Architecture accepts no liability or responsibility whatsoever for or in respect of any use of or reliance upon this drawing by and any third party.

Figured dimensions only to be taken from these designs and drawings. Work to annotated dimensions only. All dimensions to be checked on site. MAST Architecture to be informed immediately of any discrepancies before work proceeds. Drawings are to be read in conjunction with relevant specifications, Structural Engineers / Service Engineers and Interior Design drawings.

0m 1m 2m 3m 4m 5m 6m 7m 8m

KEY:

NOTES:

- Site tolerance required for all dimension and levels.

Rev	Description	Date	By
A	Additional information added	15.03.24	MP

Project
Sedgley Rugby Club - Training Ground
Title
Proposed Plans and Elevations
Status
Planning
Project number
0079
Date
Feb 2023
Drawn by
SP
Checked by
MP
Scale
1 : 200@A3
Revision
A
Drawing No.
0079-MAST-DR-A-0301