




EAST ELEVATION



SOUTH ELEVATION

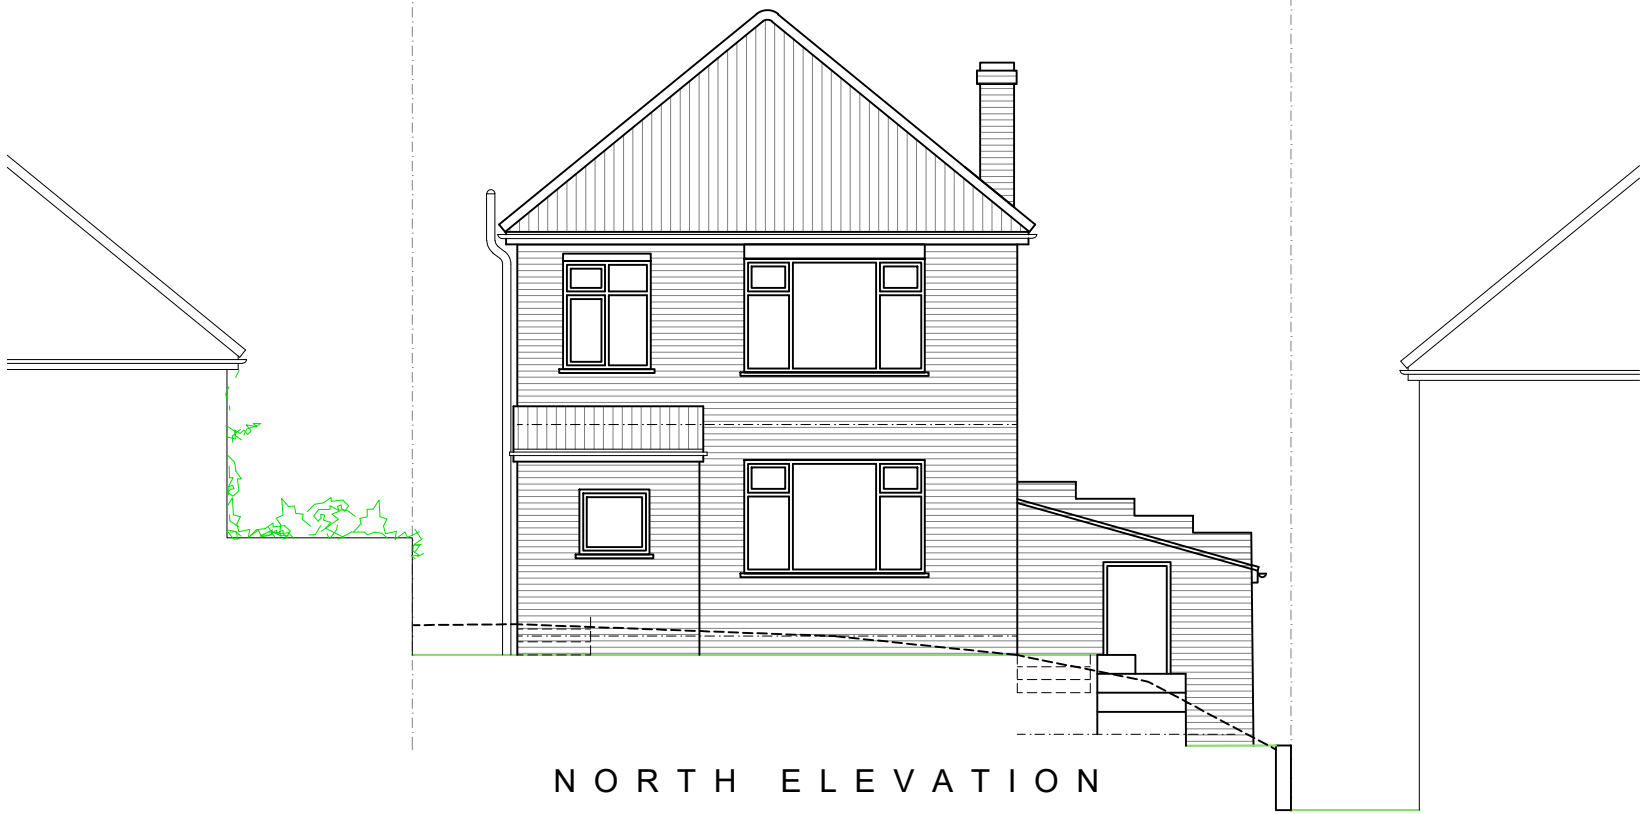

NORTH ELEVATION



PRIDE RD. The architect your home deserves

www.prideroad.co.uk @lisaraynes 07989 744 336 lisa@prideroad.co.uk

Client: Damian King & Catherine White				
Project: 120 St Annes Rd Prestwich Manchester M25 9GJ				
Drawing: Existing Elevations 2 of 2				
Scale @ A3	Date:	Drawn:	Job no:	Drawing No.
1:100	17.07.20	BR	-	03