




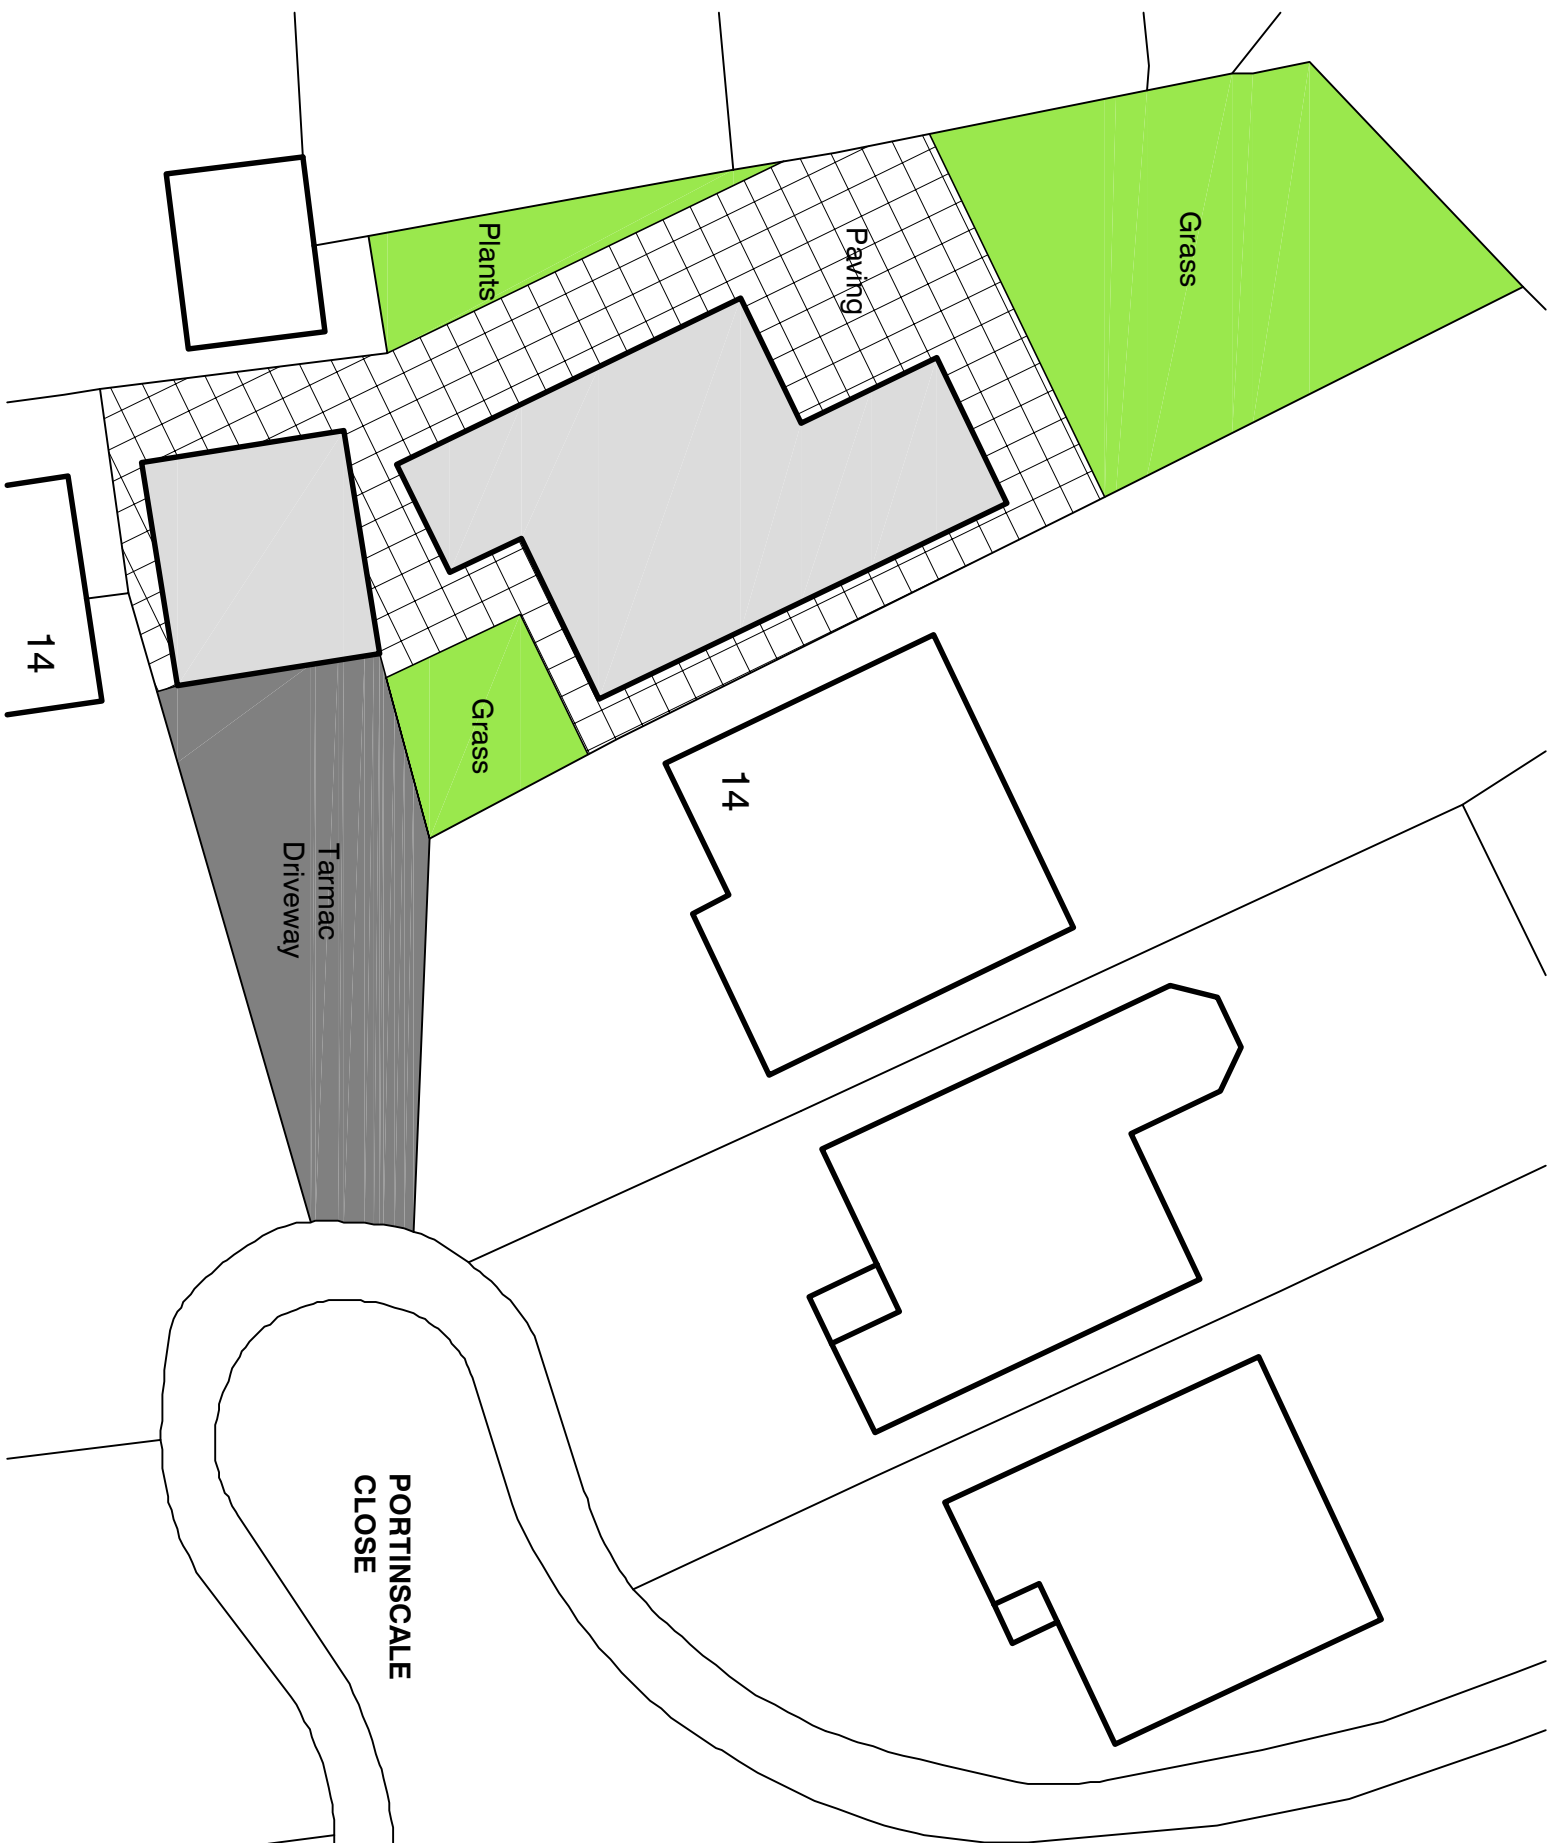

Existing Site Layout

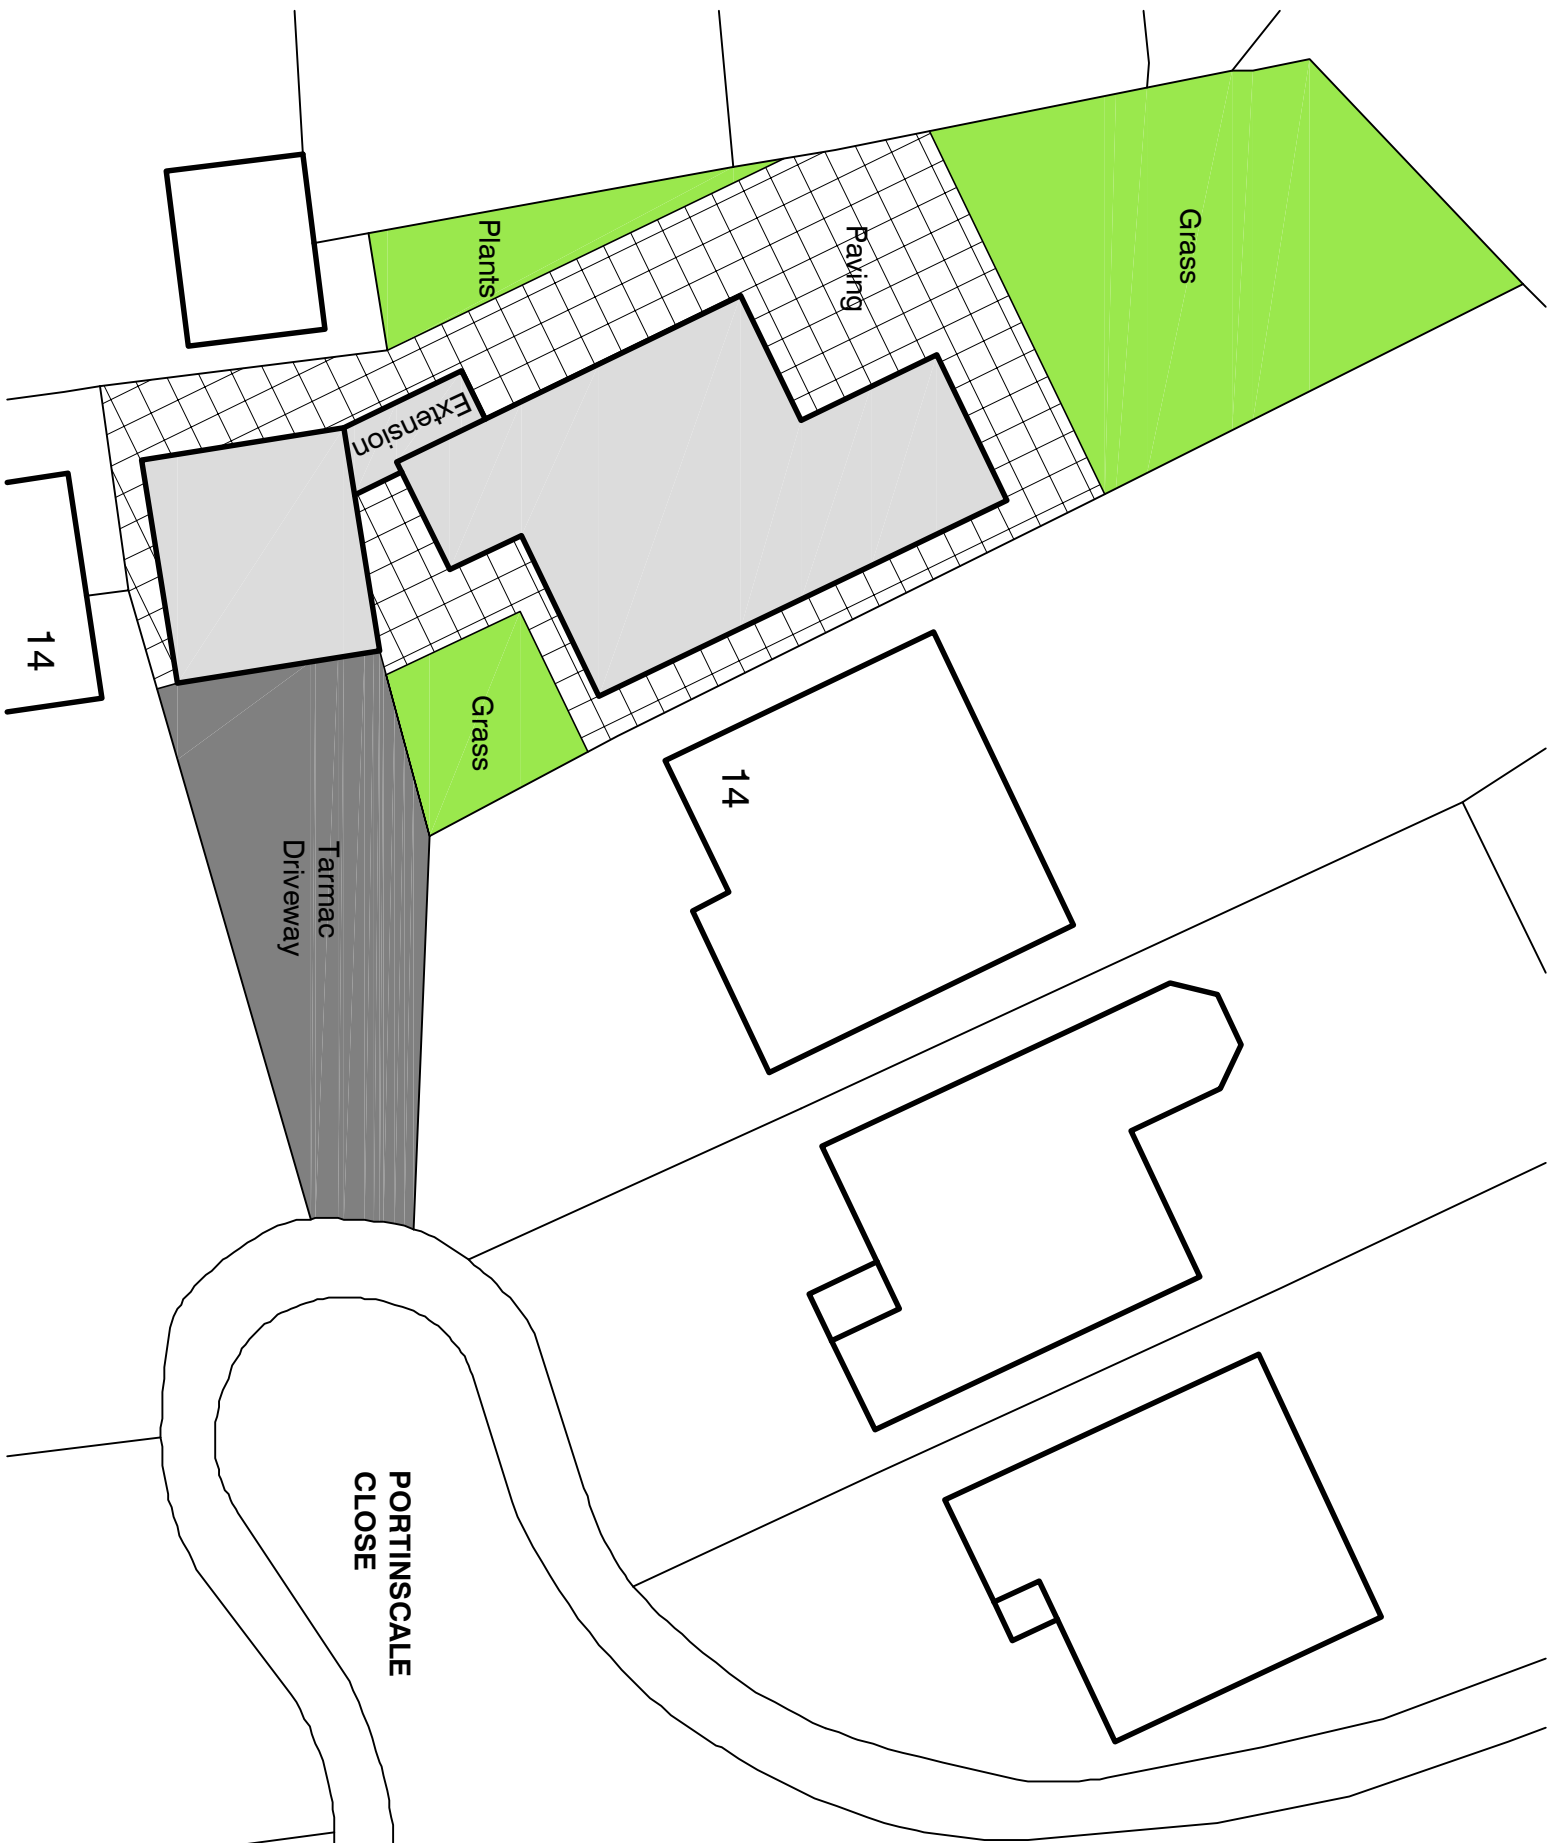

Proposed Site Layout

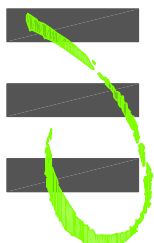

HIGH PEAK ARCHITECTS LTD

2nd Floor, Wharf House, Wharf Road, Whaley Bridge, High Peak, Derbys SK23 7AD
Tel: 01663 719717 Website: highpeakarch.com Email: hpa@highpeakarch.com

Garage Conversion & Extension **Existing & Proposed Site Plans**
12 Portinscale Close, Bury
2004.PL04

Scale: 1:200 @ A2 Date: March 2026 Rev: