



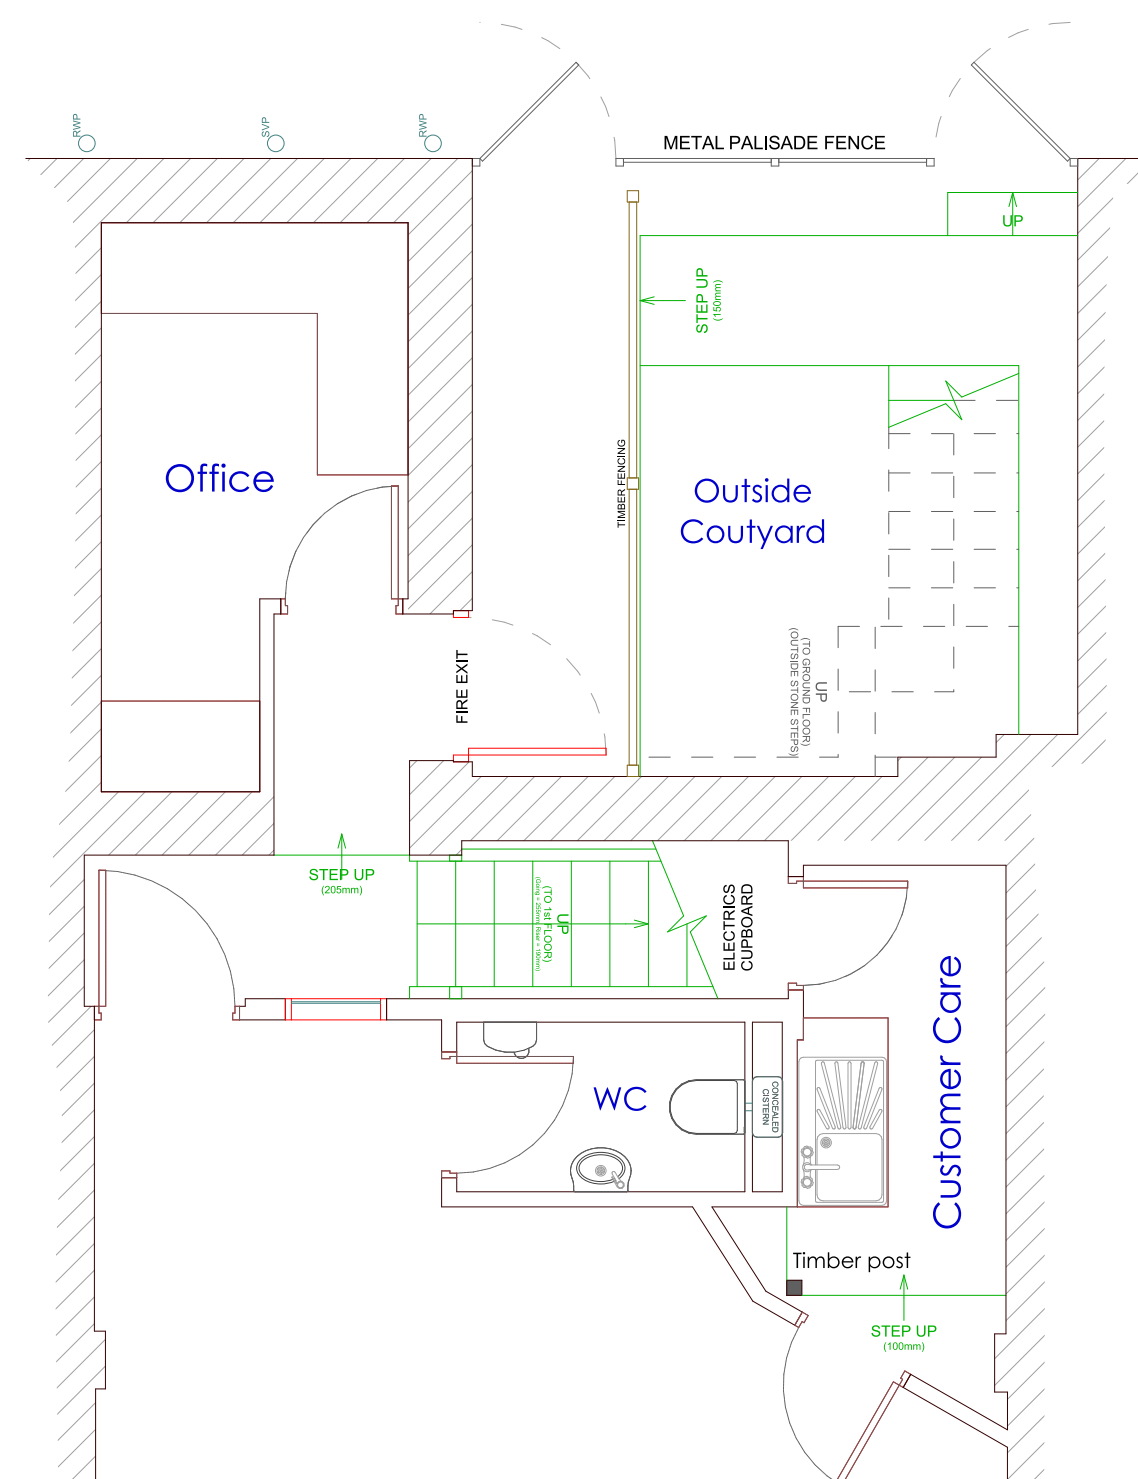

Ground Floor Plan as Proposed  
Scale 1:50

Fascia Sign Section  
Scale 1:10 @ A1

Projecting Sign Section  
Scale 1:10 @ A1

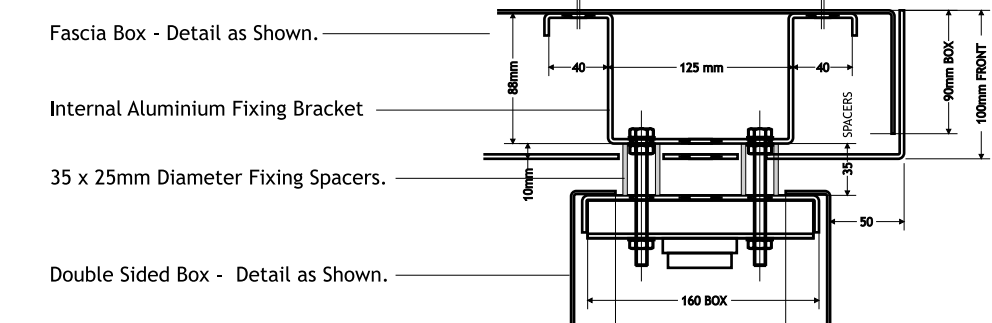

Projecting box part plan  
Fixing method to fascia box  
Scale 1:5 @ A1

All dimensions to be checked on site and the Architects notified of any discrepancies prior to commencement of work.  
All materials and workmanship to relevant British Standards Codes of practice and manufacturers recommendations.

This drawing is copyright

| Revision | Date | Description | Initials |
|----------|------|-------------|----------|
|----------|------|-------------|----------|

Letter Heights & Light Levels:

**Fascia Box:**  
 Admiral - 406 - 308mm / Approx 400 cd/m2.  
 Slots / Garning / Online - 71mm / Approx 450 cd/m2.  
 Casino - 196mm / Approx 150 cd/m2.  
 Slots Experience - 71mm / Approx 450 cd/m2.  
 Yellow Band - 100mm / Approx 450 cd/m2.

Projecting Box:  
'A' - 500mm / Approx 400 cd/m2.  
Slots - 148mm / Approx 400 cd/m2.  
Yellow Band - 100mm / Approx 450 cd/m2.

The logo for Matrix Architecture Ltd features a stylized 3D architectural element in red and grey above the company name. The name 'matrixarchitecture' is in a lowercase sans-serif font, with 'matrix' in red and 'architecture' in grey, followed by 'Ltd' in a smaller grey font.

Matrix Architecture Ltd, 8-9 Brenkley Way,  
Bleazard Business Park, Seaton Burn, NE13 6DS  
**T:** 0191 2368955 **M:** 07948 275164  
**E:** [sms@matrixarchitecture.co.uk](mailto:sms@matrixarchitecture.co.uk)  
**W:** [www.matrixarchitecture.co.uk](http://www.matrixarchitecture.co.uk)



CLIENT  
LUXURY LEISURE LTD

JOB TITLE  
11-13 THE ROCK, BURY, BL9 0JP

SHEET TITLE  
GROUND FLOOR PLAN & ELEVATIONS AS PROPOSED

|                           |                  |
|---------------------------|------------------|
| SCALES<br>1:50 @ A1       |                  |
| SHEET NUMBER<br>3636(C)01 | CHECKED          |
| REVISION                  | DRAWN<br>S.STEEL |
| DATE<br>27/04/2026        |                  |