



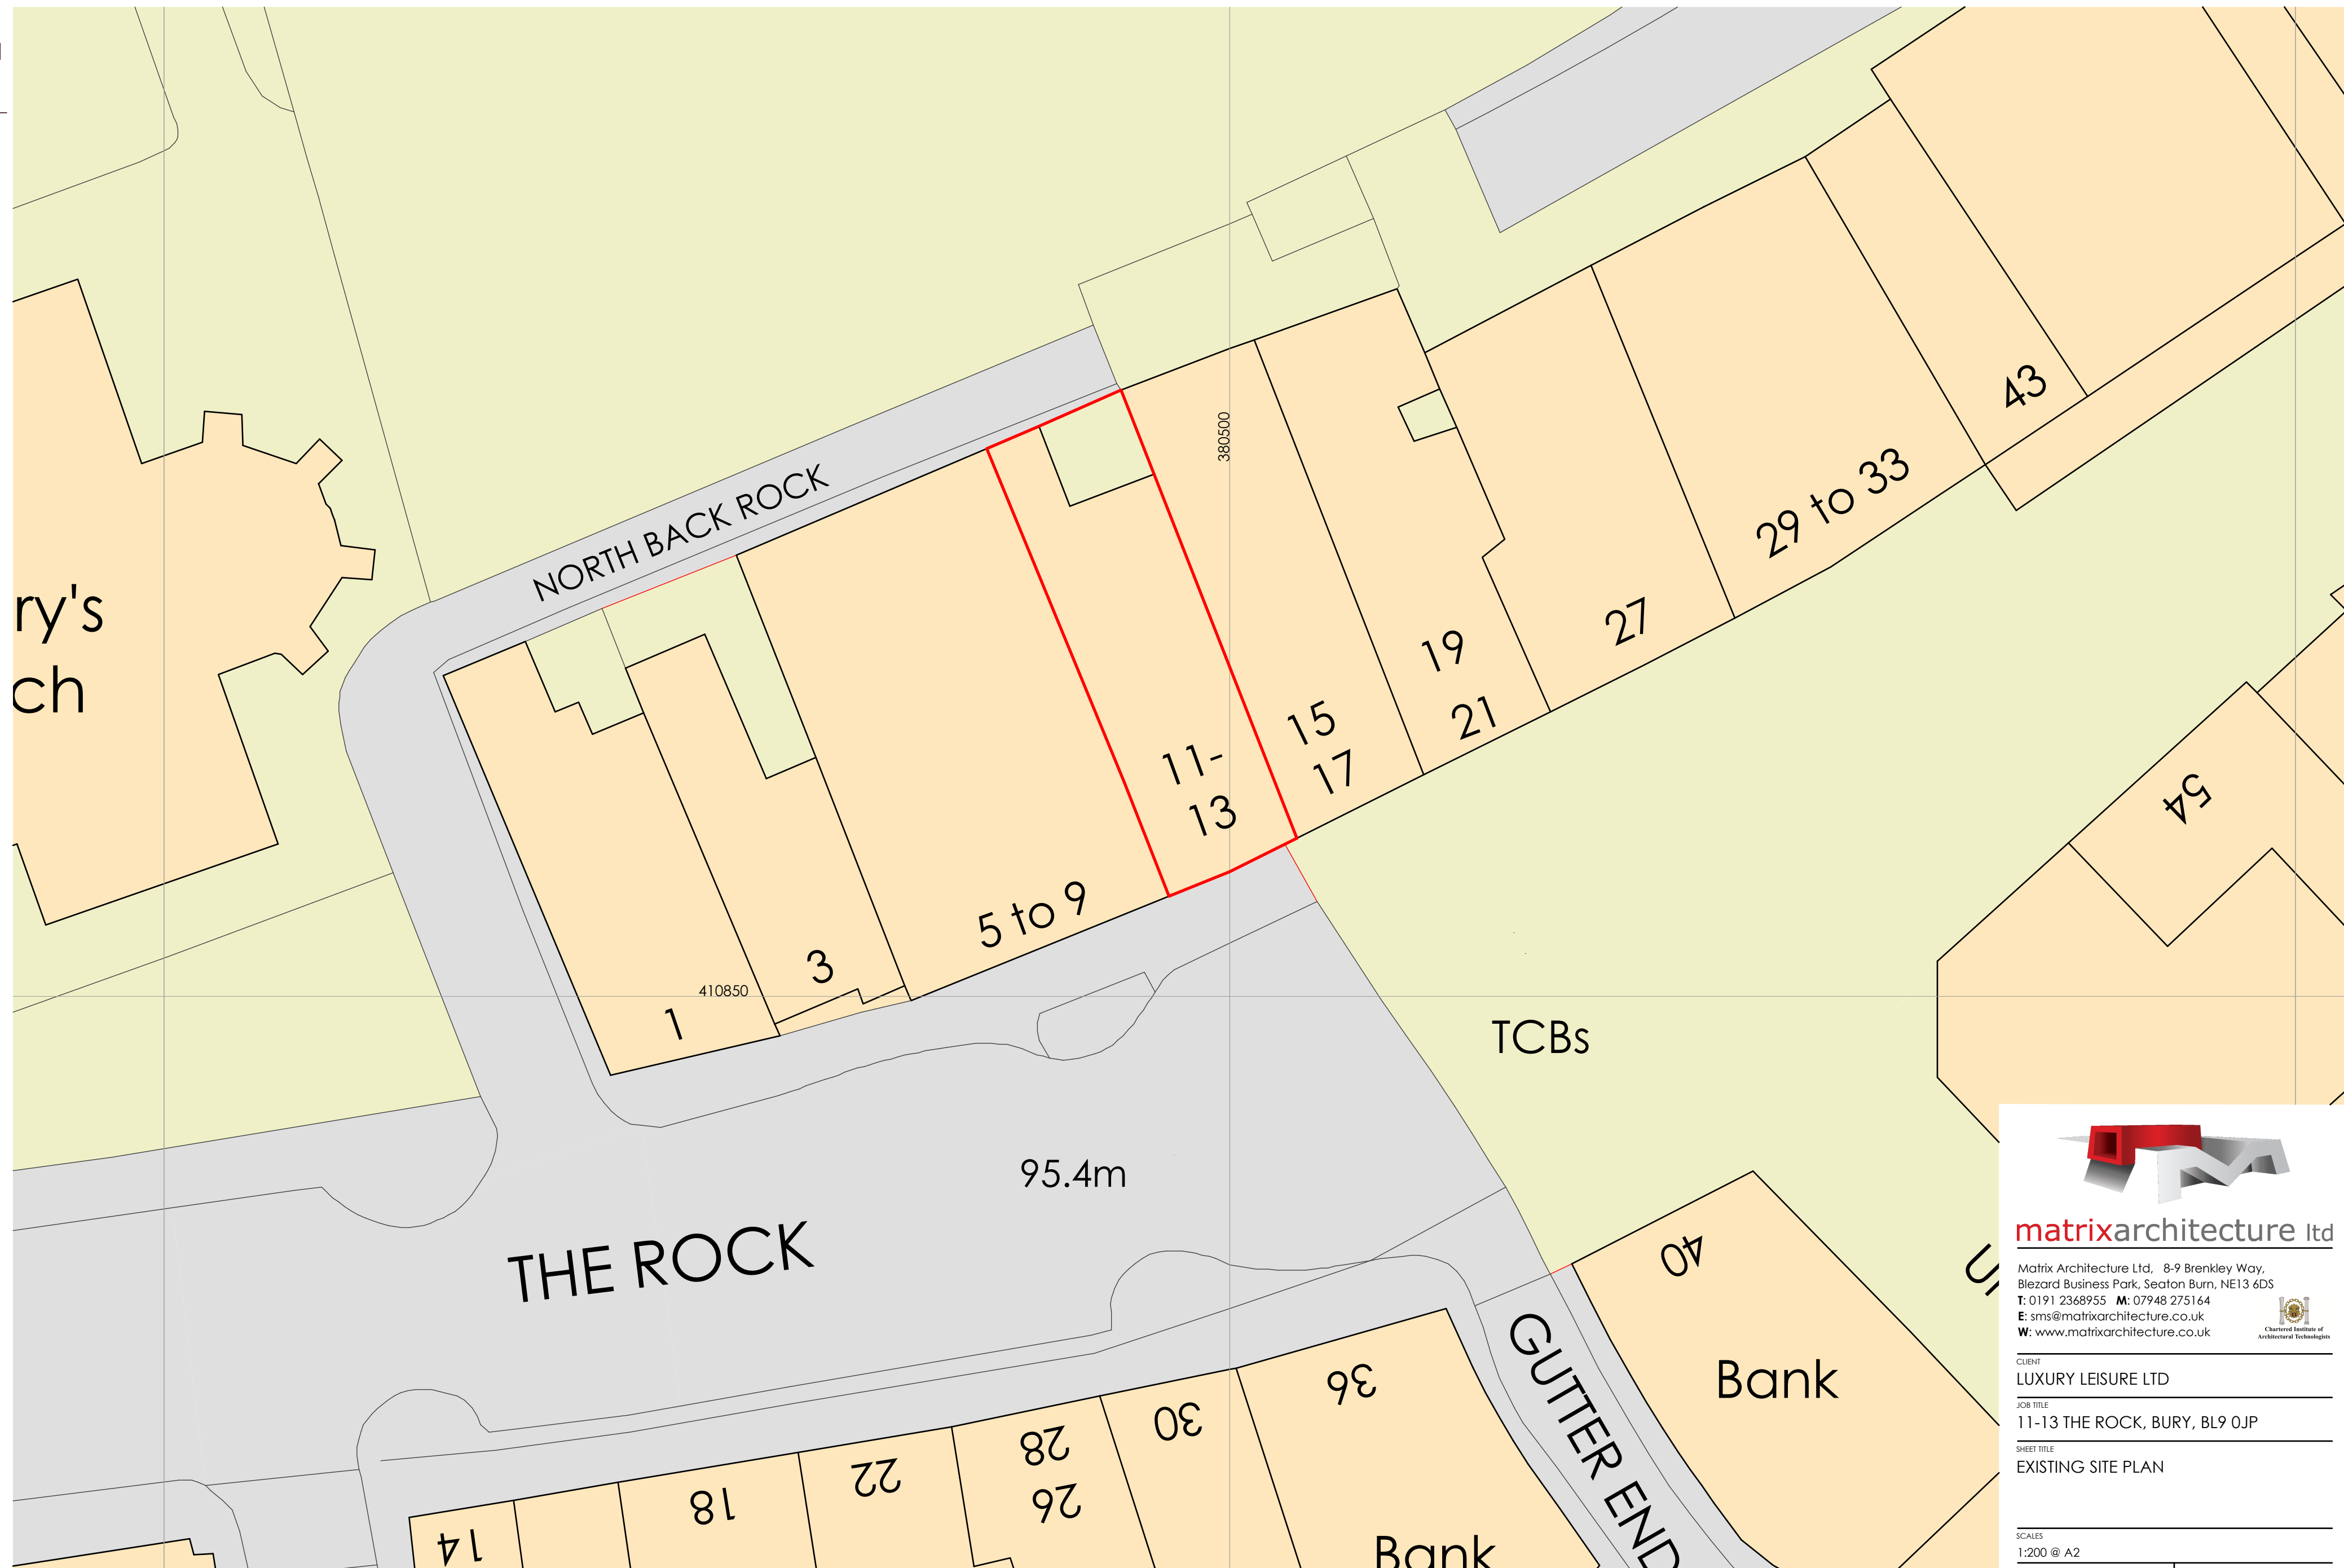

Existing Site Plan
Scale 1:200

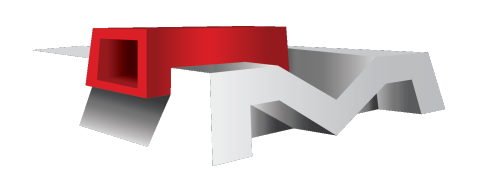

matrixarchitecture Ltd

Matrix Architecture Ltd, 8-9 Brenkley Way,
Blezard Business Park, Seaton Burn, NE13 6DS
T: 0191 2368955 **M:** 07948 275164
E: sms@matrixarchitecture.co.uk
W: www.matrixarchitecture.co.uk



CLIENT
LUXURY LEISURE LTD

JOB TITLE
11-13 THE ROCK, BURY, BL9 0JP

SHEET TITLE
EXISTING SITE PLAN

SCALES 1:200 @ A2	
SHEET NUMBER 3636(B)03	CHECKED
REVISION	
DATE 27/04/2026	DRAWN S.SHEEL