
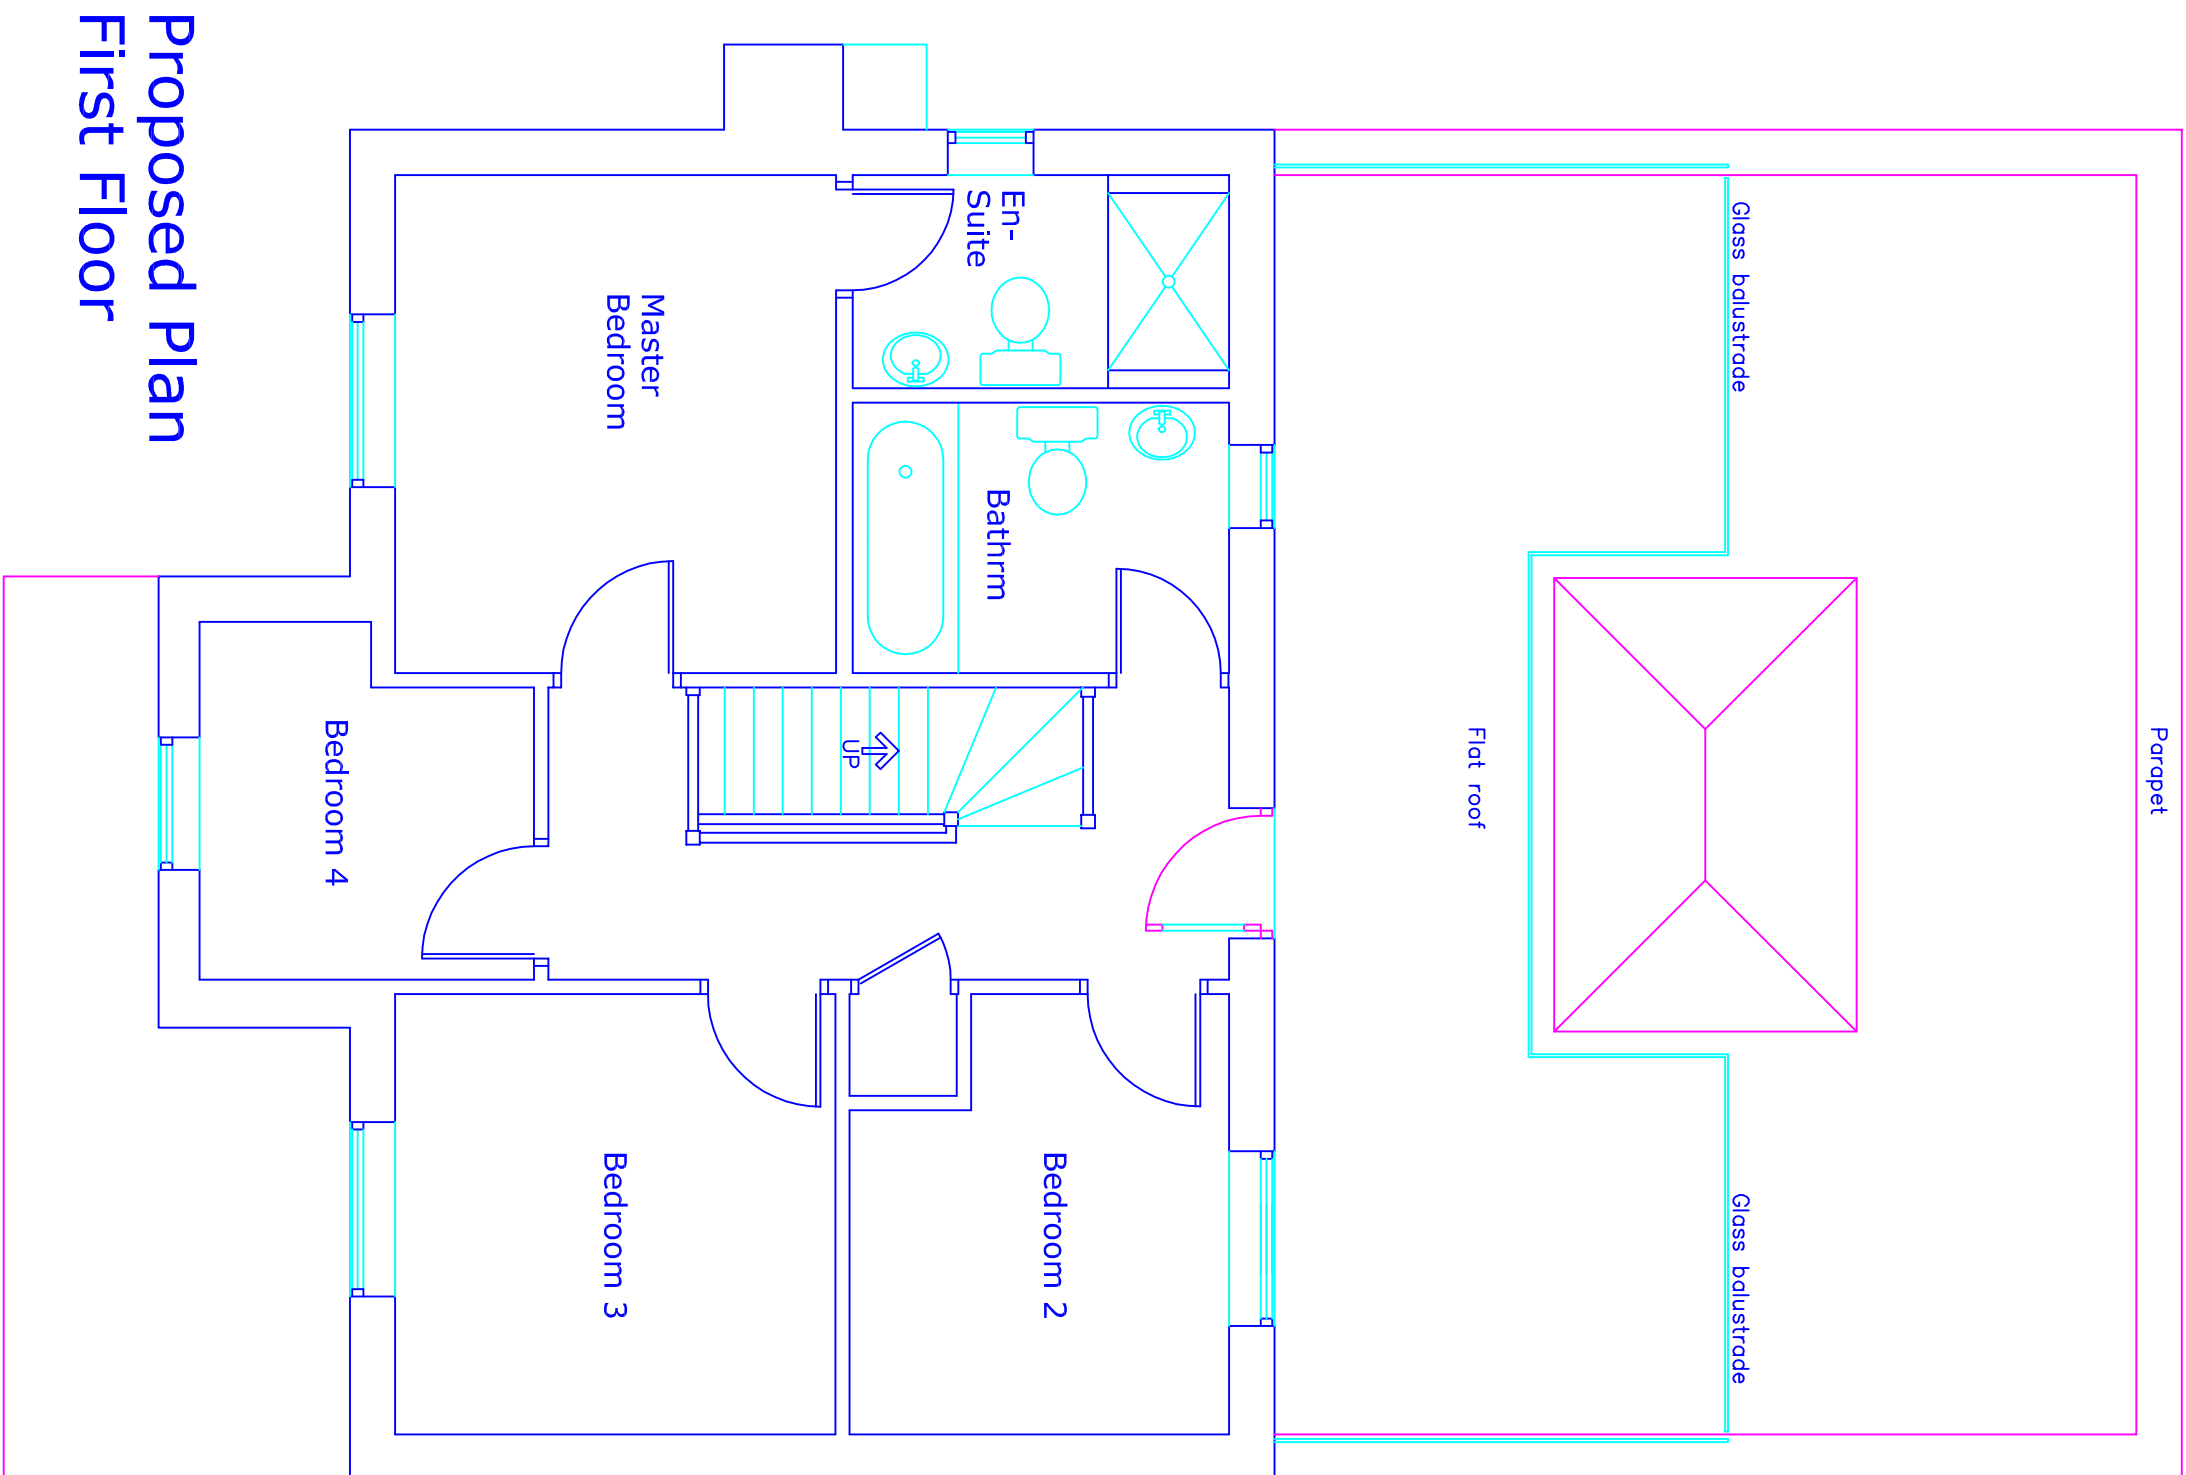


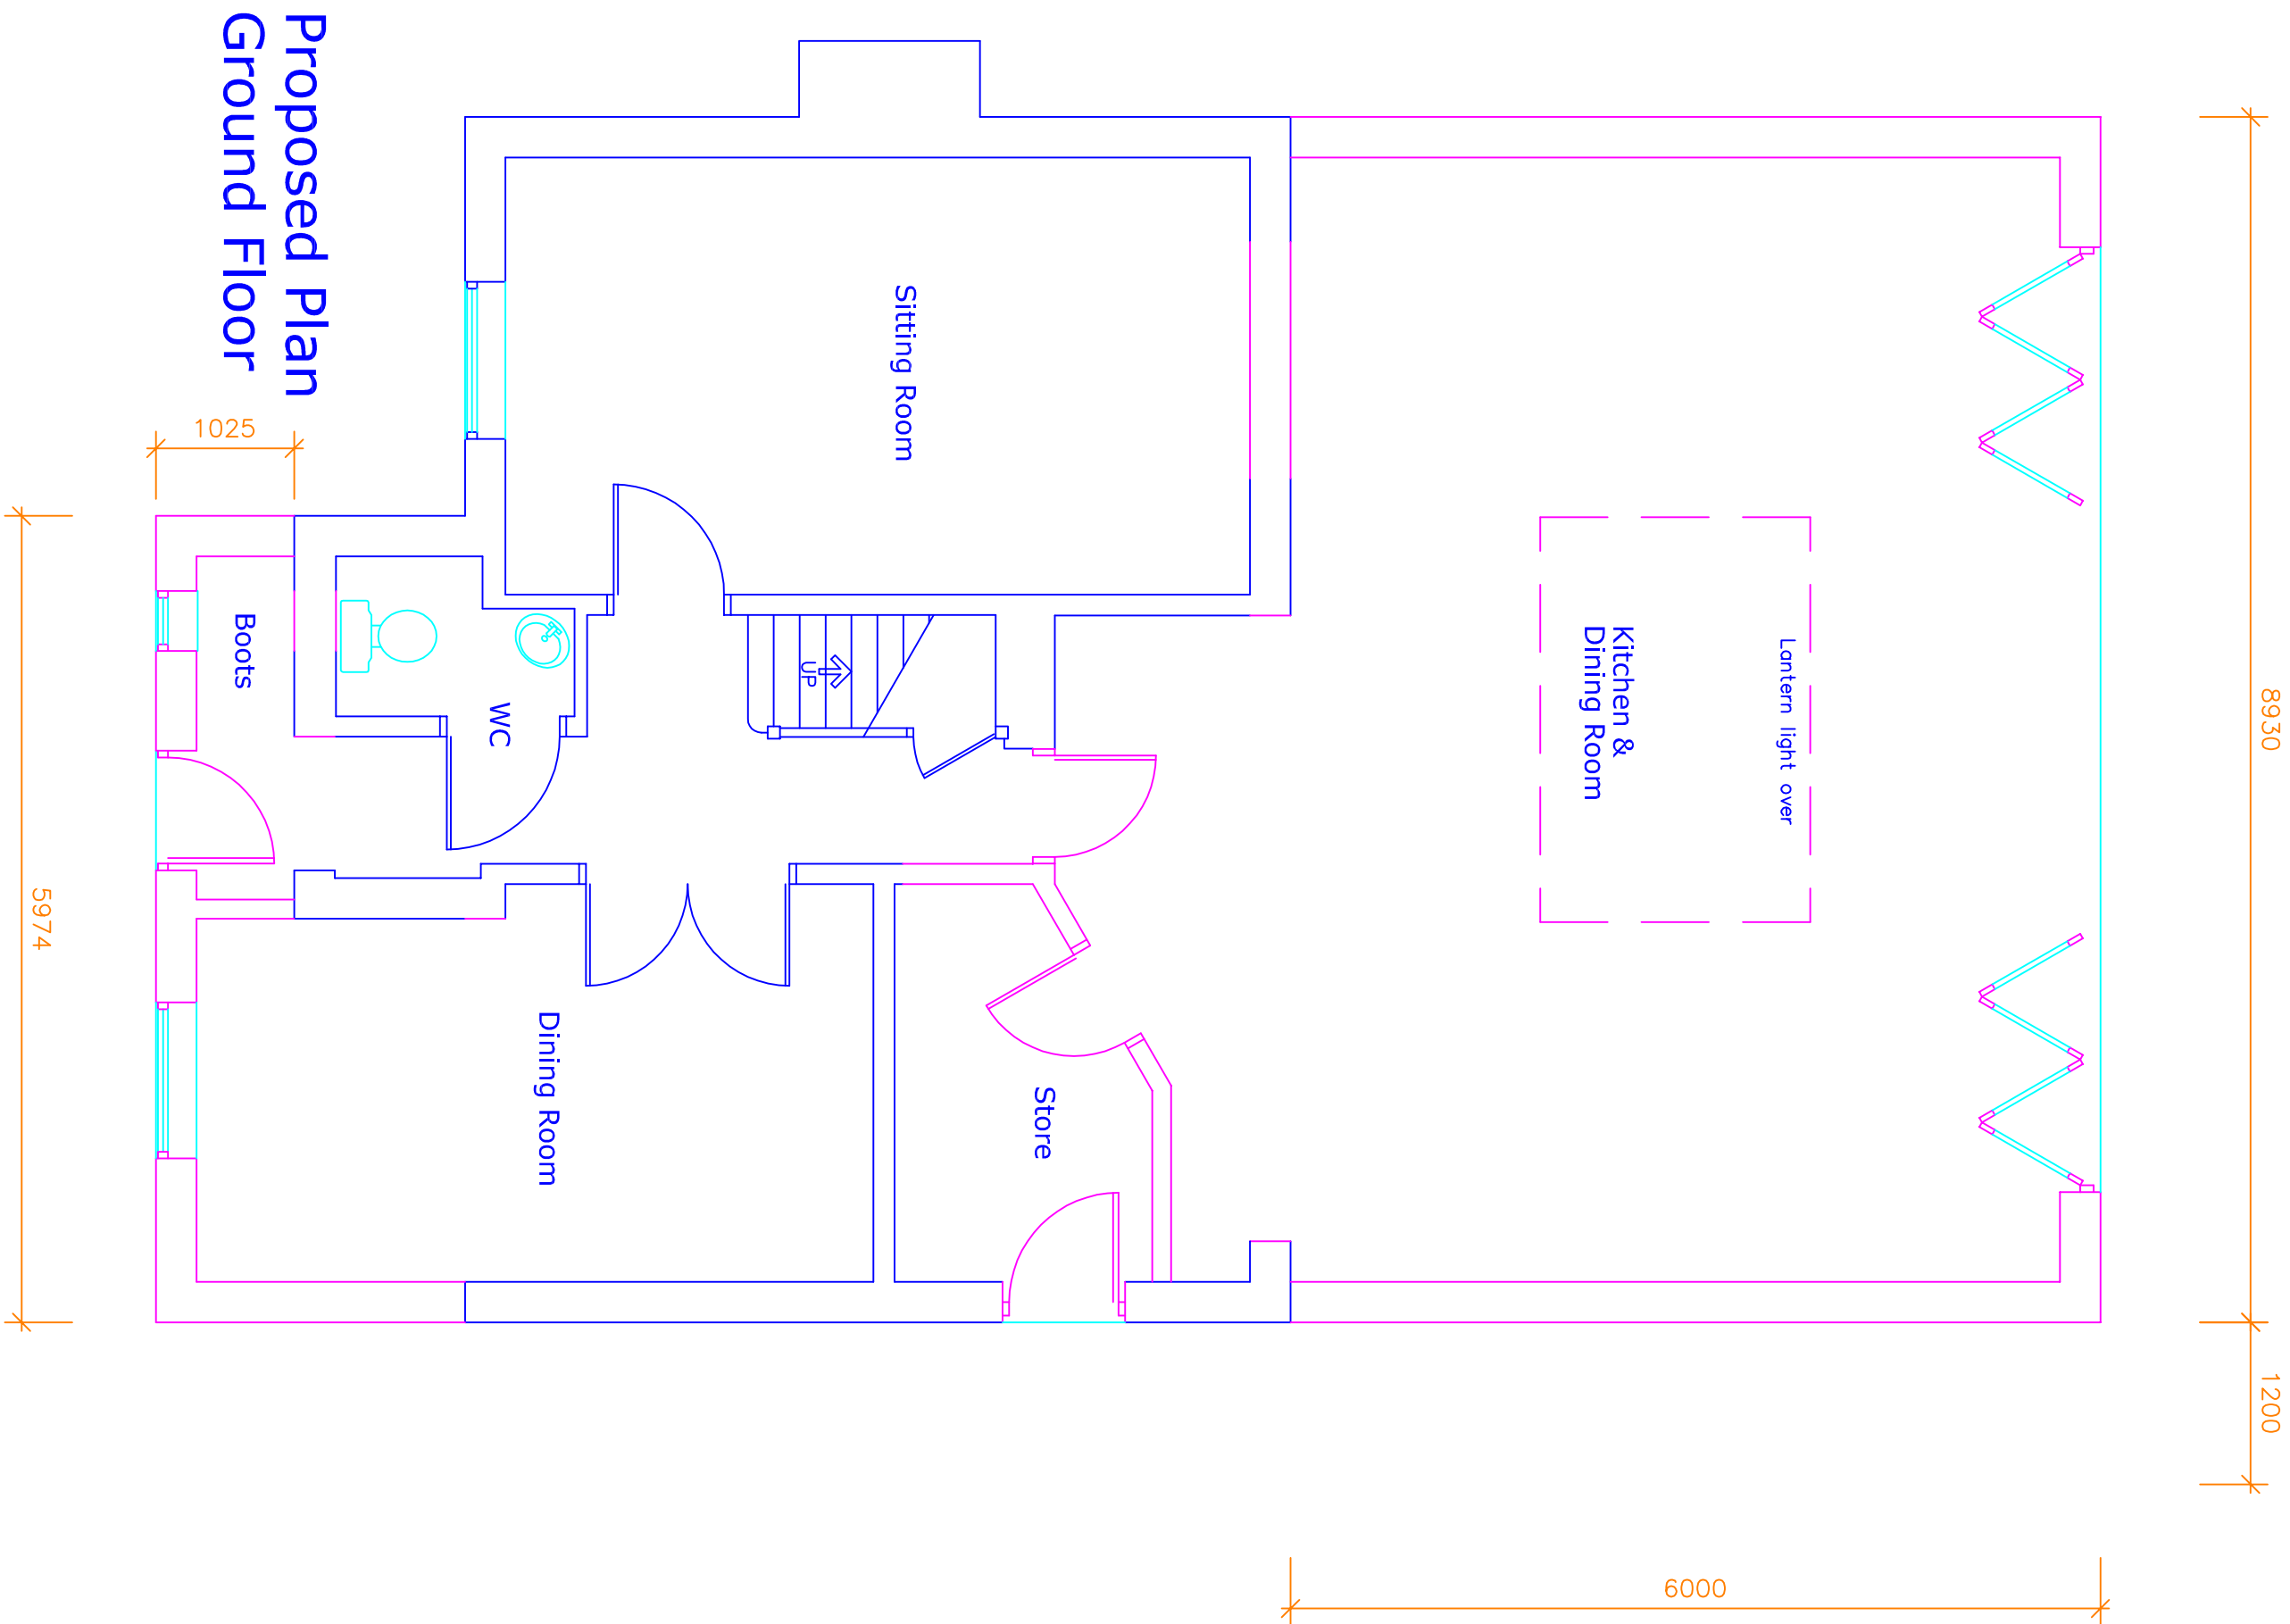

This drawing and design concept is the property of PPV design. It should not be reproduced without written permission

Gary Dearden BA(hons) DipArch RIBA
gary@ppv-design.co.uk www.ppv-design.co.uk
t. 0706 822751 m. 0712 669482

B		Basement and render omitted		17.03.2022	
A		Revised to follow pre-app advice		19.05.2021	
0	1	2	3	m	
67 Hutchinson Way Radcliffe M26 3AB		scale 1:50 at A1 June 2020			
CM1-02B		Proposed Floor Plans			
PPV design Ltd					