


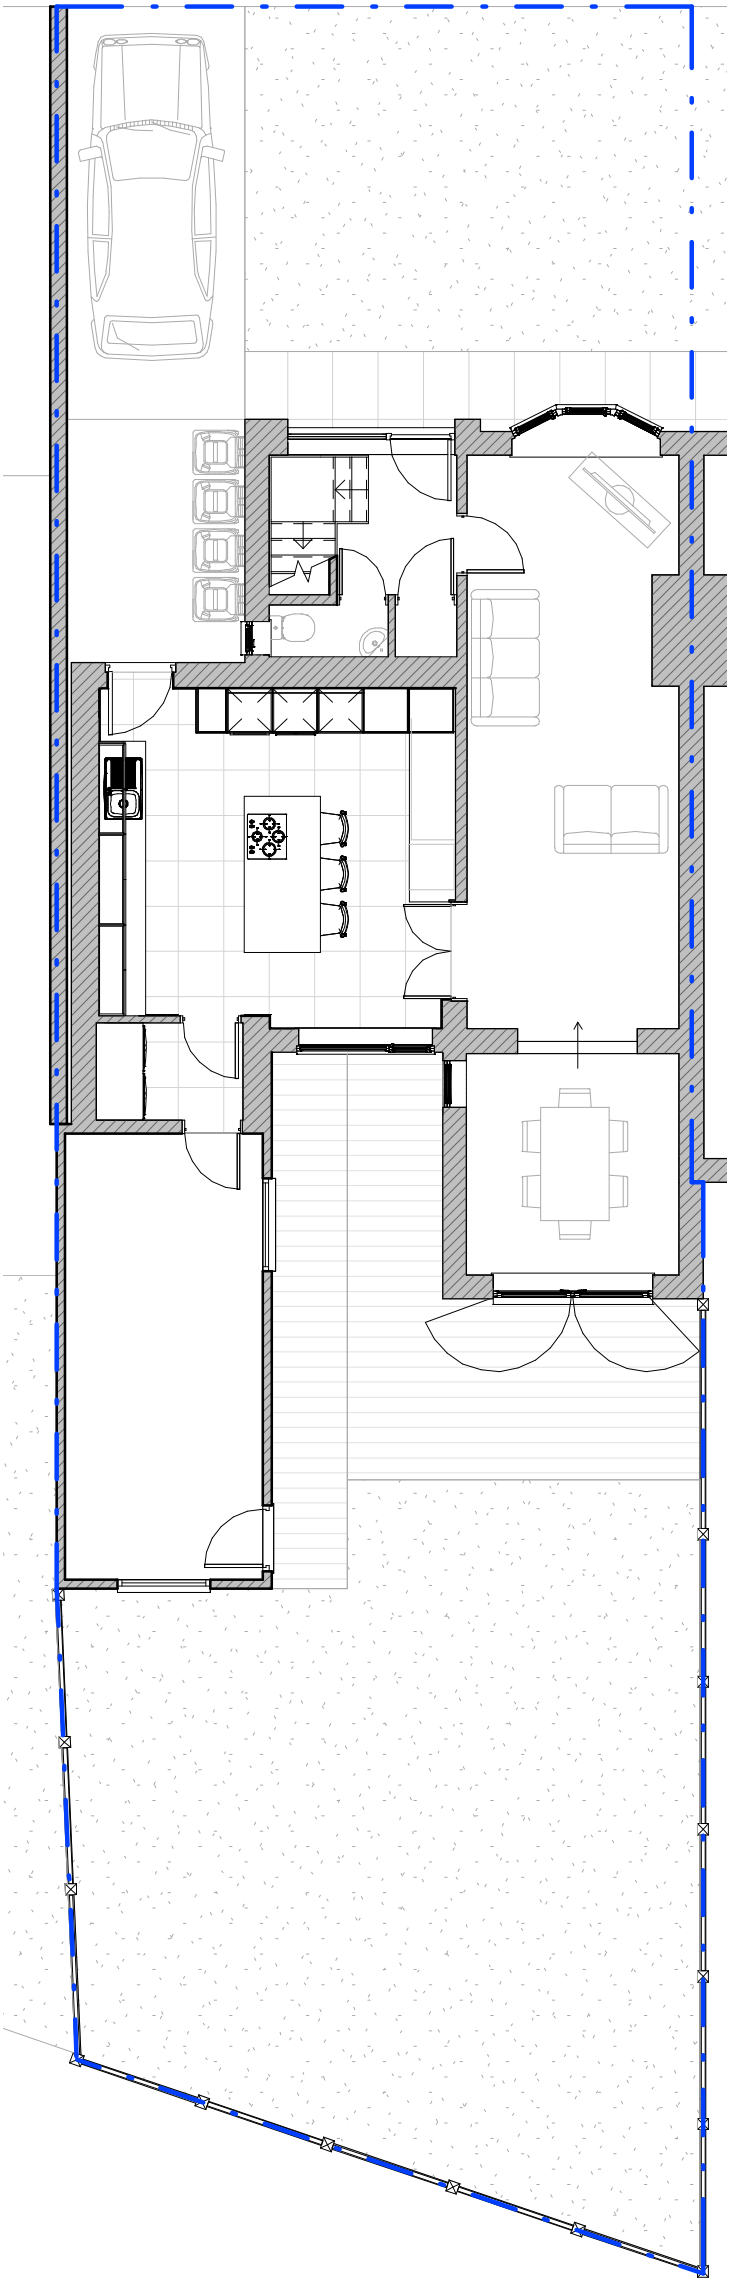

Site Plan as Proposed
Scale: 1:100

Notes:
The contractor must verify all dimensions on site before commencing any work or fabrication drawings. If this drawing exceed the quantities taken in any way SDW Architectural Design are to be informed before the work is initiated. Only figured dimensions are to be taken from this drawing.

Do not scale from this drawing. All dimensions are in millimeters unless noted otherwise.

Drawings are based on Ordnance Survey and / or existing record drawings - design and drawing content is subject to detailed Site Survey, Structural Survey, Site Investigations, Planning and Statutory Requirements and Approvals.

Authorised reproduction from Ordnance Survey Map with permission of the Controller of Her Majesty'd Stationery Office. Crown Copyright reserved.

SDW Architectural Design Copyright.

Drawing Notes:

0m1m2m3m4m5m

VISUAL SCALE 1:100 @ A3

B	18/10/2020	SDW	Issued for PLANNING	
A	17/10/2020	SDW	Issued for client comment	

ISSUE	DATE	DRAWN	CHECKED	DESCRIPTION
 CIAT  LABC				

CLIENT Mr and Mrs D Holleran

PROJECT Single Storey Side Extension

116 Moorside Road
Tottington
BURY
BL8 3HR

DRAWING TITLE
Proposed Site Plan

DRAWING NO. 048 (04) 011 **REVISION** B

DRAWN SDW **DATE** 08/10/2020 **SIZE & SCALE** 1 : 100@ A3

DRAWING STATUS PLANNING