



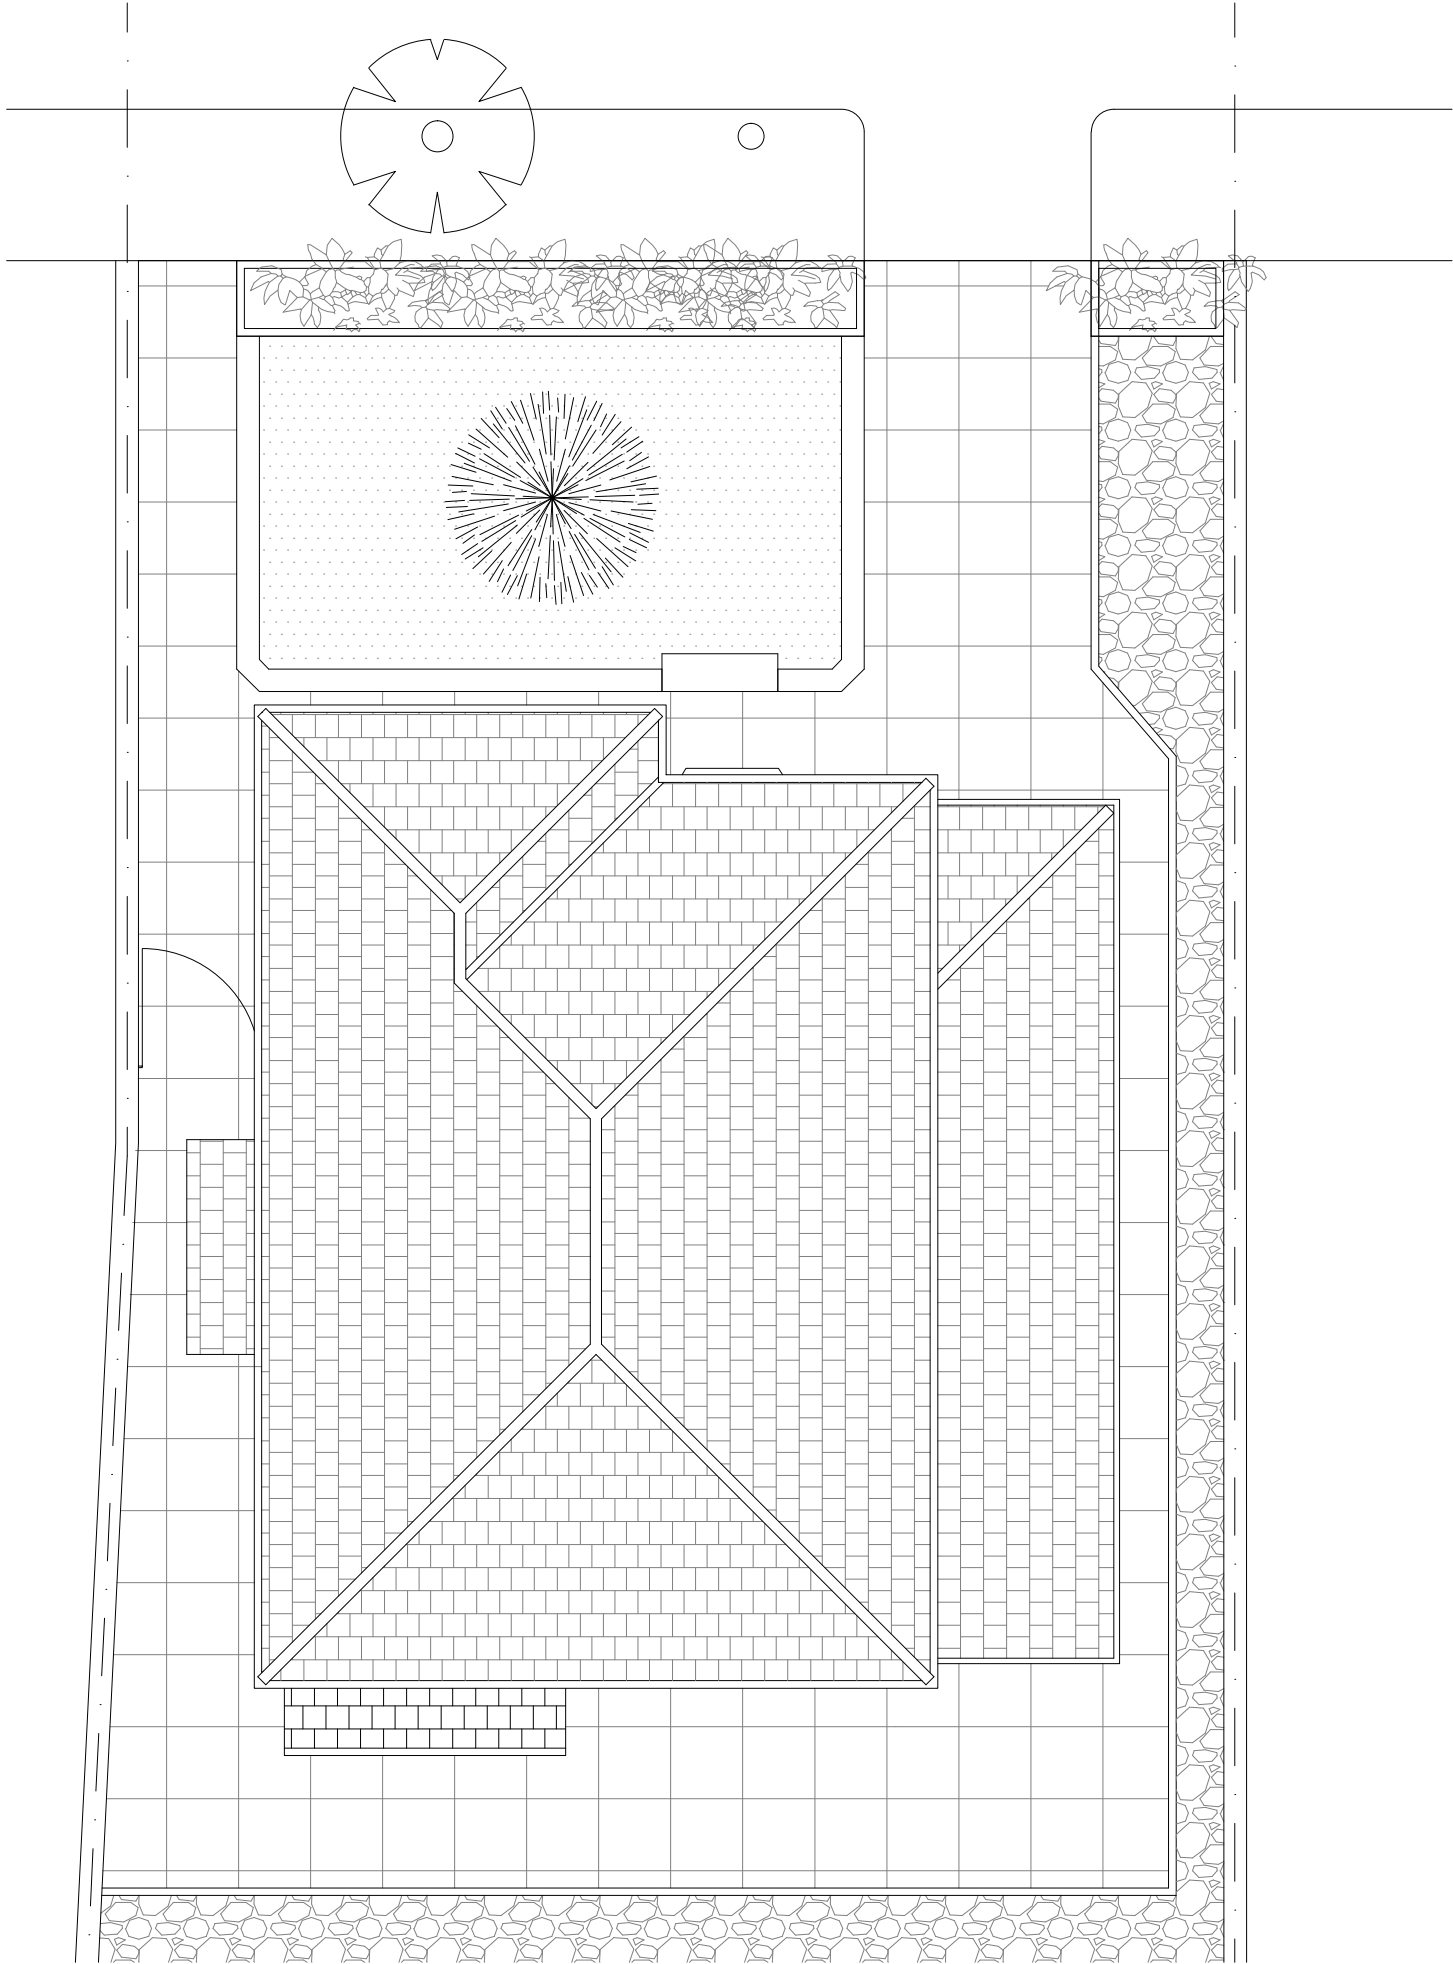

GA Existing Roof Plan
Scale 1:100 @ A3

/	First Issue	27.03.23	MS	MK	
Rev	Description	Date	Dr by	App by	

 

STUDIO TASHKEEL
ARCHITECTURE LTD.
89 Princess Street
Manchester M1 4HT
United Kingdom

T +44(0)161 694 6375
E info@StudioTashkeel.com
www.studiotashkeel.com

client name Mrs. Behjot		
project 109 Park Road, Prestwich		
drawing GA Existing Roof Plan		
project number 2203101	scale 1:100 @ A3	
drawing number 2203102_PL_004	rev -	issue status Planning
This drawing is to be read in conjunction with all related drawings. All dimensions must be checked and verified on site before commencing any work or producing shop drawings. The originator should be notified immediately of any discrepancy. This drawing is copyright and remains the property of Studio Tashkeel Architecture Ltd.		