


01	11.10.2021	1	MK	Issue for Pre Planning
Rev.	Date	Seq	BY	Description

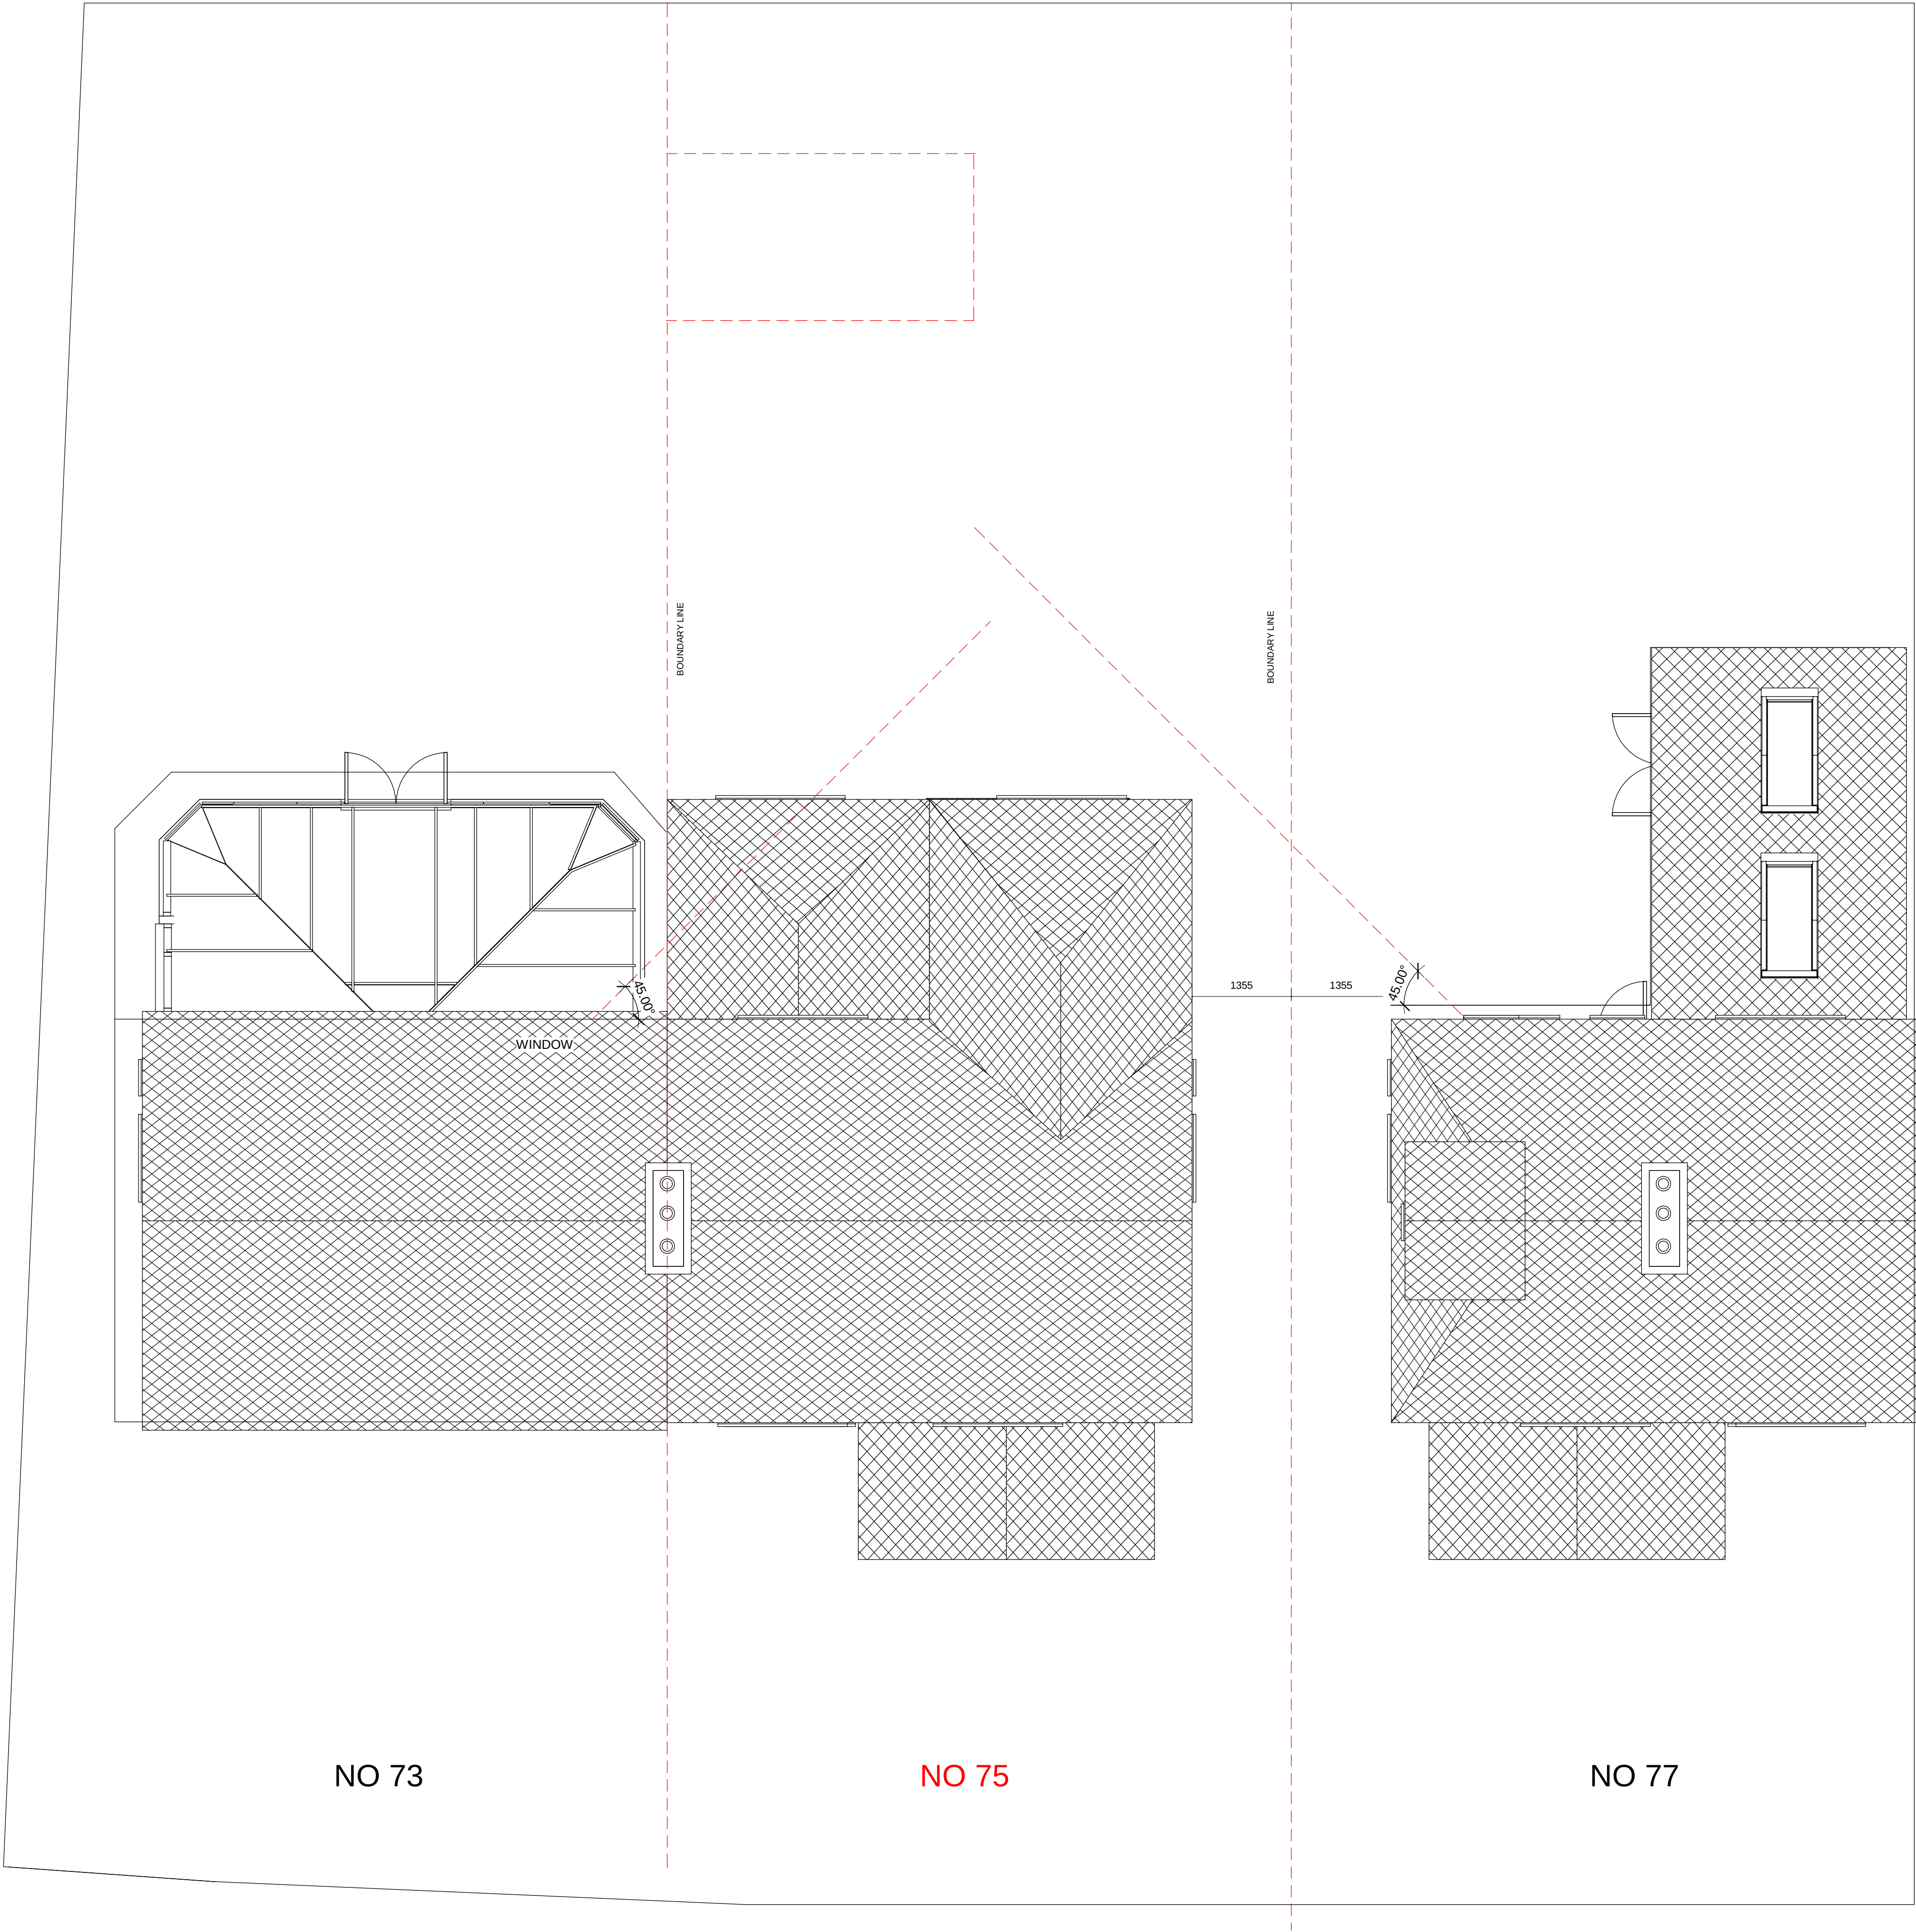

22 Micklefield Way, Borehamwood, WD6 4LG
office@mkcreative.me.uk

Client:

Project:
75 Carr Avenue, M25 9TW

Drawing area:

Drawing Title:
SITE PLAN - NATURAL LIGHT VIEW

Approved By:	Approver	Date:	23.11.2021
Checked By:	Checker	Scale:	1 : 50
Drawn By:	Author	Size:	A1

Status:
FOR PLANNING

Drawing No.	Rev.
75 CARR - 007	01