




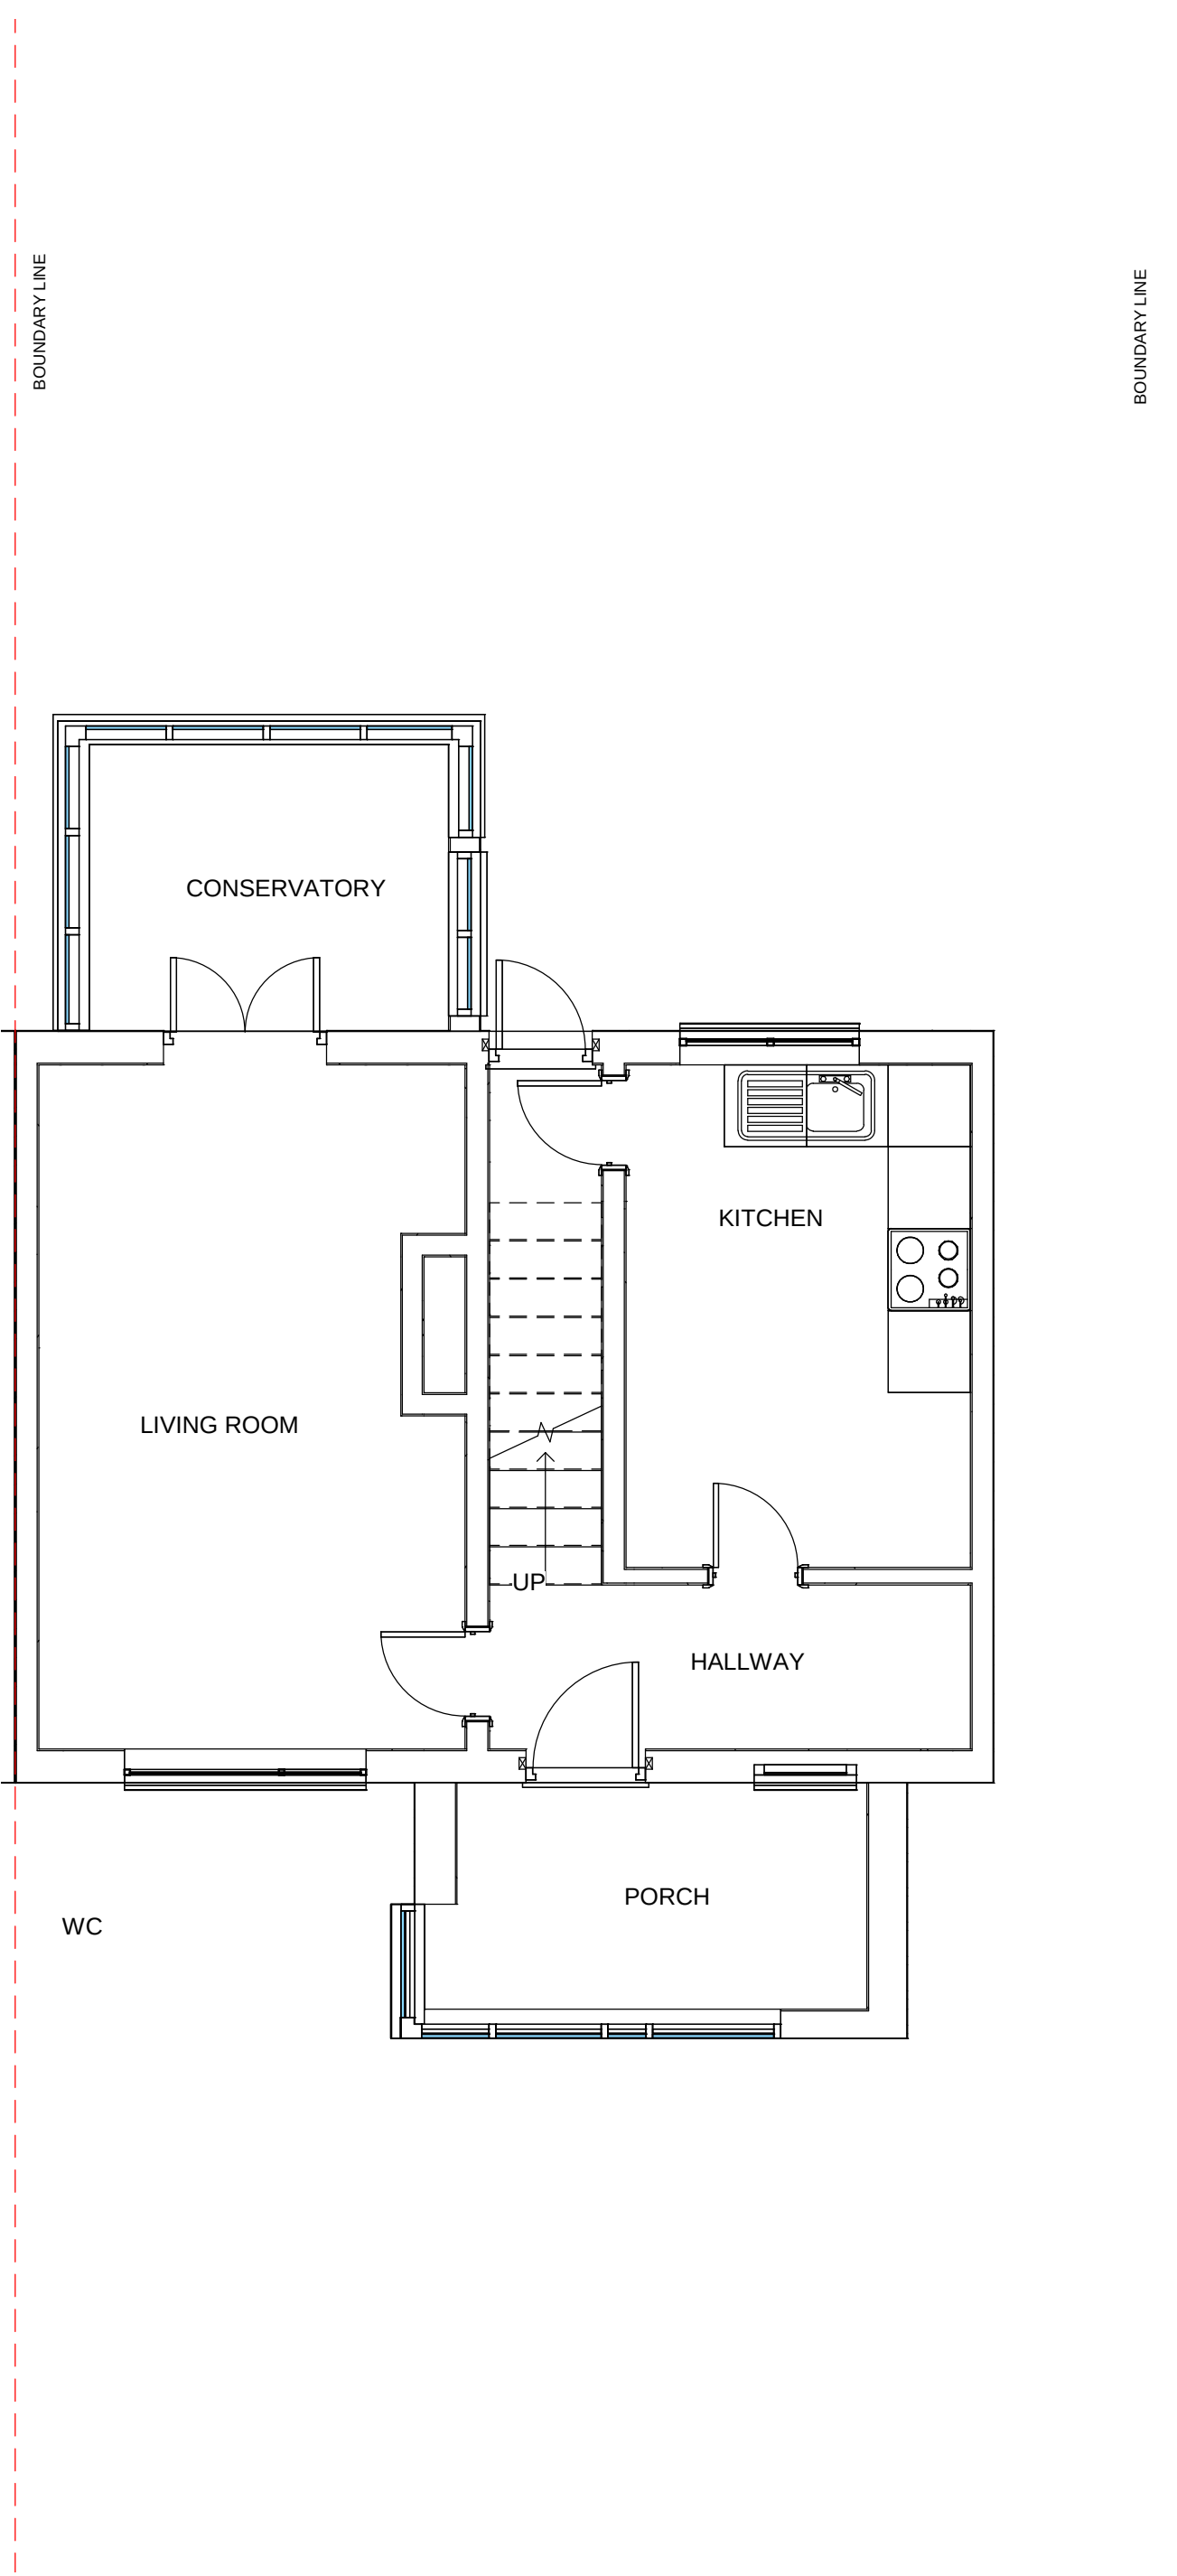



1 Ground Floor - Existing

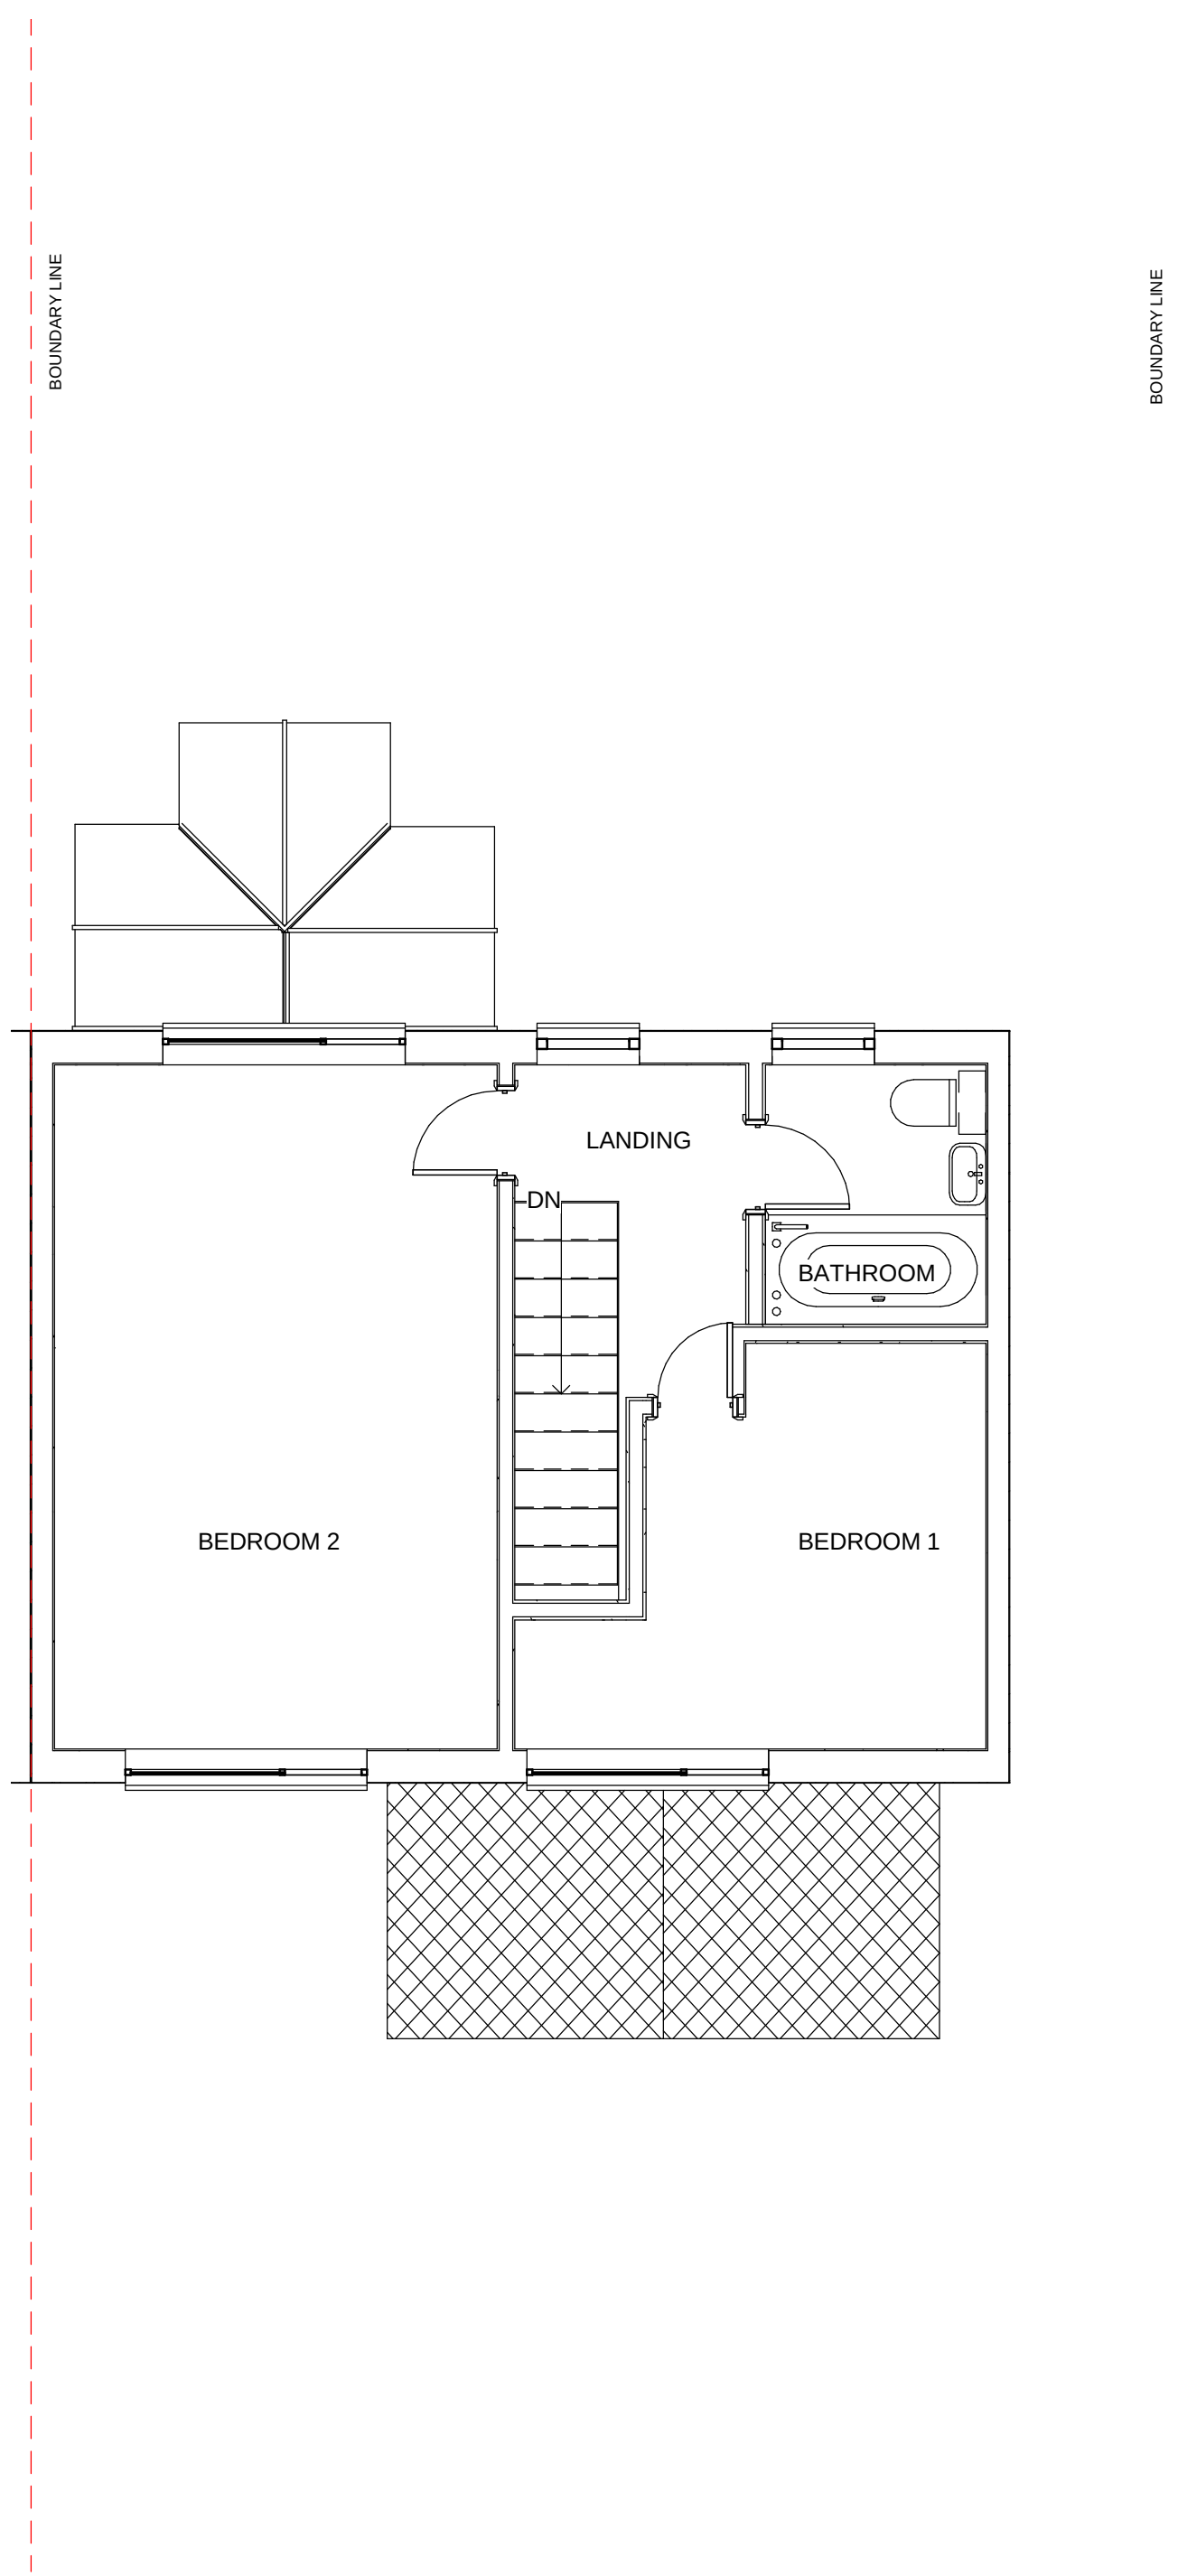

2 First Floor - Existing

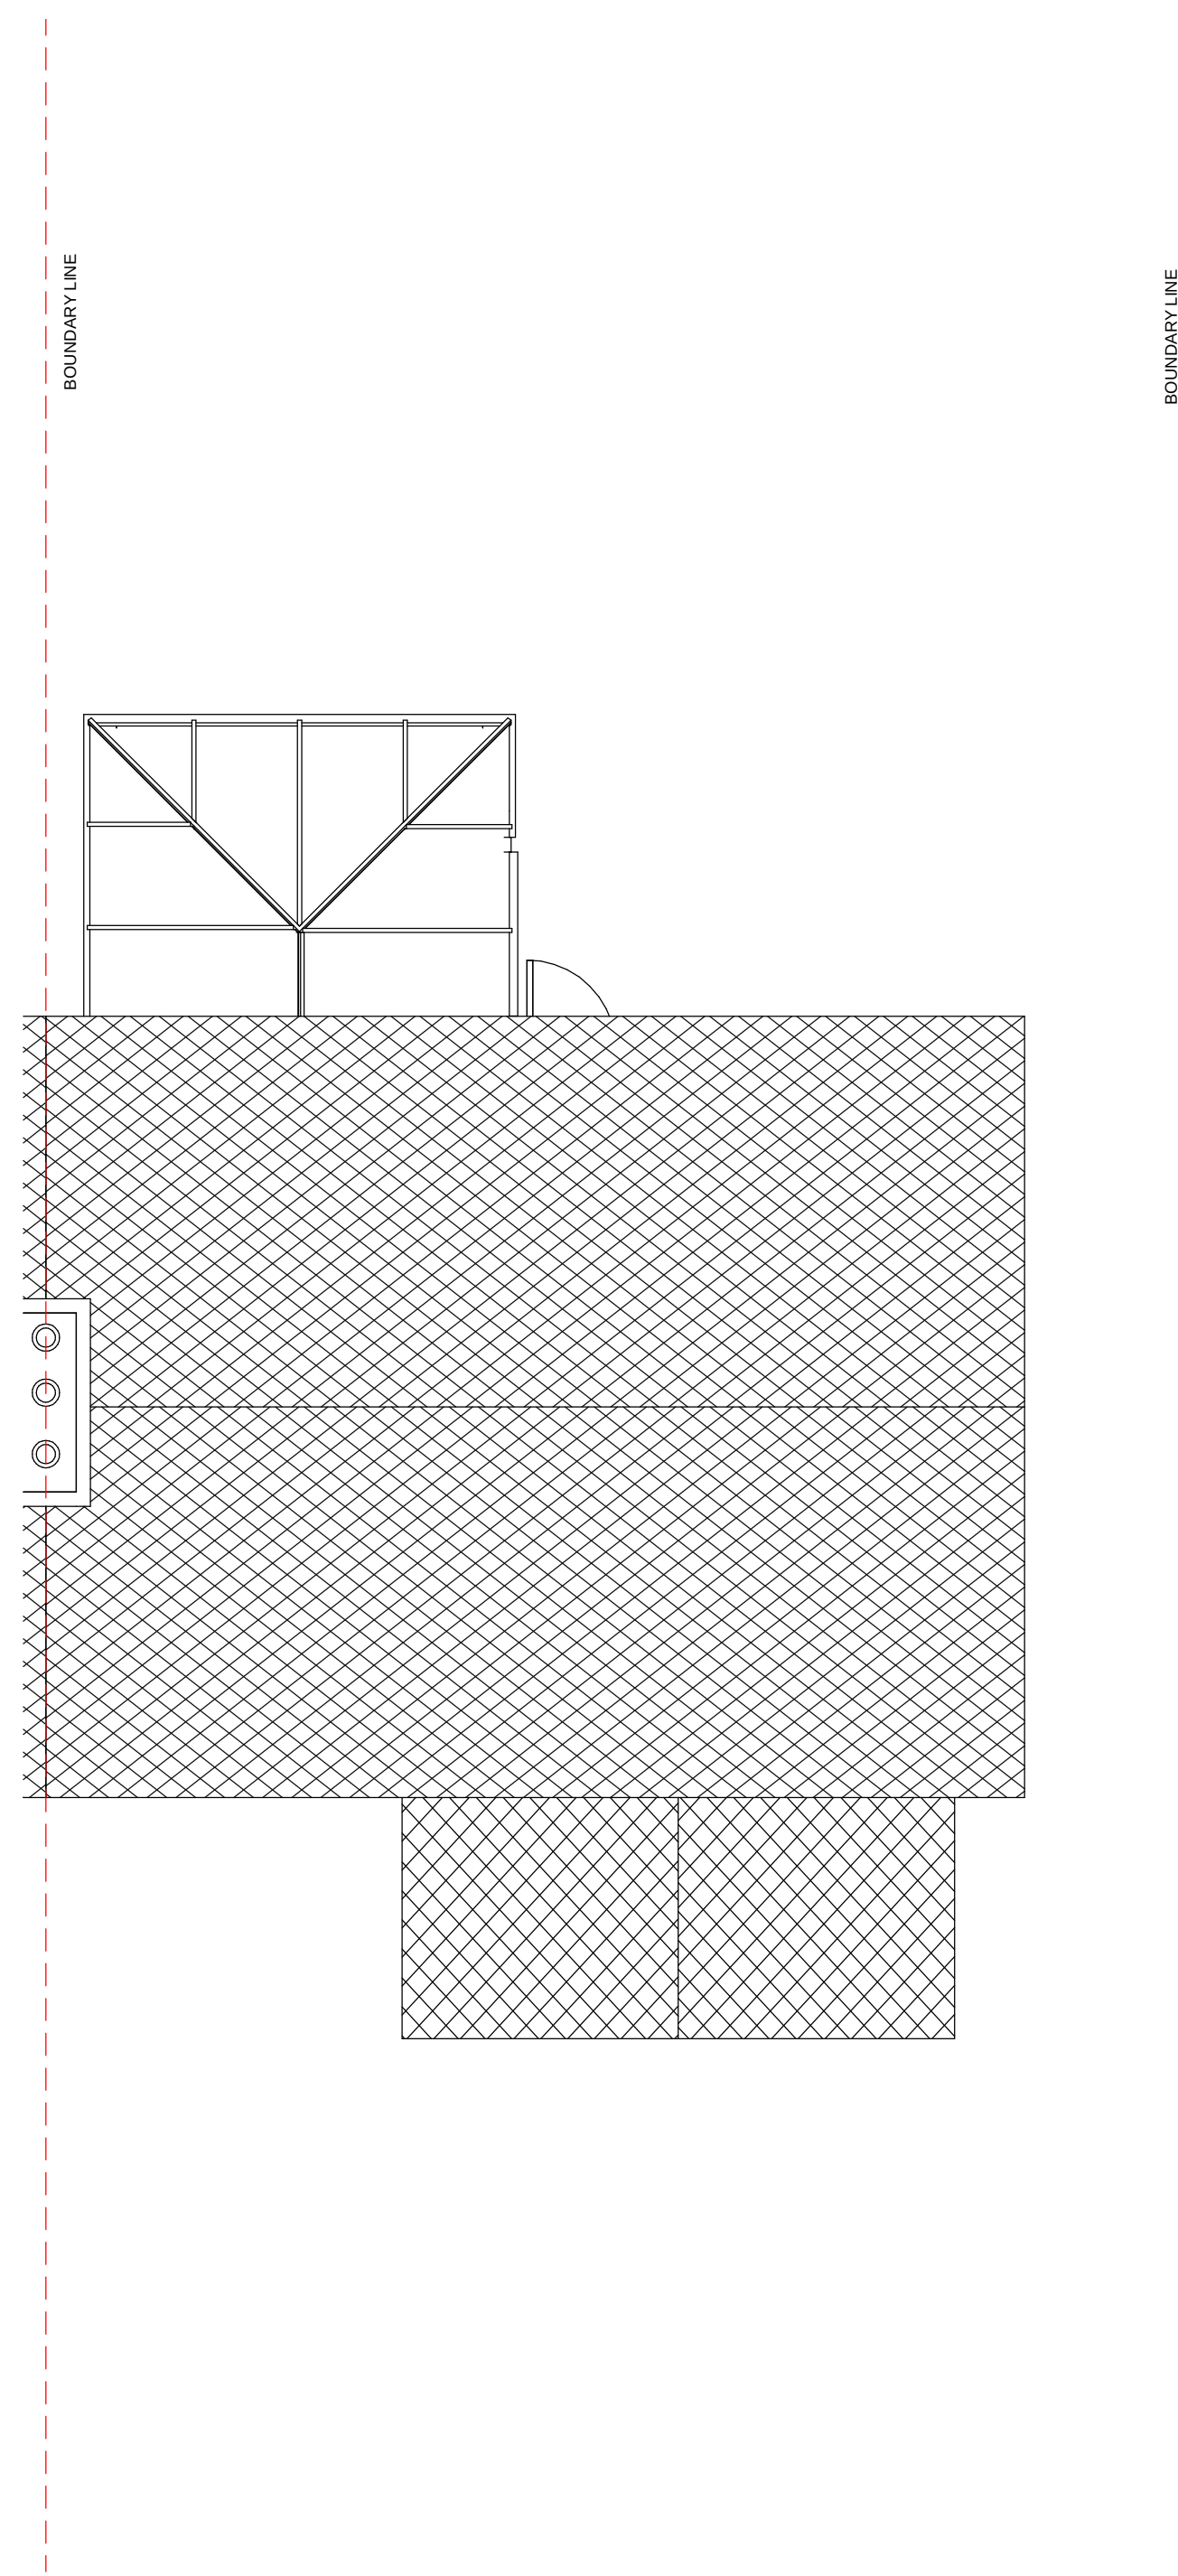

3 Roof Plan - Existing

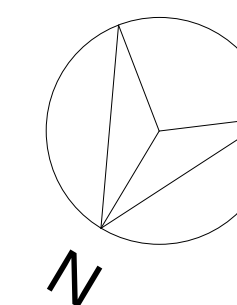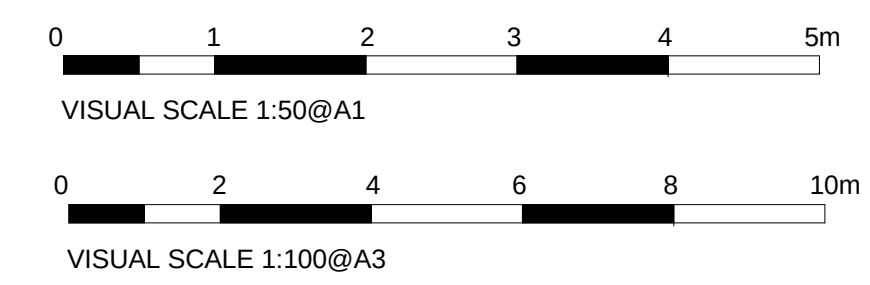[illegible]

22 Micklefield Way, Borehamwood, WD6 4LG
office@mkcreative.me.uk

Client:

Project:	75 Carr Avenue, M25 9TW
----------	-------------------------

Drawing area:

Drawing Title:
FLOOR PLANS - EXISTING

Approved By: Approver	Date: 23.11.2021
Checked By: Checker	Scale: 1 : 50
Drawn By: Author	Size: A1

By: _____	_____
Status: _____	_____

FOR PLANNING

Drawing No	Rev
------------	-----

Drawing No.	Rev.
75 CARR - 003	01

Rev.	01
------	----