


11 Oakdale Close



Existing Front Elevation
Scale 1:100

15 Oakdale Close

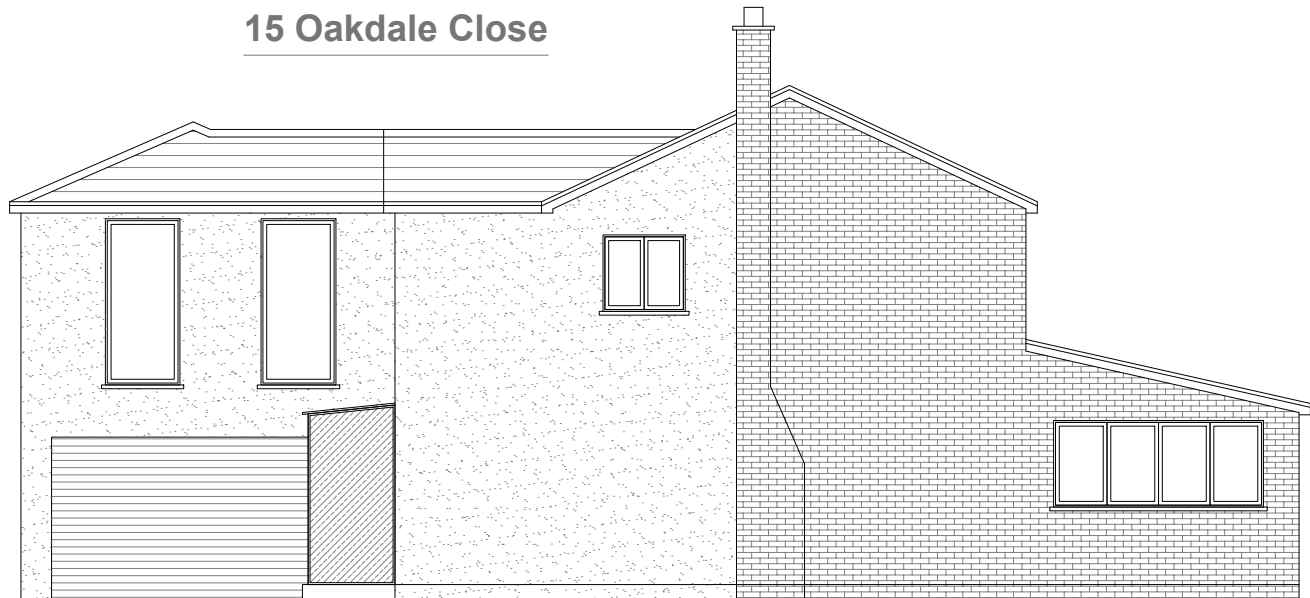


Existing Side Elevation
Scale 1:100

11 Oakdale Close



Existing Front Elevation
Scale 1:100

15 Oakdale Close

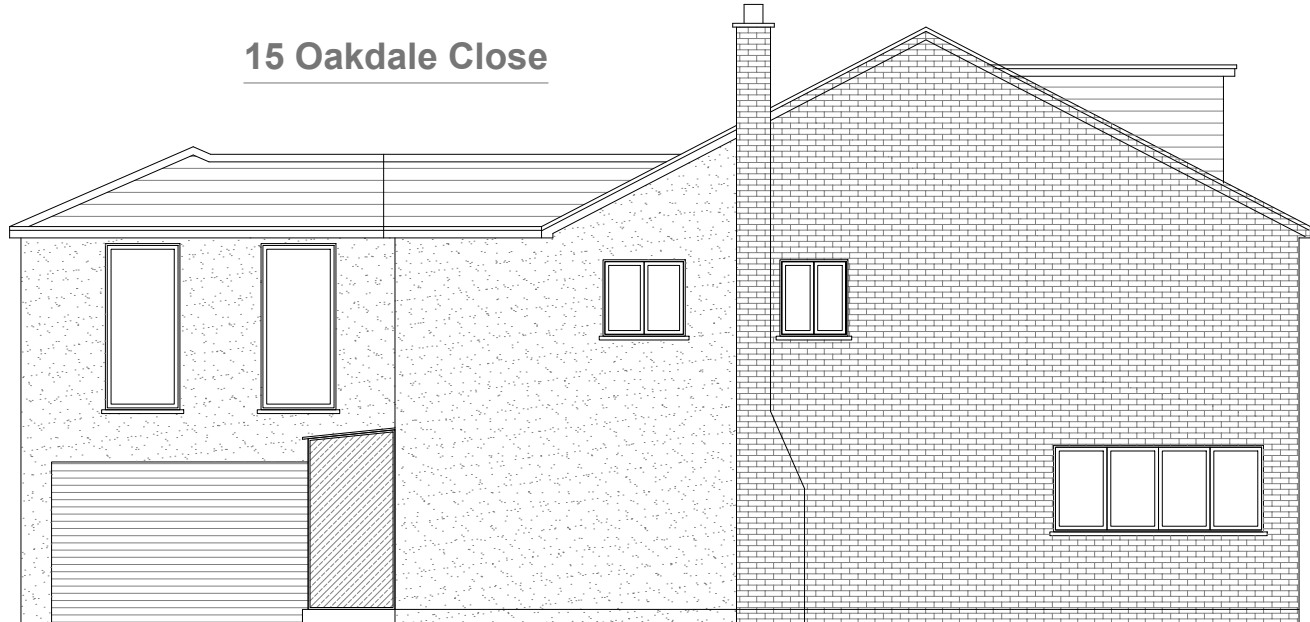

Proposed Side Elevation
Scale 1:100



GENERAL NOTES:
1. ALL DIMENSIONS ARE IN MILLIMETER.
2. VERIFY ALL DIMENSIONS AND CONDITIONS BEFORE BUILDING OR STARTING CONSTRUCTION. NOTIFY THE DESIGNER IMMEDIATELY OF ANY DISCREPANCY OR VARIATION.
3. ALL WORK TO COMPLY WITH CURRENT BUILDING REGULATIONS AND CODES OF PRACTICE

Title:

Existing & Proposed Street Elevations - 11-15

Site Address	Scale: 1:100 @A3	Revision Date:
15 Oakdale Close, Manchester. M45 7LU	Date: 18/02/2026	
	Drawing No.: 2025/193 -09HH	
	Drawn By: RO	e.mail - faluckpatel@yahoo.com (M) +44 (0) 7871 466 254




15 Oakdale Close



Existing Front Elevation
Scale 1:100

14 Oakdale Close

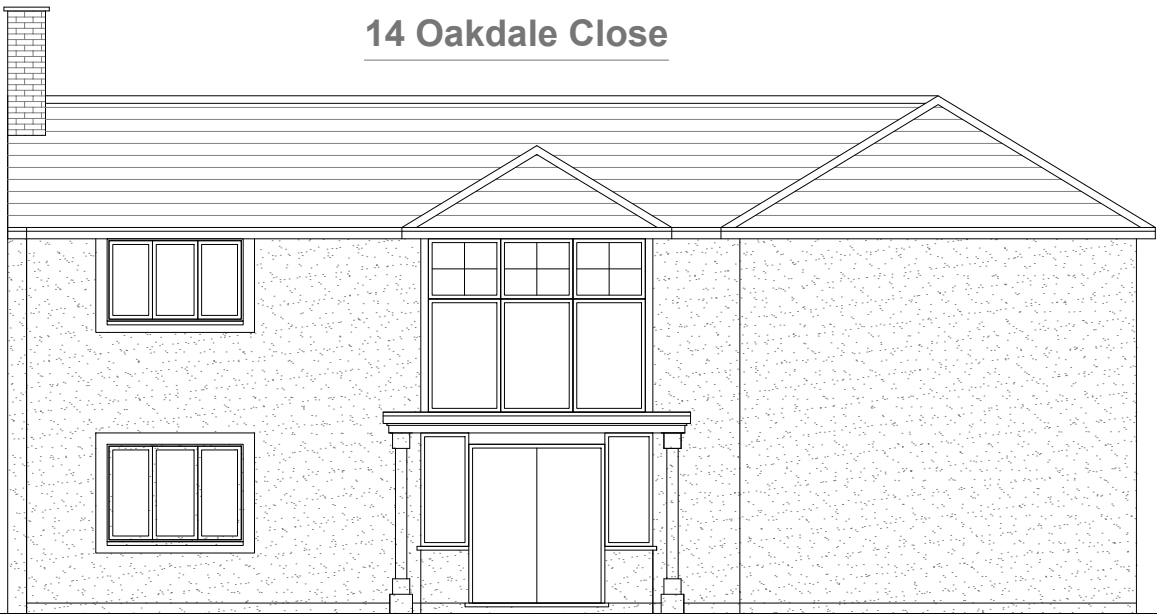


Existing Front Elevation
Scale 1:100

15 Oakdale Close



Proposed Front Elevation
Scale 1:100

14 Oakdale Close

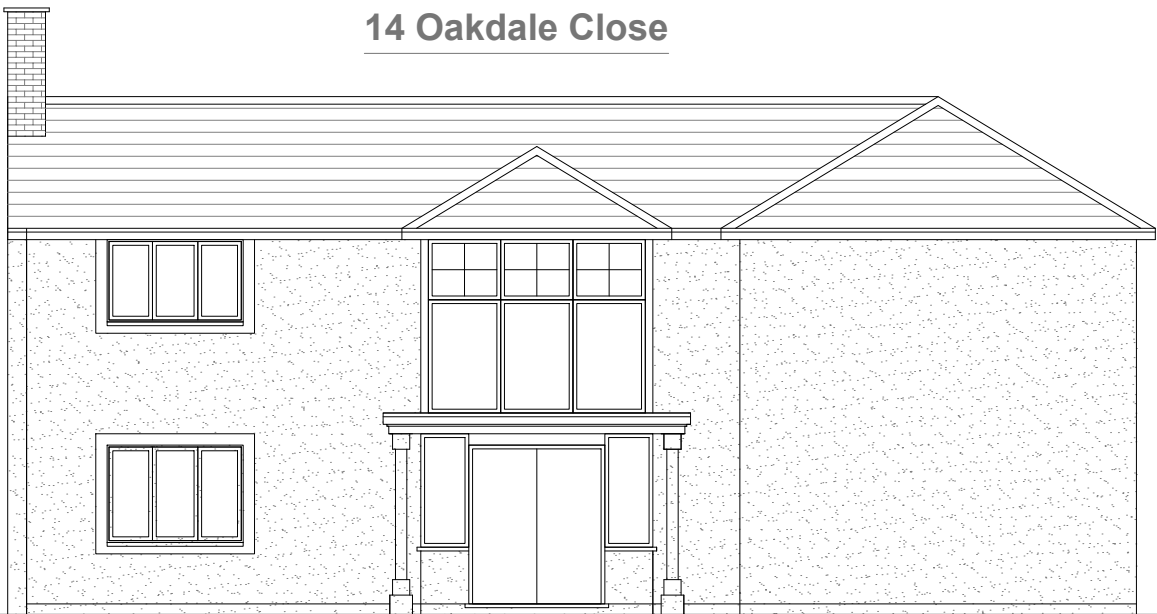

Existing Front Elevation
Scale 1:100



GENERAL NOTES:
1. ALL DIMENSIONS ARE IN MILLIMETER.
2. VERIFY ALL DIMENSIONS AND CONDITIONS BEFORE BUILDING OR STARTING CONSTRUCTION. NOTIFY THE DESIGNER IMMEDIATELY OF ANY DISCREPANCY OR VARIATION.
3. ALL WORK TO COMPLY WITH CURRENT BUILDING REGULATIONS AND CODES OF PRACTICE

Title:

Existing & Proposed Street Elevations - 15-14

Site Address	Scale: 1:100 @A3	Revision Date:
15 Oakdale Close, Manchester. M45 7LU	Date: 18/02/2026	
	Drawing No.: 2025/193 -10HH	
	Drawn By: RO	e.mail - faluckpatel@yahoo.com (M) +44 (0) 7871 466 254

Faluck
Patel