
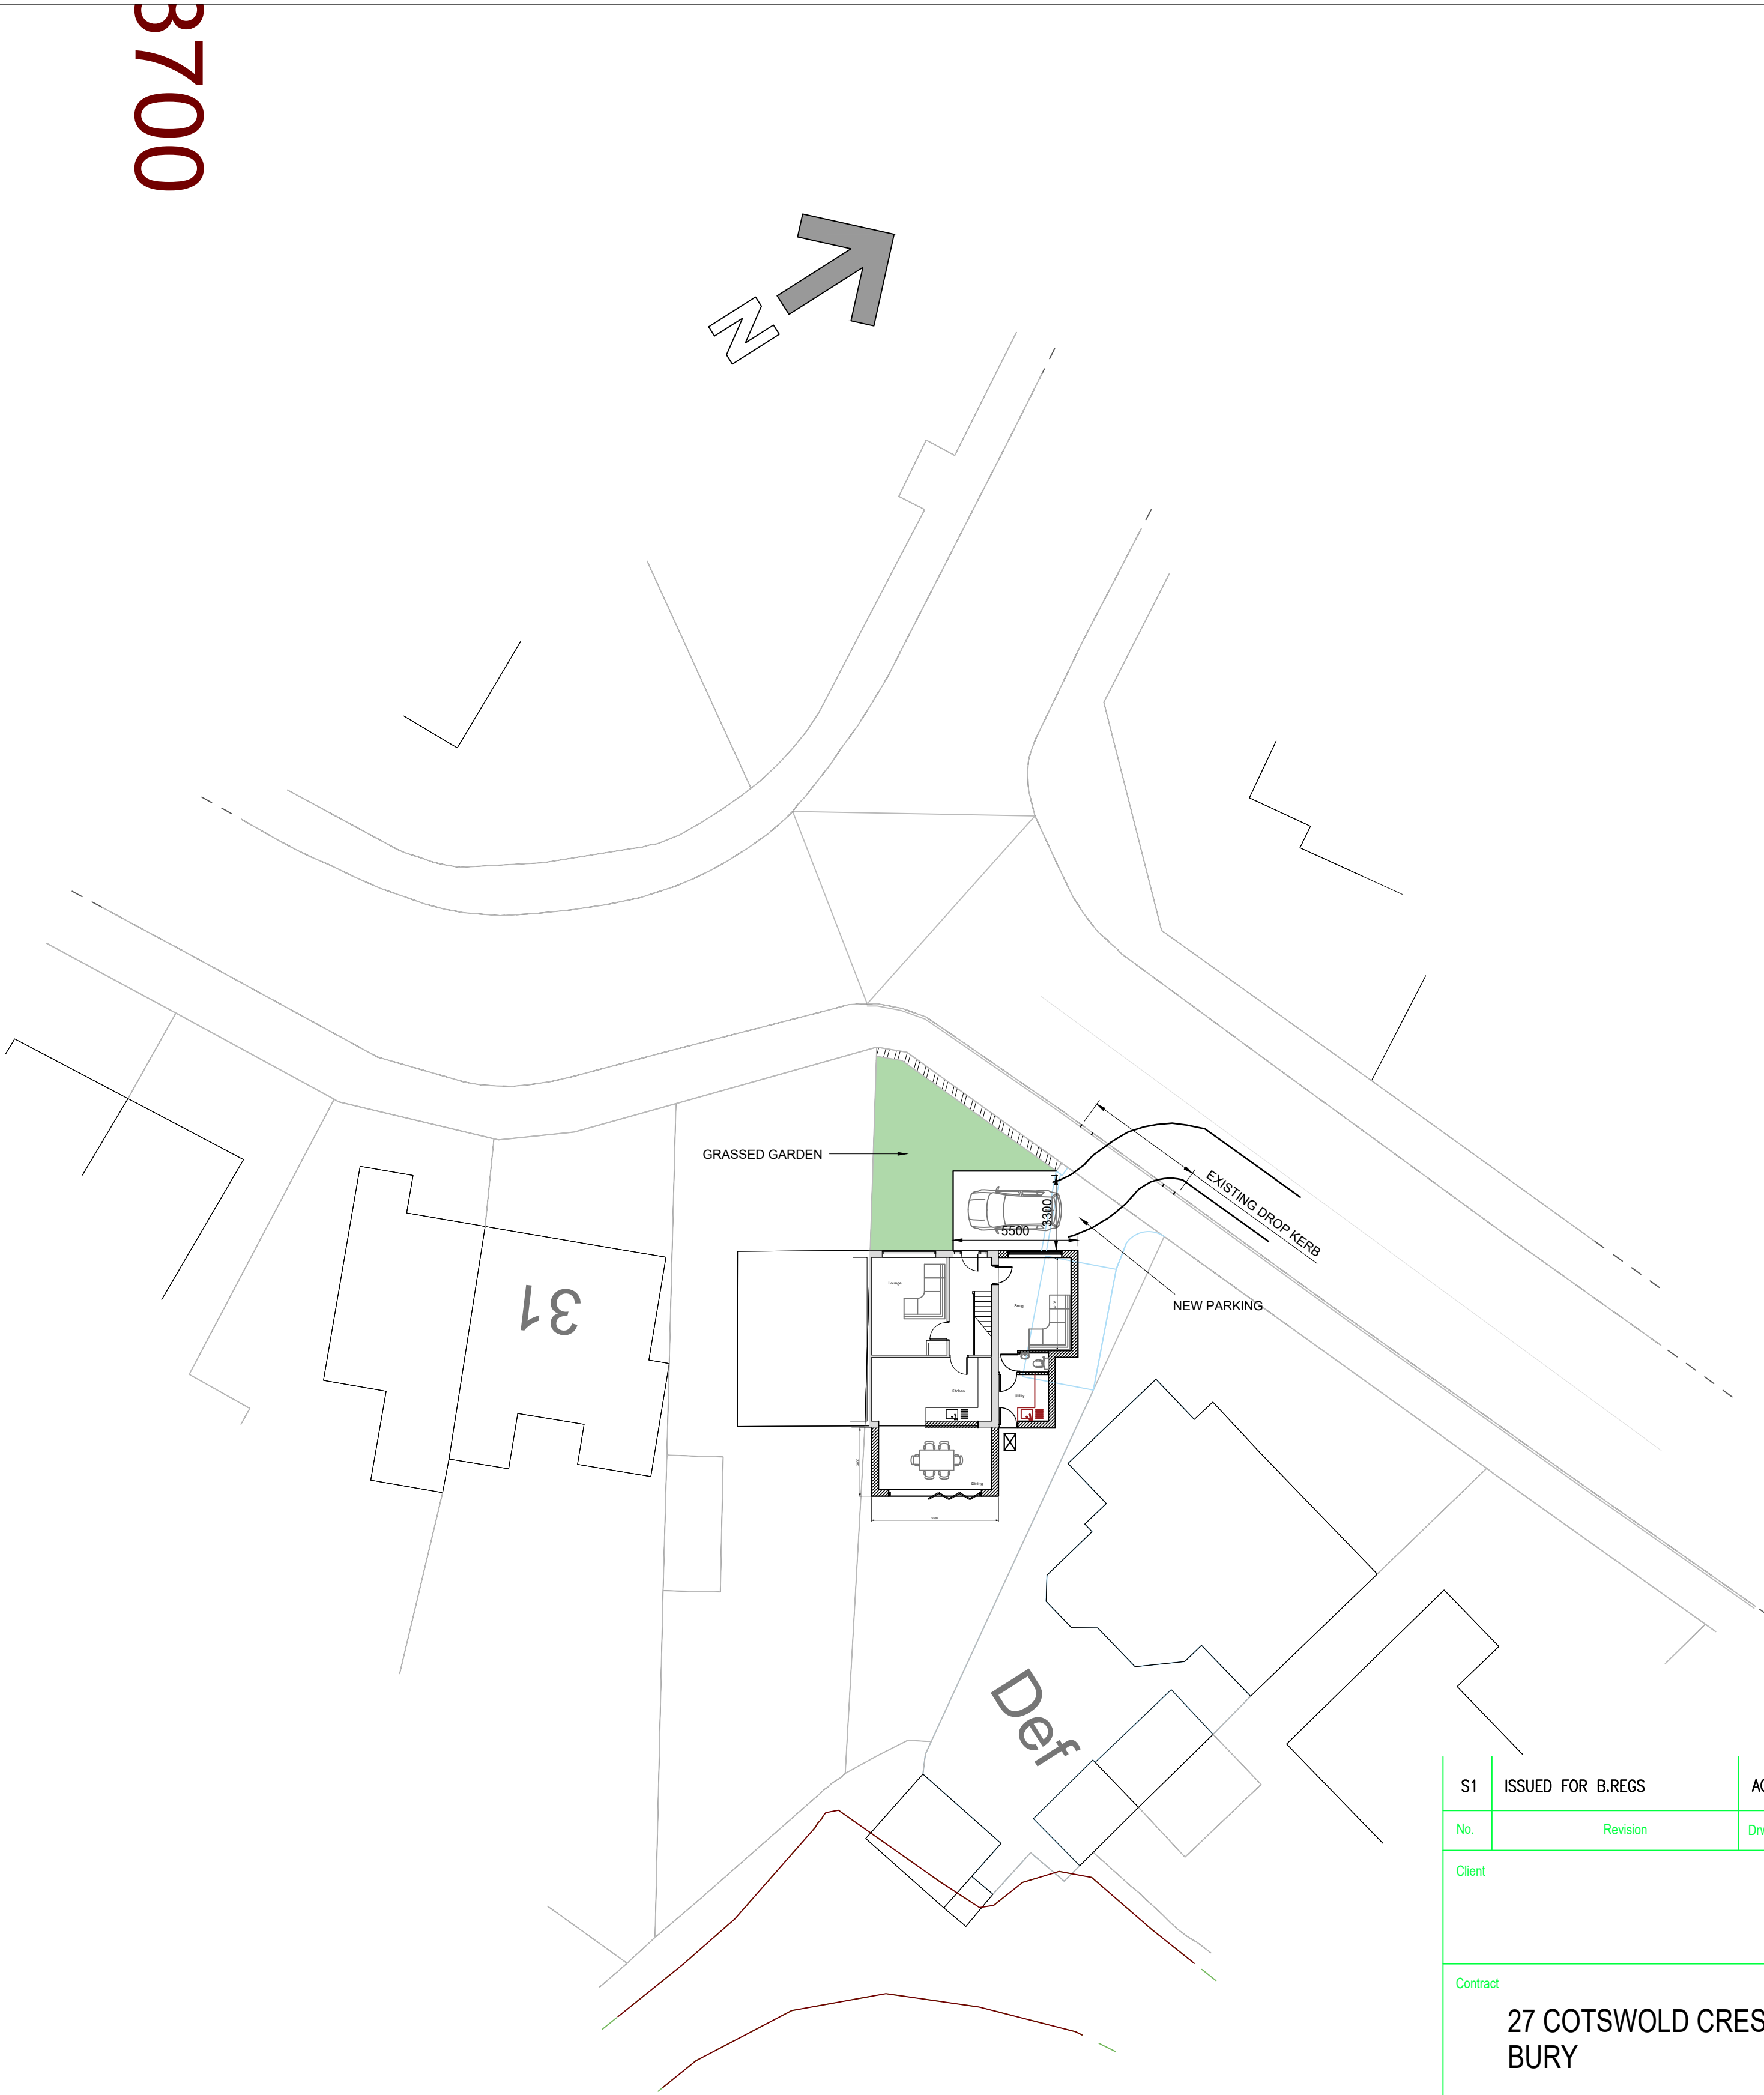


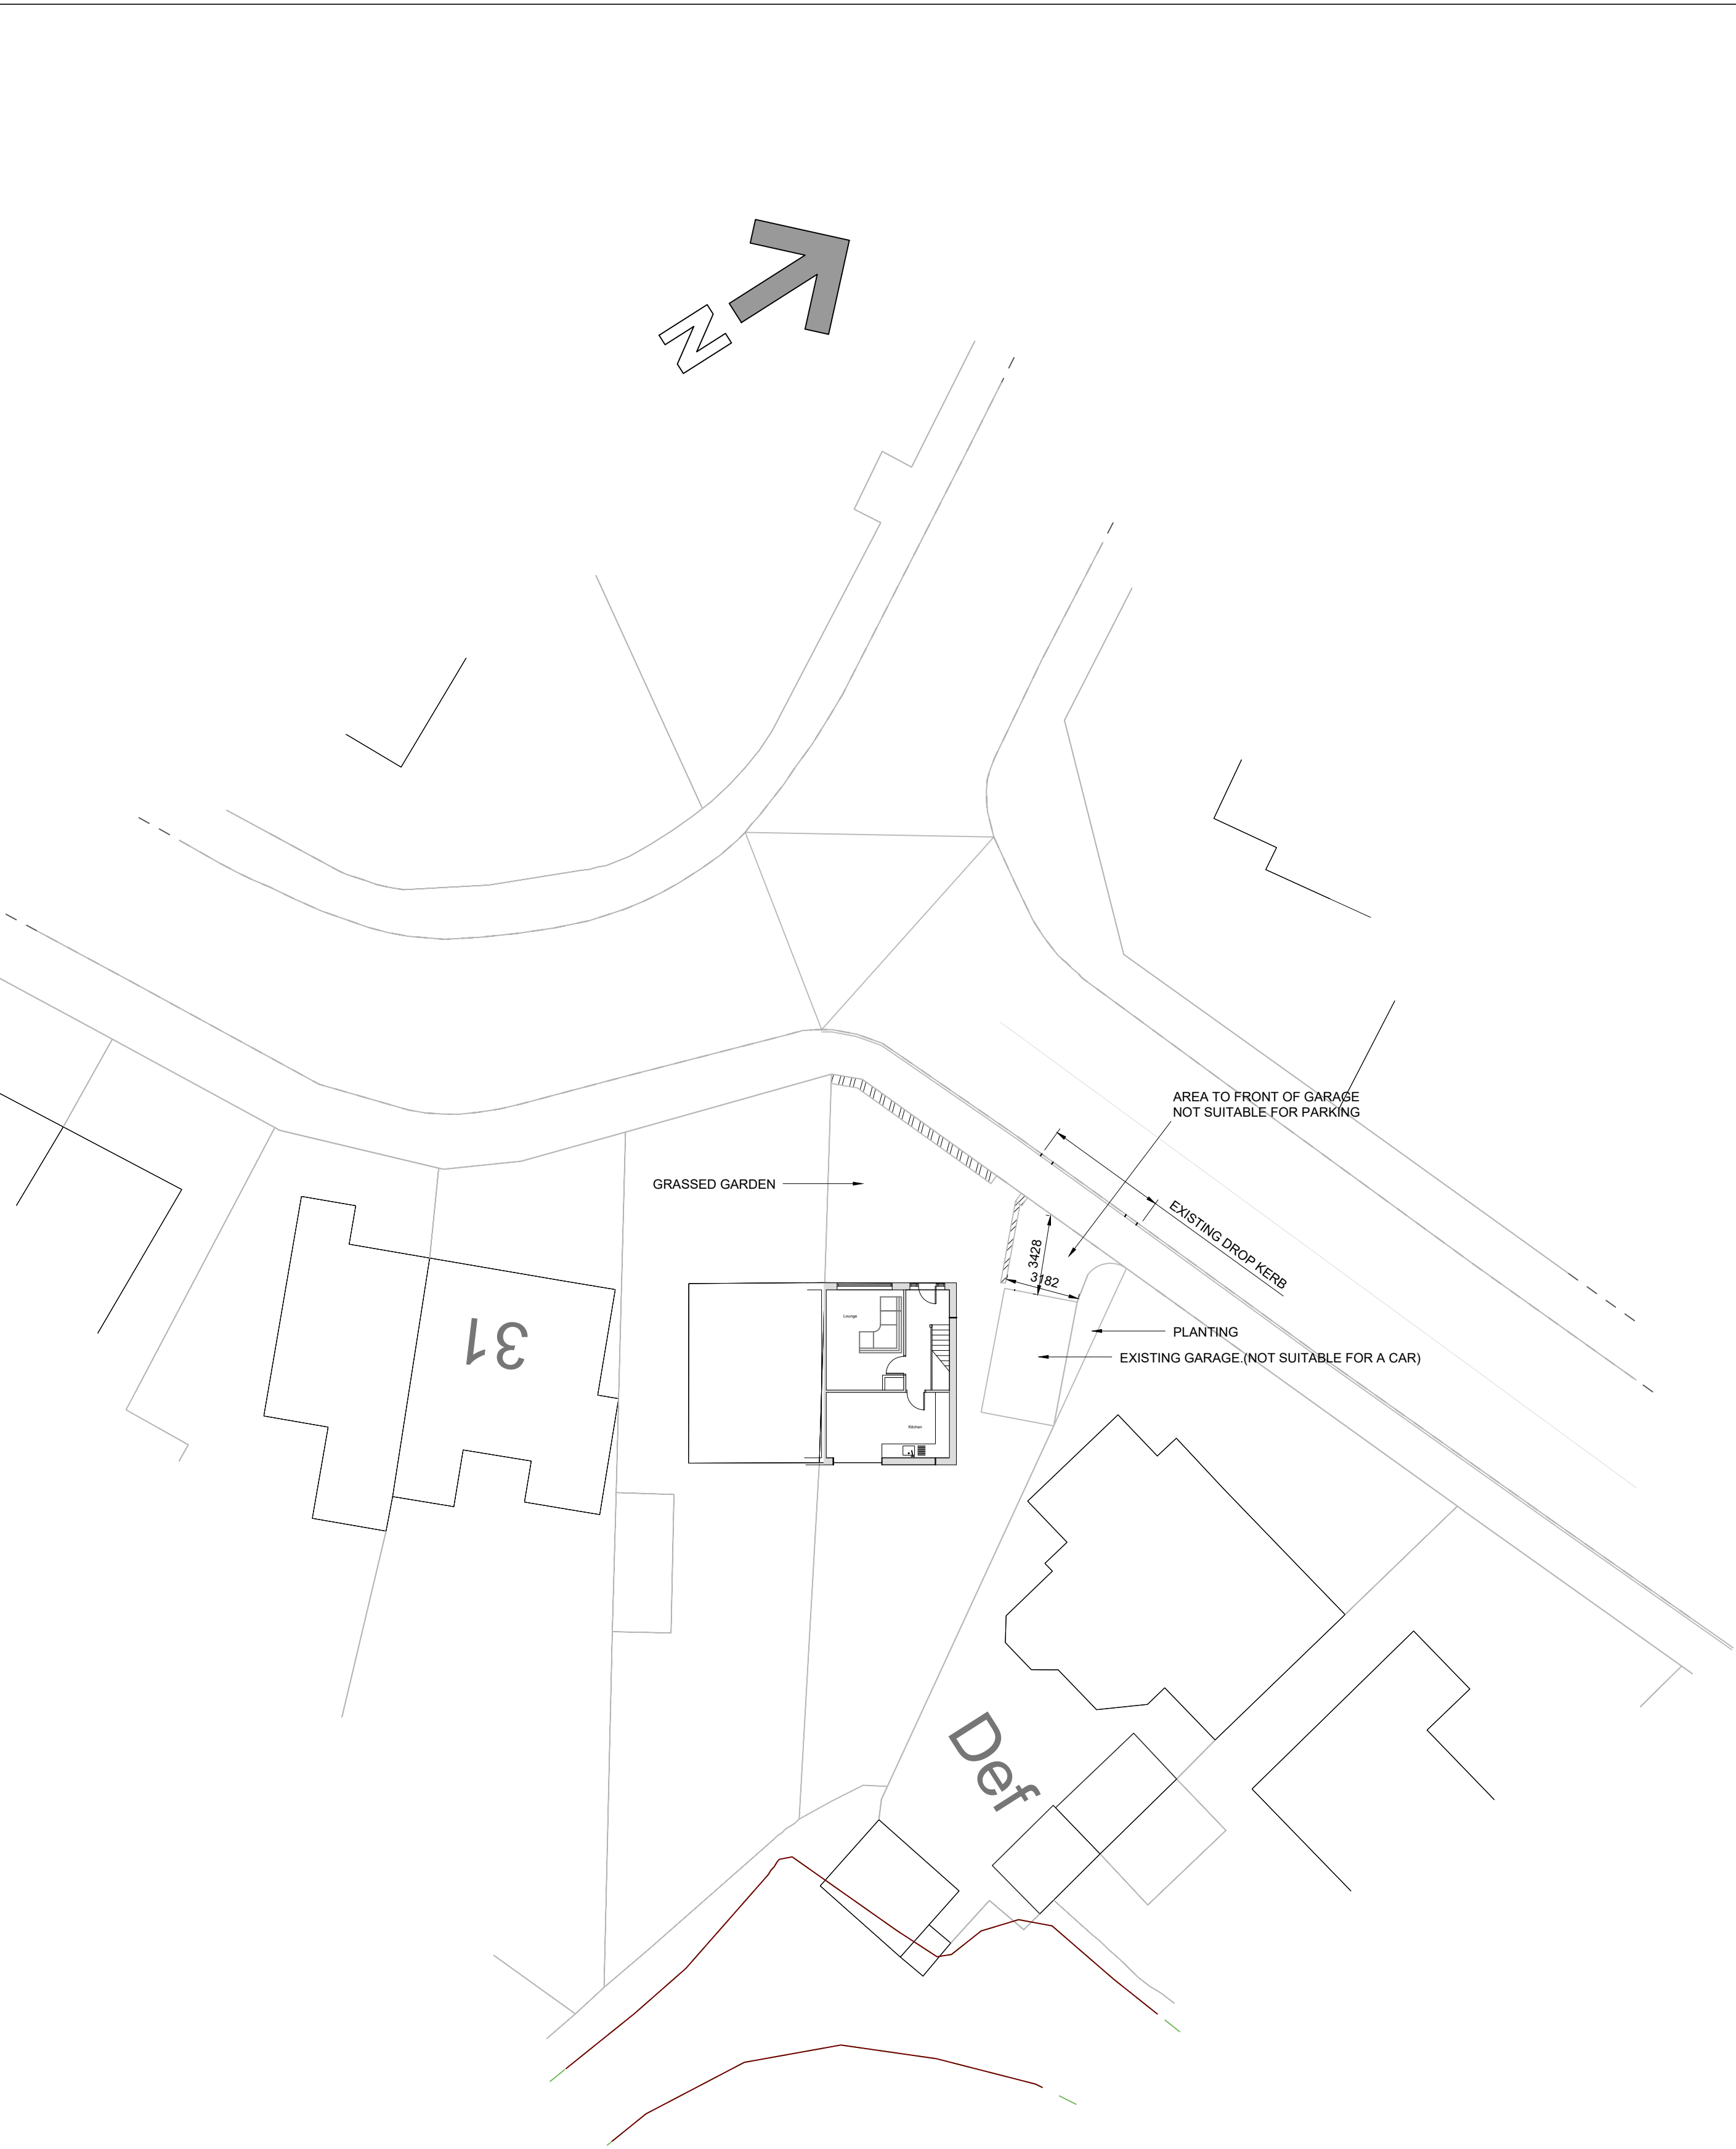

S1	ISSUED FOR B.REGS		AG		
No.	Revision		Drawn.	Date	Chkd.
Client					
Contract					
27 COTSWOLD CRESCENT BURY					
Title					
EXISTING / PROPOSED SITE PLANS					
Drawn by AG		Scale A1@1:50		Checked by	
				Date 20.11.18	
AGSD					
Preliminary ☐		Tender ☐		Construction ☒	
				As Built ☐	
Drawing Number		Revision		S1	
03					