




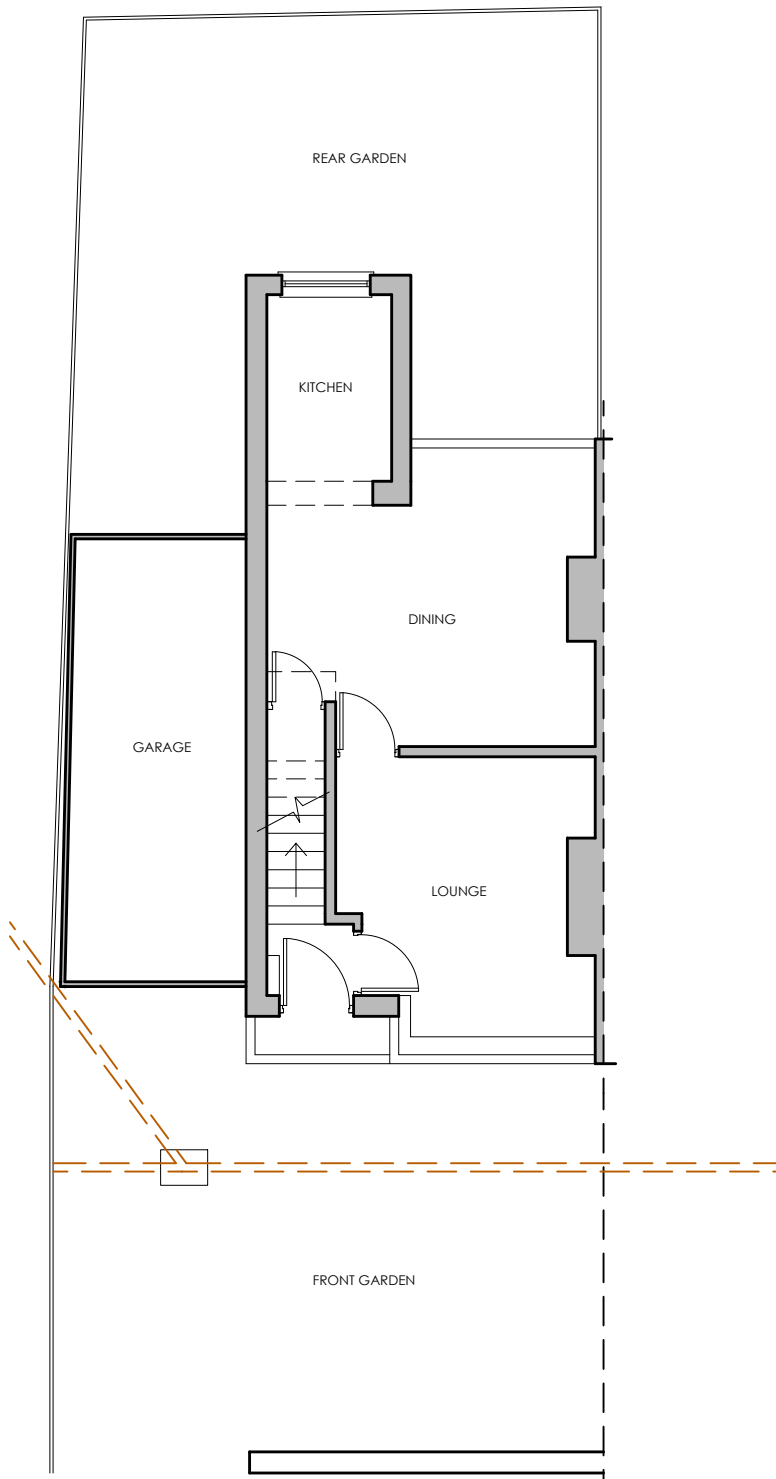


SITE PLAN AS EXISTING
1:200

 


GROUND FLOOR AS EXISTING
1:100

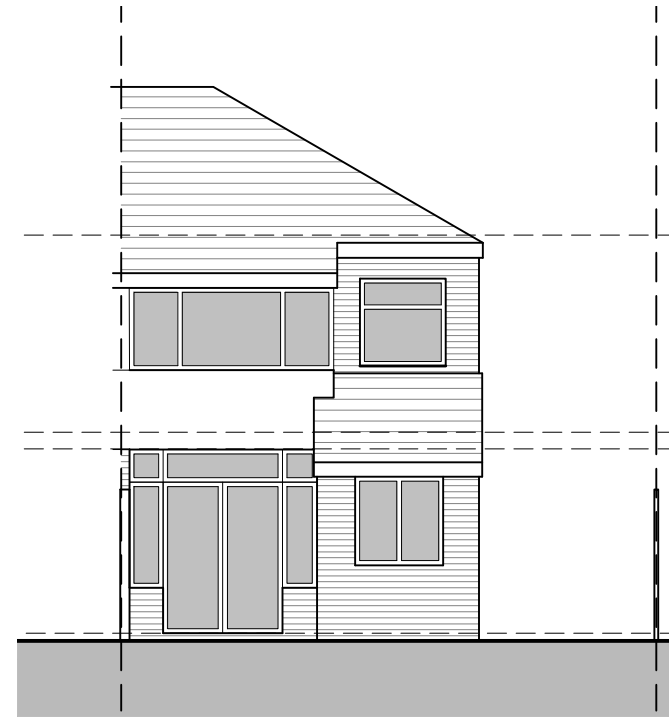


REAR ELEVATION AS EXISTING
1:100

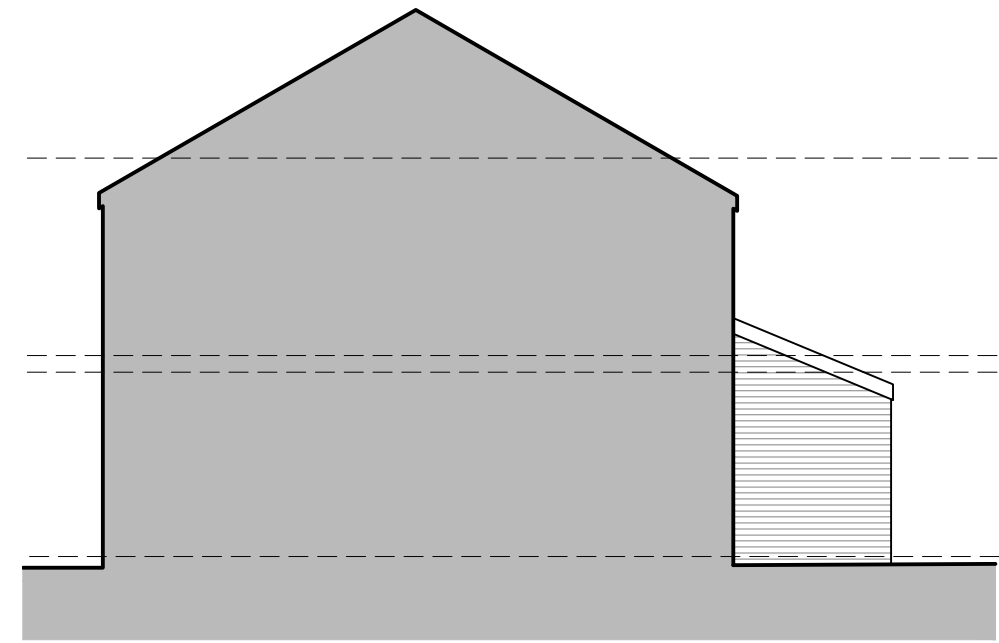


SIDE [WEST] ELEVATION AS EXISTING
1:100

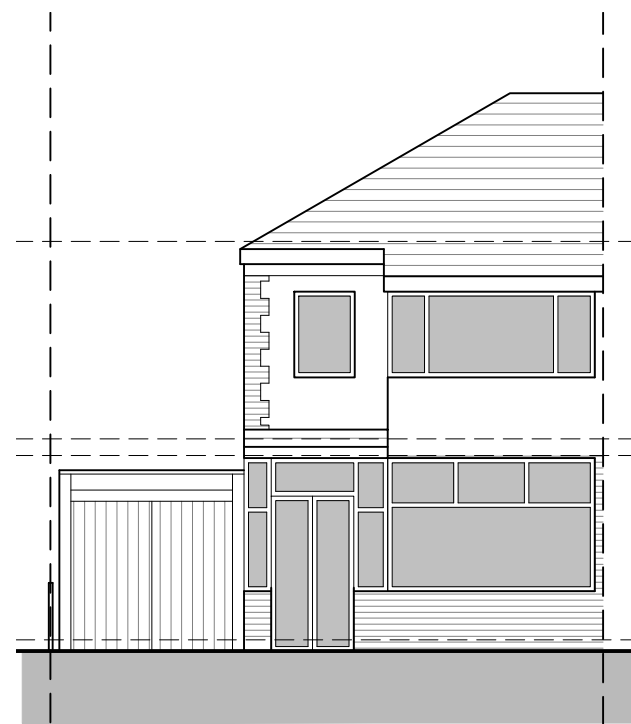



FRONT ELEVATION AS EXISTING
1:100

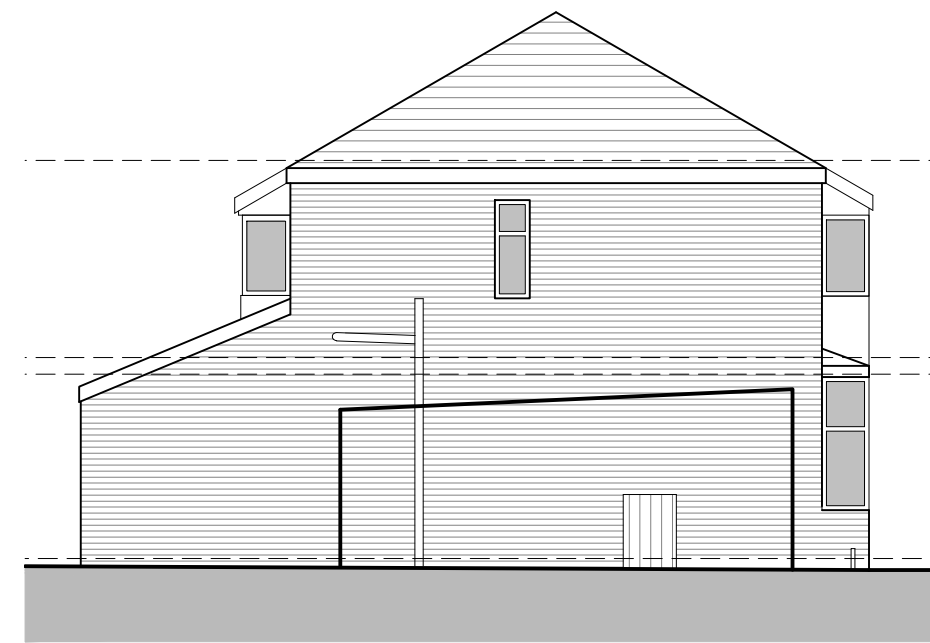


SIDE [EAST] ELEVATION AS EXISTING
1:100

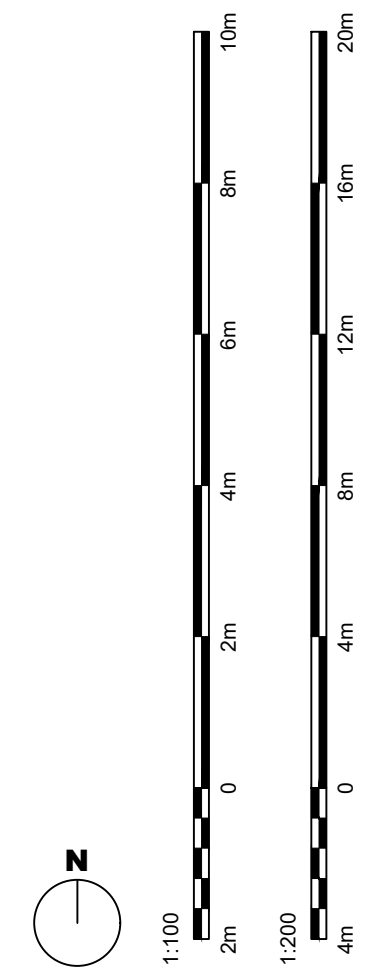


SITE PLAN AS PROPOSED
1:200

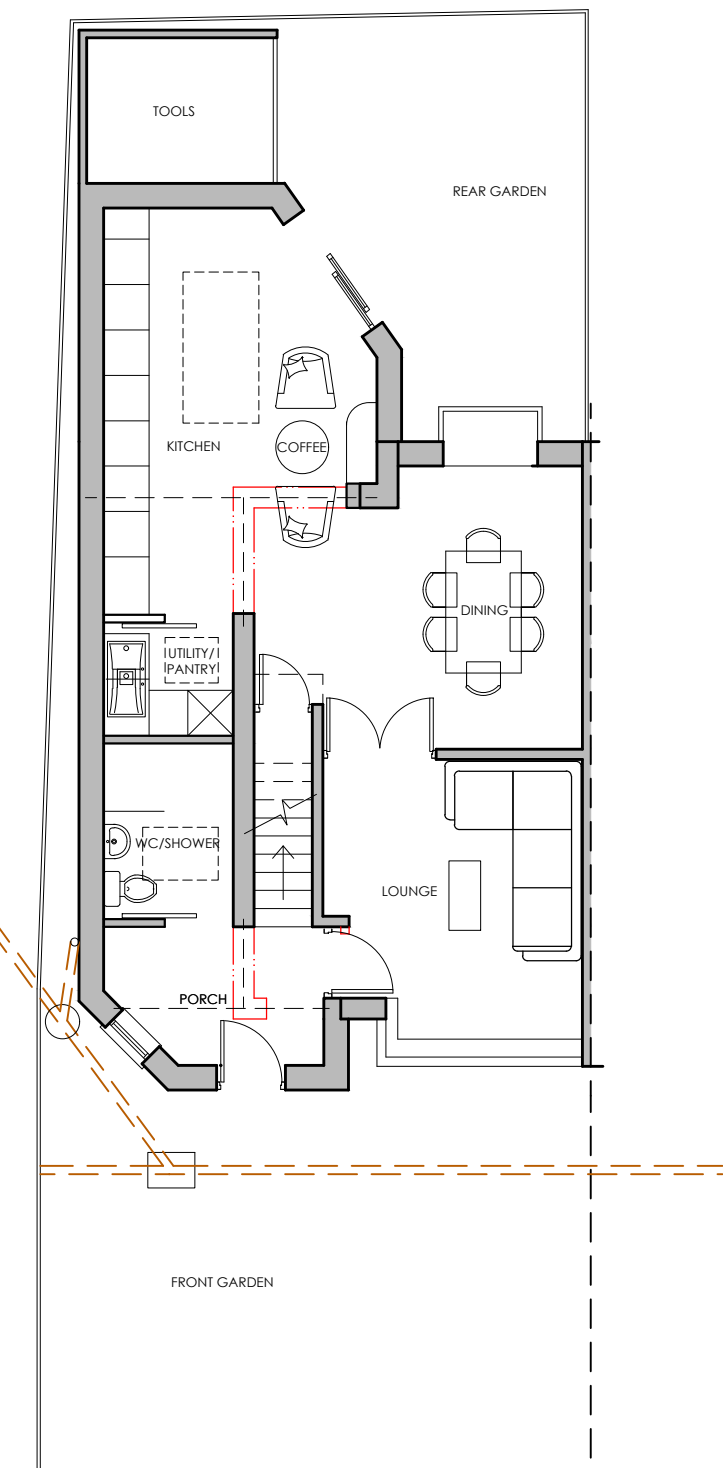 


GROUND FLOOR AS PROPOSED
1:100

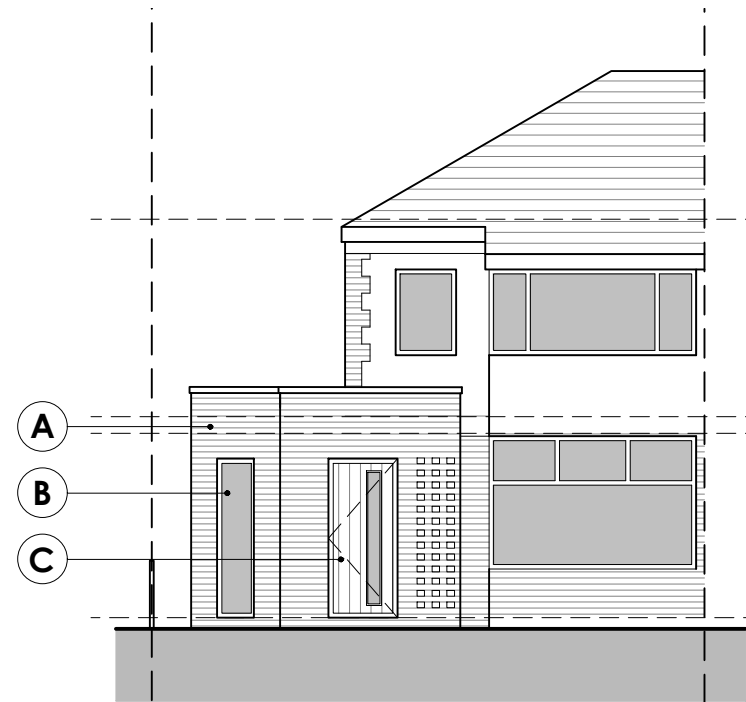


FRONT ELEVATION AS PROPOSED
1:100

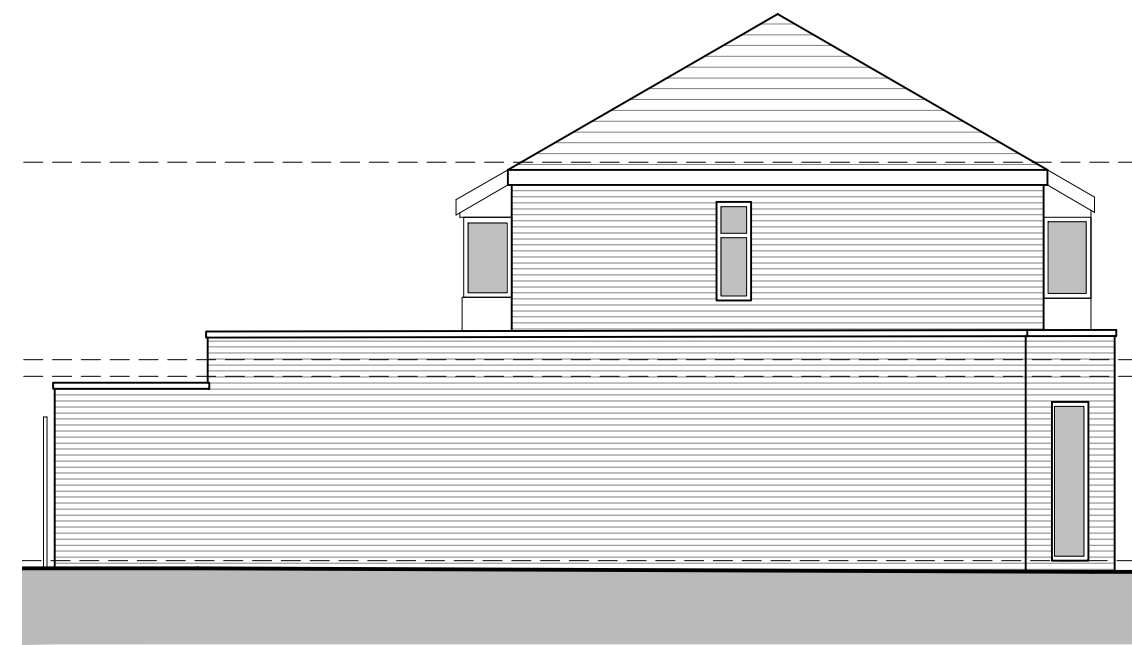

SIDE [EAST] ELEVATION AS PROPOSED
1:100

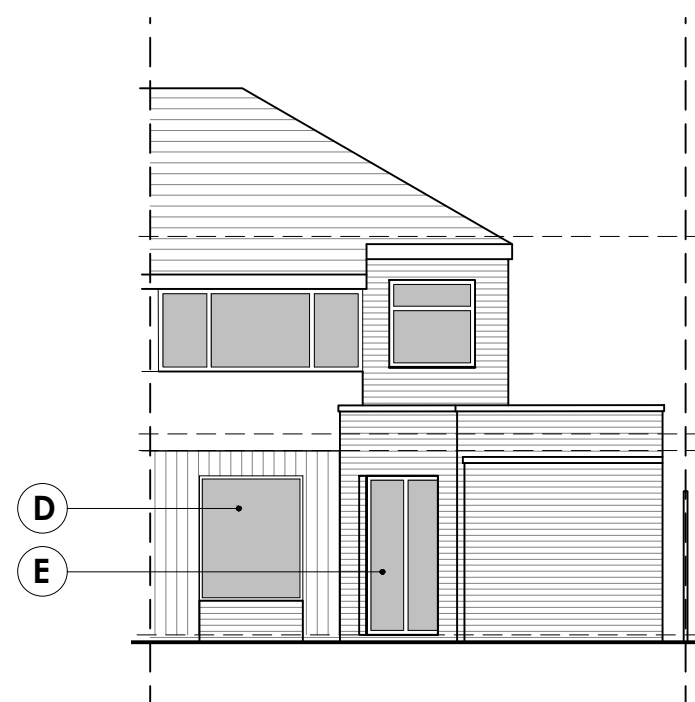

REAR ELEVATION AS PROPOSED
1:100

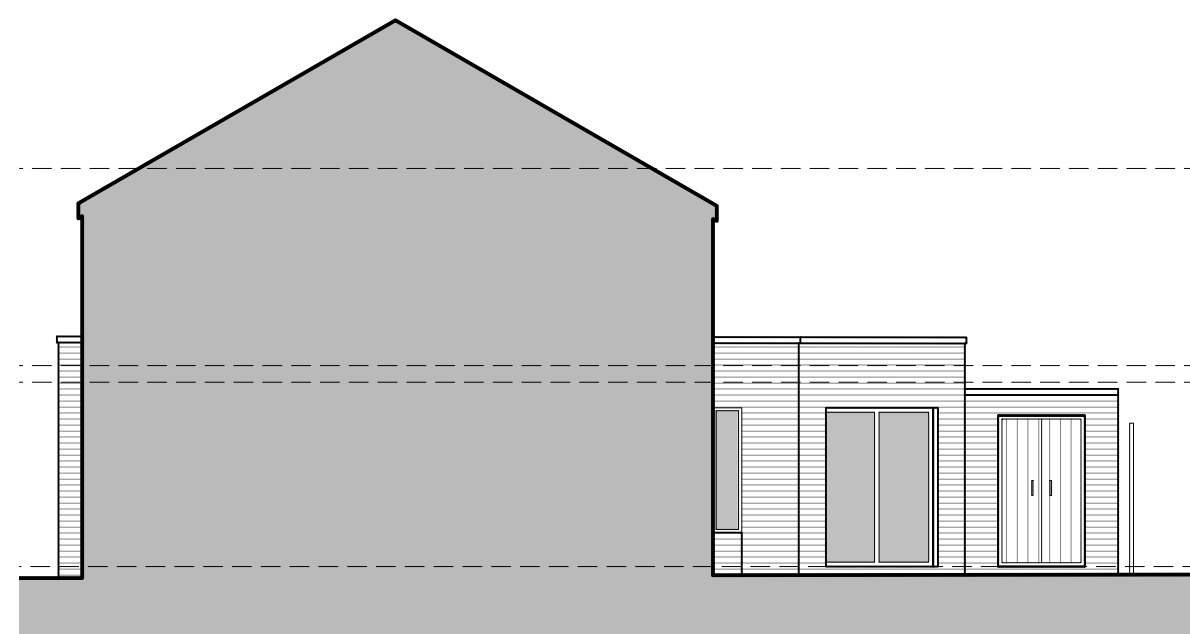

SIDE [WEST] ELEVATION AS PROPOSED
1:100

REVISION

date	revision description	initl	rev
------	----------------------	-------	-----

MATERIALS KEY

- A** Black brick with black mortar.
- B** Dark grey aluminium windows.
- C** Oak finish composite door.
- D** 4-panel glass window seat.
- E** Dark grey aluminium sliding doors.

General Notes
The purpose of these drawings is for a
householder planning application and for
consideration by the local authority planning
department only. Drawings are not to be used
for building control review, building regulations,
construction, fabrication or any other work on
site.

PROJECT:
**1 RUSSELL STREET
PRESTWICH, MANCHESTER**

CLIENT:
MR AND MRS THOMAS-WILSON

DRAWING TITLE:
**EXISTING AND PROPOSED PLANS
[PLANNING STAGE]**

DRAWING No: **2235 PL 200 E**

SCALE: **1:100 @A1**

DATE: **07.11.2022**

DRAWN BY: JE	CHECKED BY: **
------------------------	--------------------------

Edmondson Design Limited
Architectural Design and Planning Services
W: edmondsondesign.co.uk
T: 07881957321
E: john@edmondsondesign.co.uk