


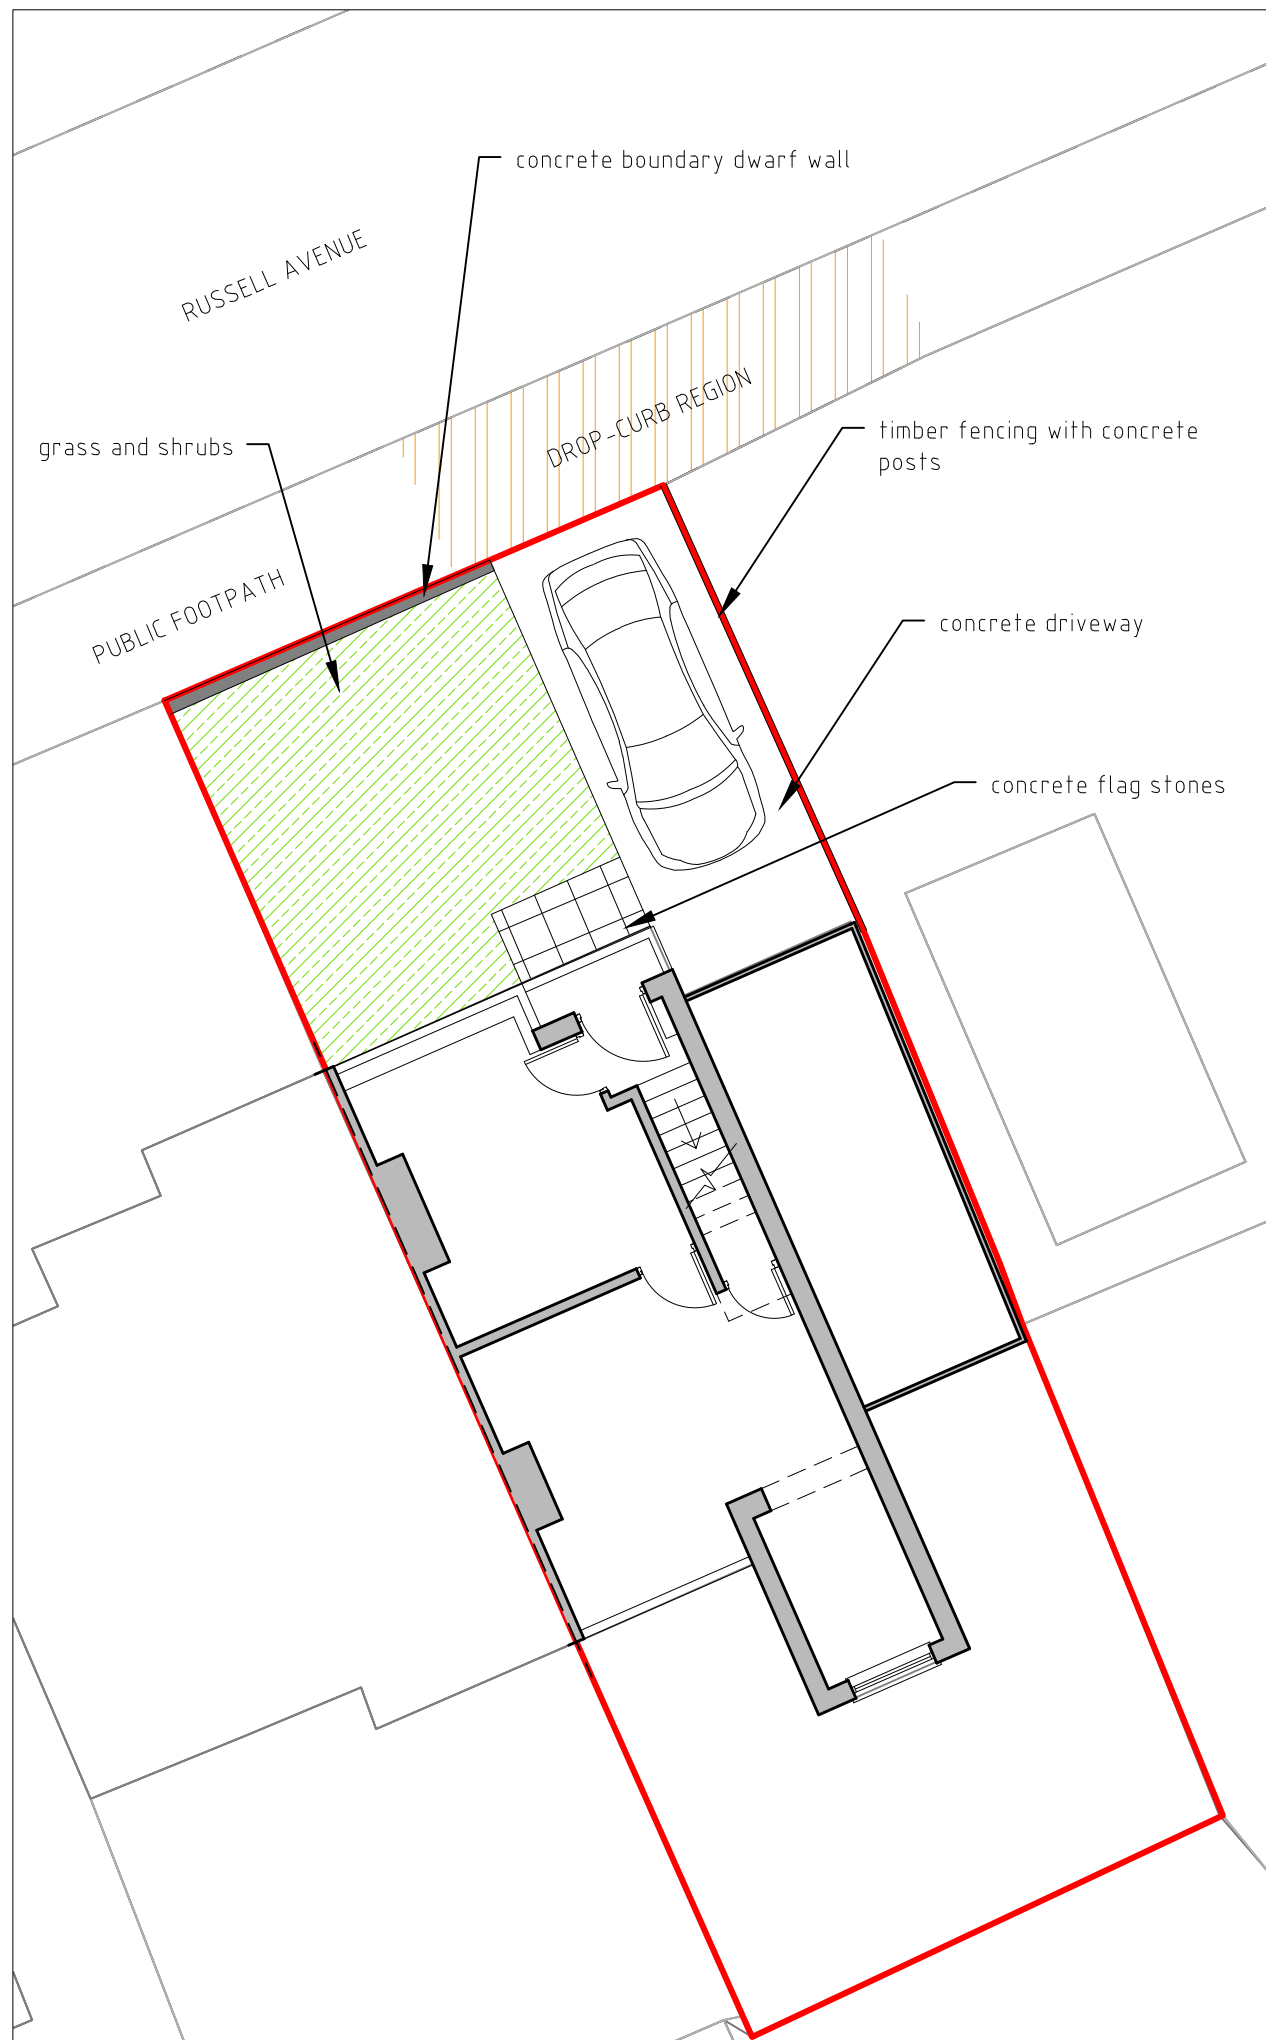


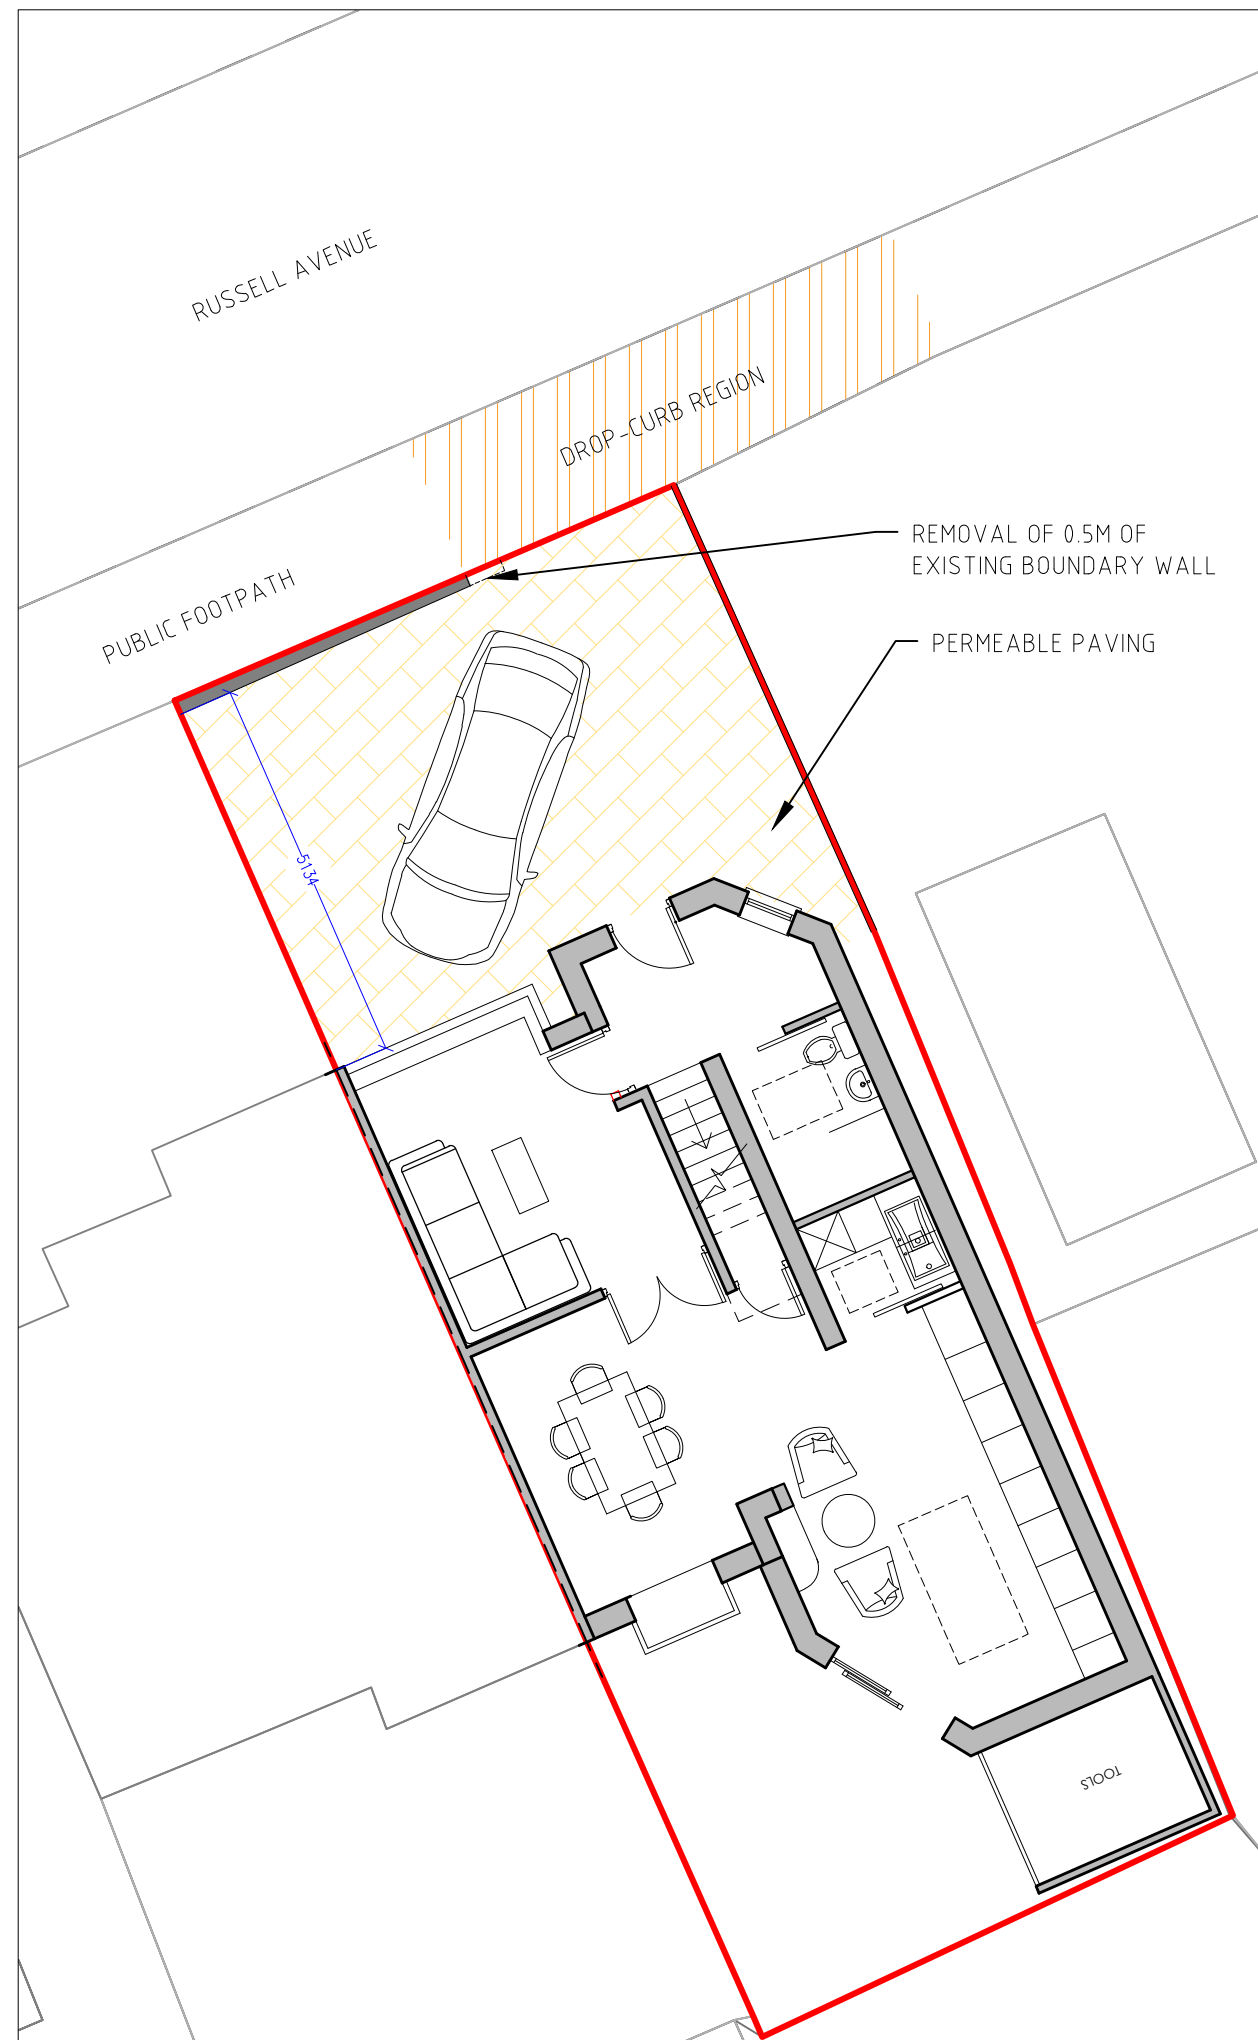

SITE PLAN AS EXISTING

 

SITE PLAN AS PROPOSED

 

General Notes
The purpose of these drawings is for a
householder planning application and for
consideration by the local authority planning
department only. Drawings are not to be used
for building control review, building regulations,
construction, fabrication or any other work on
site.

PROJECT:
**1 RUSSELL STREET
PRESTWICH, MANCHESTER**

CLIENT:
MR AND MRS THOMAS-WILSON

DRAWING TITLE:
**EXISTING AND PROPOSED SITE PLANS
[PLANNING STAGE]**

DRAWING No: **2235 PL 300 A**

SCALE: **1:100 @A3**

DATE: **12.02.2022**

DRAWN BY: JE	CHECKED BY: **
------------------------	--------------------------

Edmondson Design Limited
Architectural Design and Planning Services
W: edmondsondesign.co.uk
T: 07881957321
E: john@edmondsondesign.co.uk