



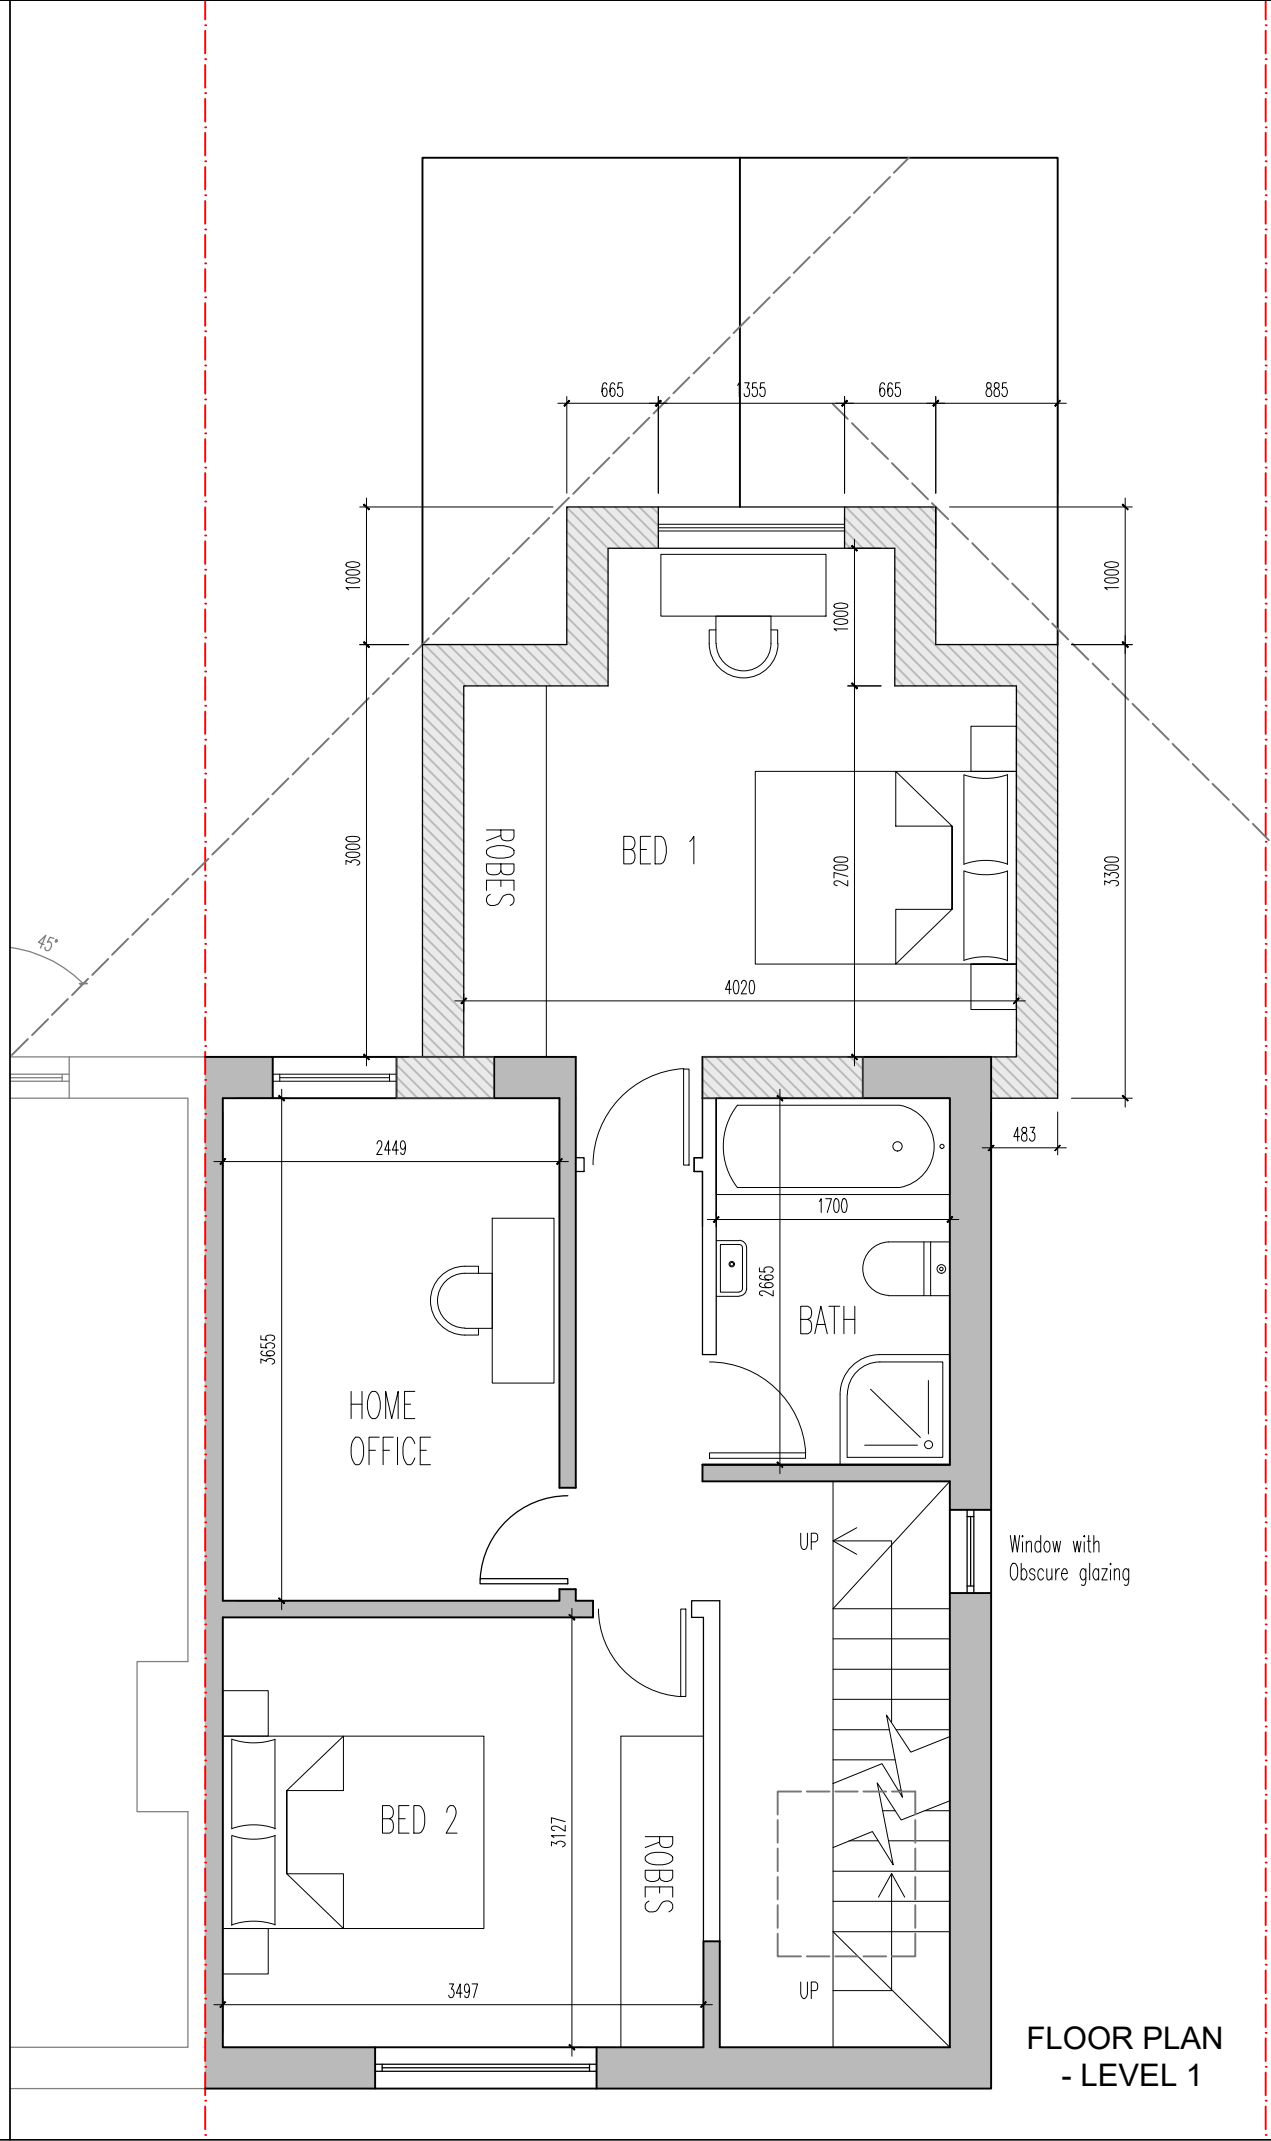

- Notes:-
1. Drawings to be used for planning purposes only.
 2. All dimensions are to be checked on site and set-out, prior to manufacture, purchase of furniture, fabrication or construction. Any discrepancies are to be brought to the attention of MDA Design Ltd.
 3. MDA Design Ltd will not accept any responsibility until the necessary construction and on site checks have taken place
 4. DO NOT ORDER MATERIALS FROM THE DRAWINGS. Materials to be ordered from site measurements.
 5. The copyright for this drawing and design shall remain the property of MDA Design Ltd.
 6. This drawing is not to be reproduced without the written permission of MDA Design Ltd.

A	LEVEL 1 EXTENSION STEPPED IN TO 45 DEGREE ANGLE FROM NEIGHBOUR	JLF	10/12/25
---	--	-----	----------

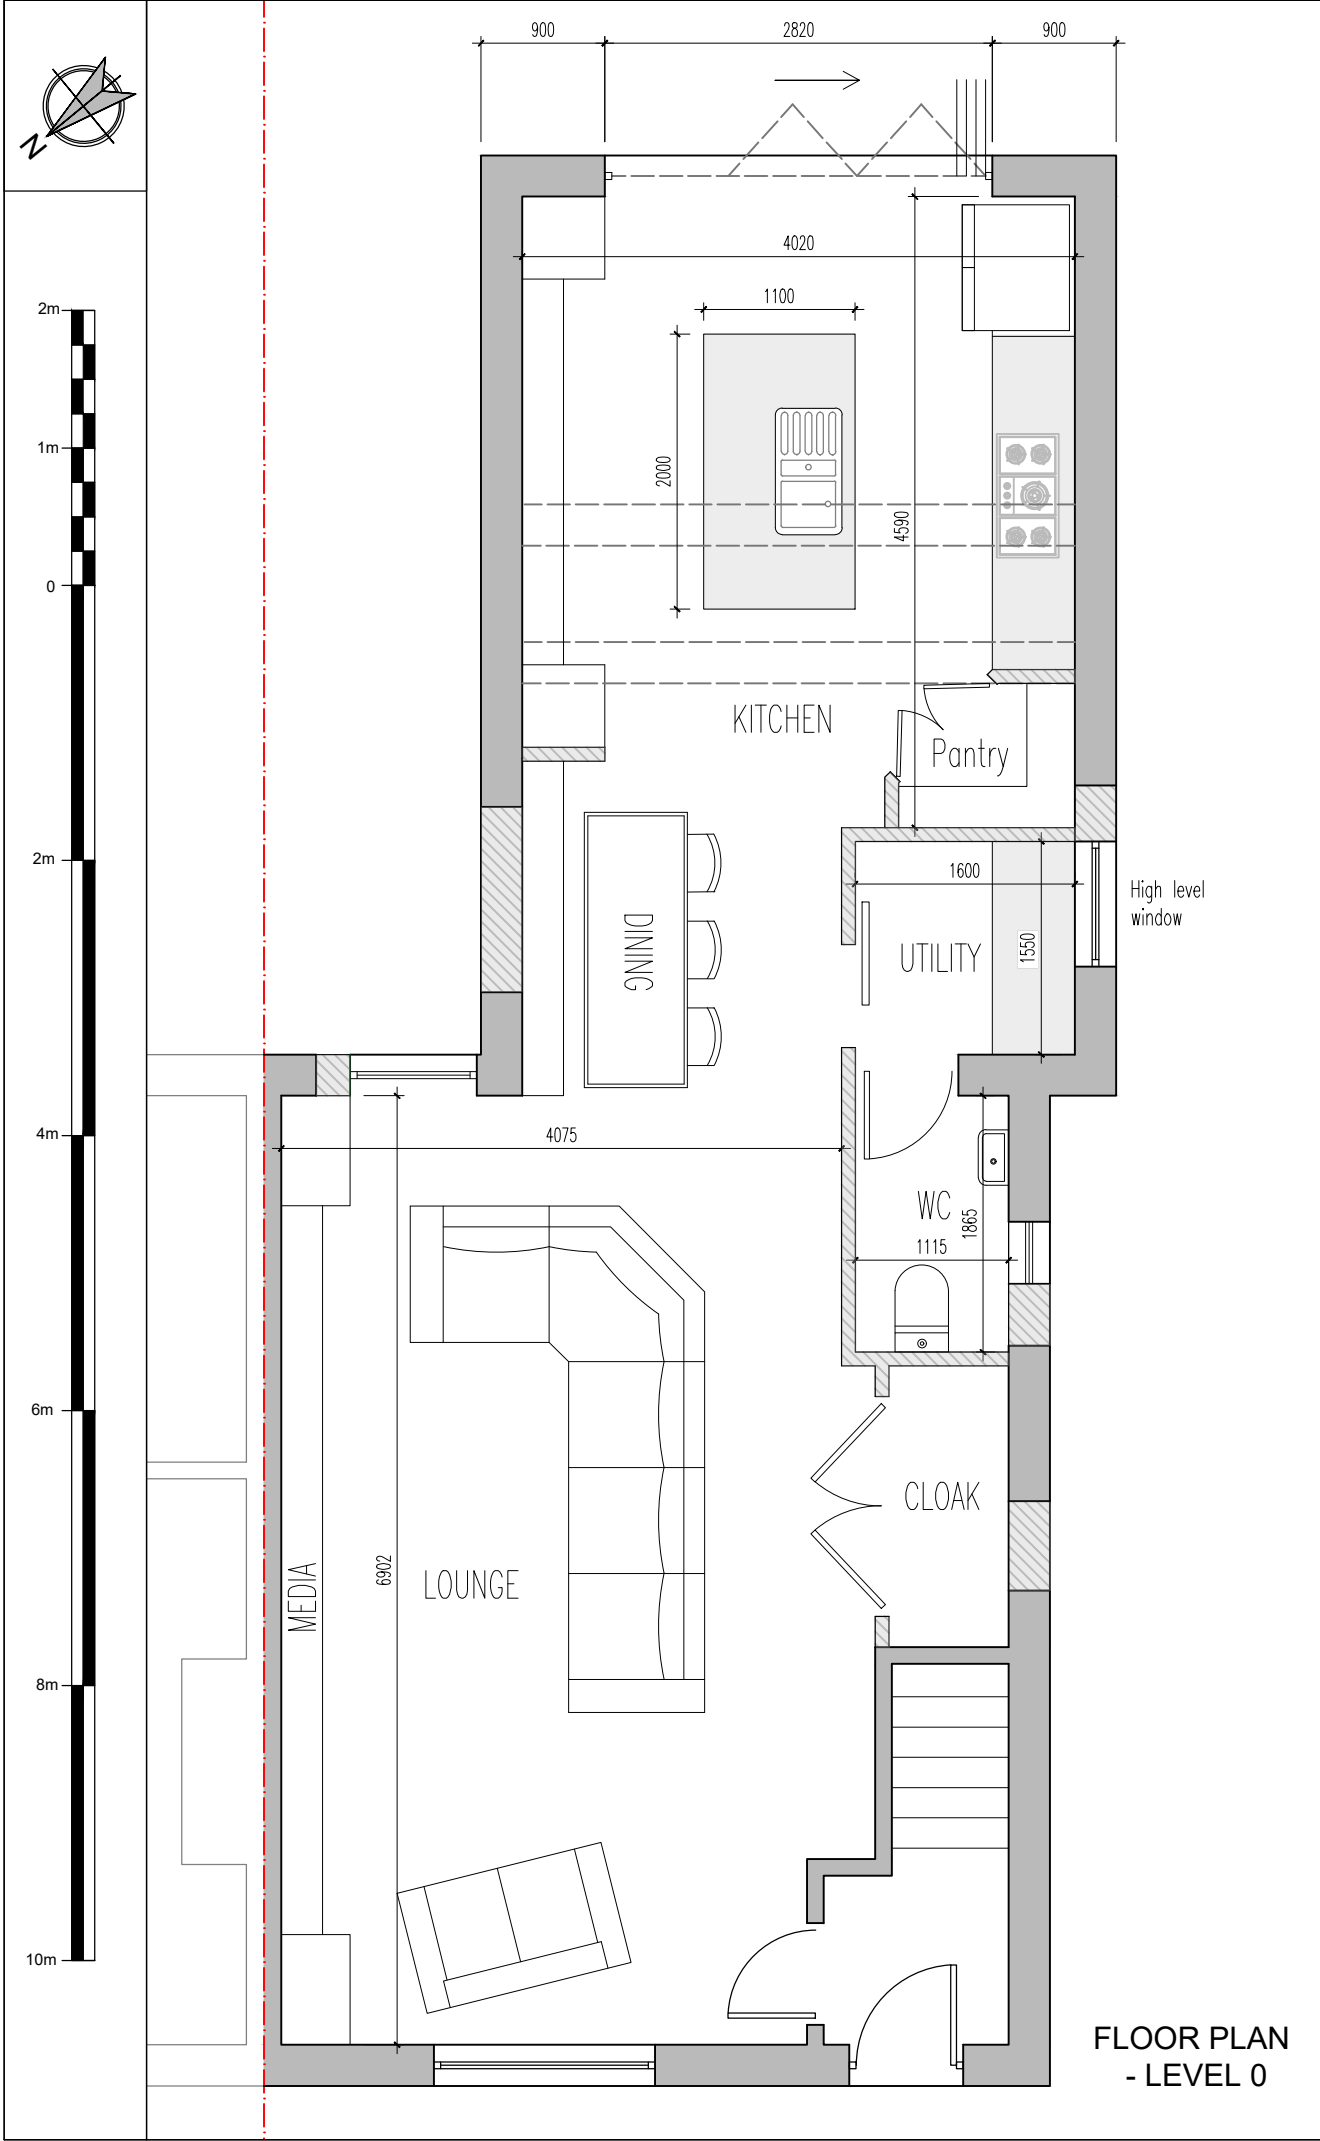

MDA DESIGN
www.mdaas.co.uk
01204 275185

PROPOSED FLOOR PLAN -
LEVEL 0 & 1

35 Pilkington Rd,
Radcliffe,
Manchester
M26 3PF

Scale Date Dwg By	1:50 @ A3 07/11/2025 JLF	Drawing No. D0392/106	Rev. A
-------------------------	--------------------------------	--------------------------	-----------

PLANNING