




Site Plan  
1:500

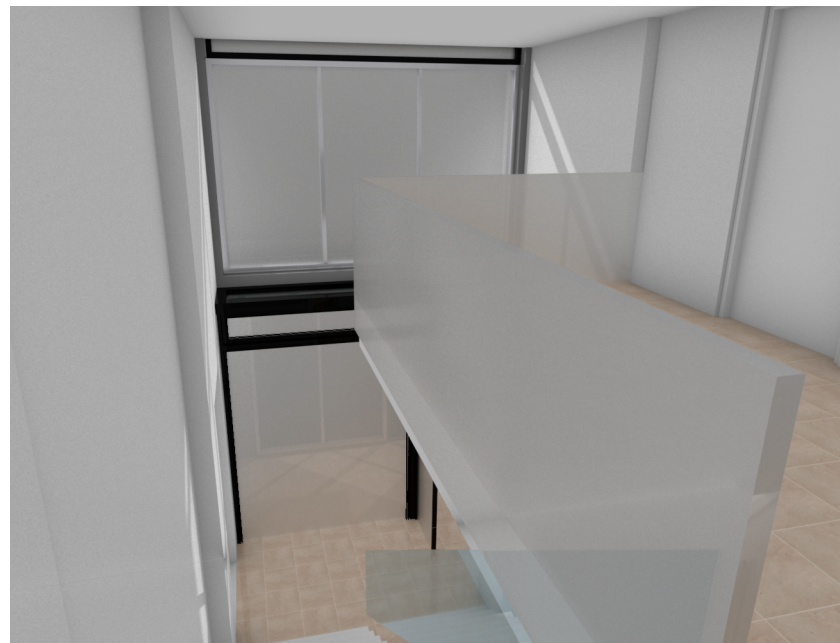

2 View of Entrance from Stair




6

Option 3: Proposed First Floor Plan  
Scale: 1:100

0 1m 5m

COPYRIGHT OF ATELIER MB LTD  
DO NOT SCALE FROM THIS DRAWING  
DIMENSIONS TO BE CHECKED ON SITE

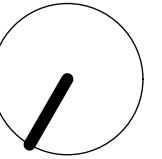

Key

- Existing Wall
- Proposed Wall
- Existing to be removed

| Rev | Note | DRN | CHK |
|-----|------|-----|-----|
|     |      |     |     |

25 Ringley Road

Proposed First Floor Plan

|          |               |
|----------|---------------|
| scheme   | 2020          |
| drwg no. | <b>P(110)</b> |
| revision |               |

|                  |            |
|------------------|------------|
| scale            | 1:100 @ A3 |
| date first drawn | Jun 22     |
| drawn            | RJD        |

SK sketch E existing P proposed T tender C construction FI final issue

[www.ateliermb.co.uk](http://www.ateliermb.co.uk)  
t 0161 236 0051  
e architect@ateliermb.co.uk



Atelier MB  
Urban Architects