



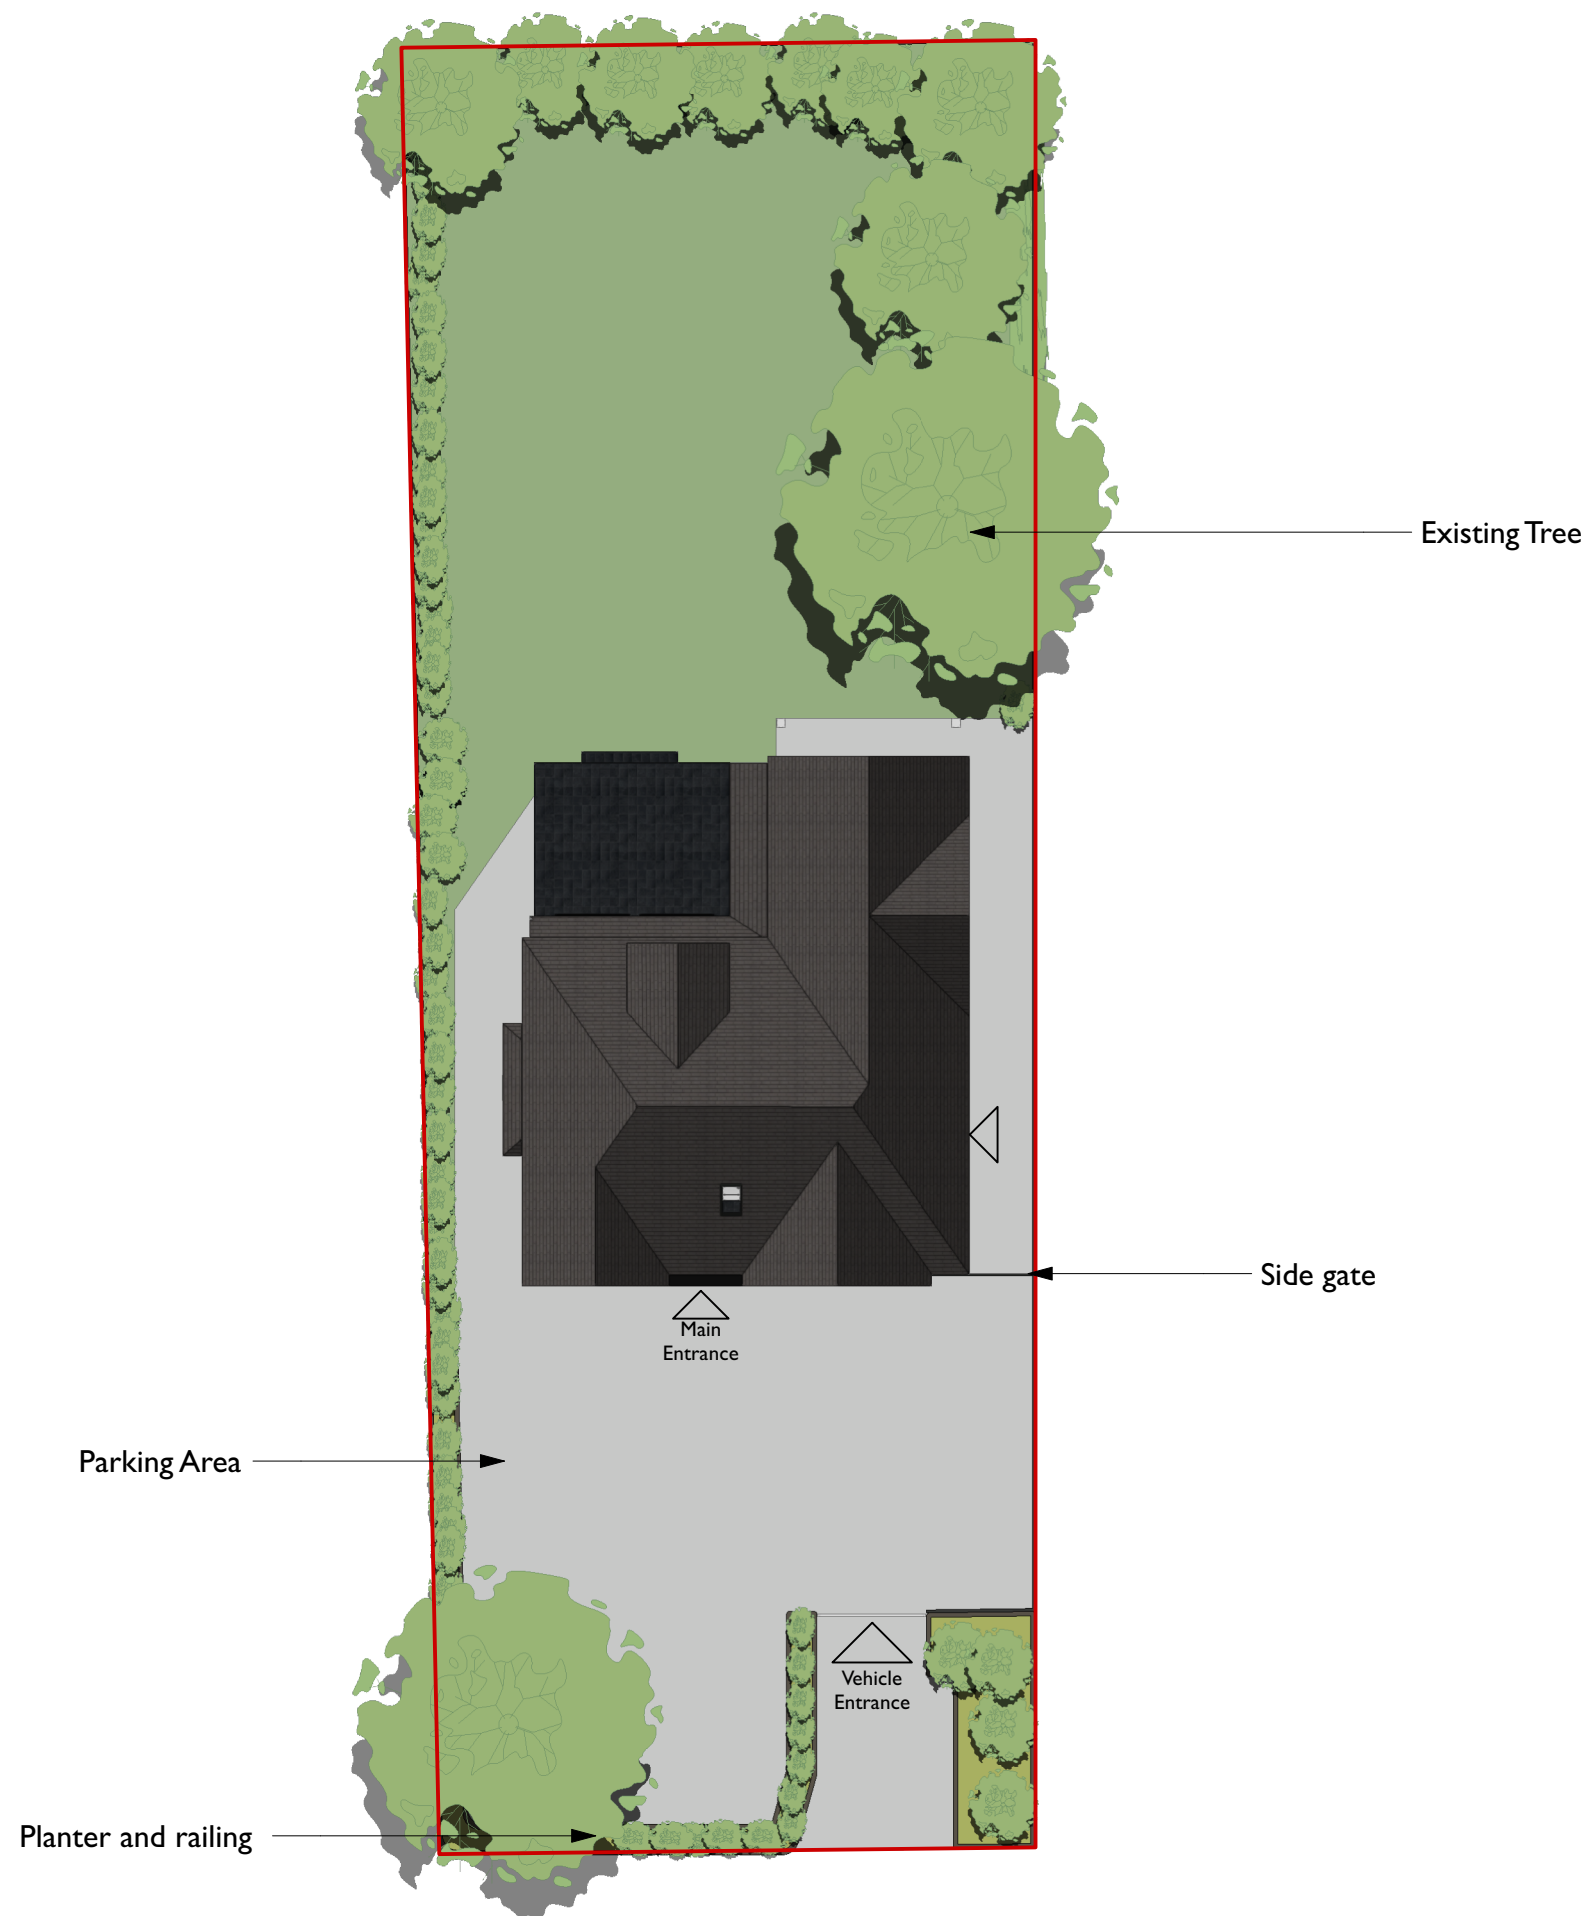

6

Existing Site Plan

Scale: 1:250

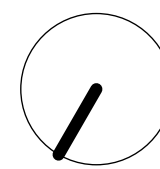

Rev	Note	DRN	CHK
-----	------	-----	-----

25 Ringley Road

Existing Site Plan

scheme	2020
drwg no.	E(090)
revision	

scale	1:250 @ A3
date first drawn	Jun 22
drawn	RJD

SK sketch E existing P proposed T tender C construction FI final issue

www.ateliermb.co.uk
t 0161 236 0051
e architect@ateliermb.co.uk



Atelier MB
Urban Architects