



SITE LOCATION
(Scale 1:50000)

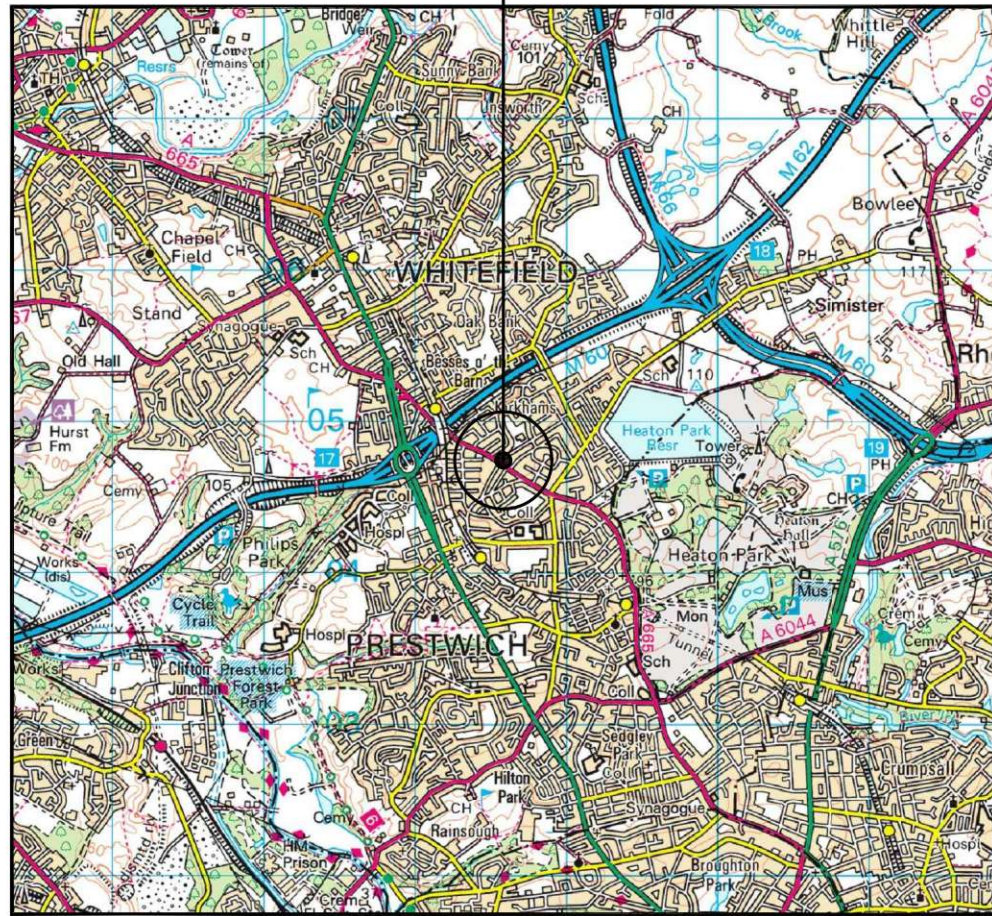


SITE PHOTOGRAPH

 

404800

404700

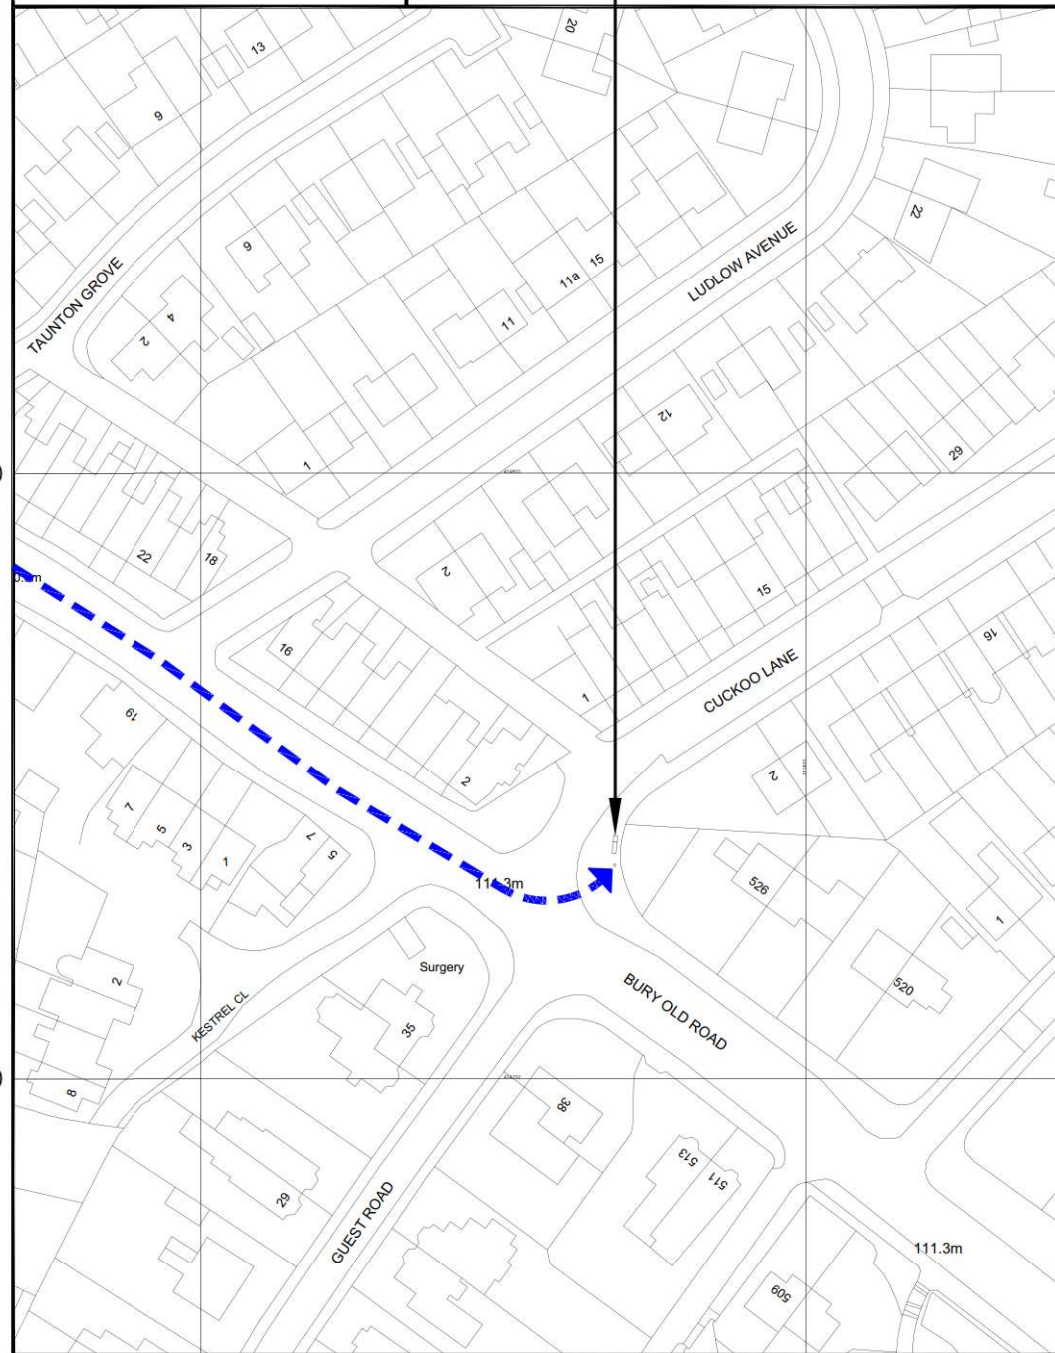

381500

381600

DETAILED SITE LOCATION
(Scale 1:1250)

Based upon Ordnance Survey map extract
with the permission of the Controller of
Her Majesty's Stationery Office.
Crown copyright.
Licence No. 100060010



SCALE 1:1250

ALL DIMENSIONS ARE IN mm UNLESS NOTED OTHERWISE

N.G.R | E: 381568 N: 404735

DIRECTIONS TO SITE:
FROM THE M60, JUNCTION 17, HEAD NORTH
ALONG BURY NEW ROAD/A56. AFTER 150m,
TURN RIGHT ONTO CLYDE AVENUE. AFTER
100m, VEER LEFT ONTO HARDMAN'S ROAD.
AFTER 120m, TURN RIGHT ONTO BURY OLD
ROAD/A665. FOLLOW BURY OLD ROAD FOR
650m. SITE IS LOCATED ON THE LEFT, AT
JUNCTION WITH CUCKOO LANE.

NOTES:

A	Issued for Approval	CS	DW	12.12.22
REV	MODIFICATION	BY	CH	DATE

CLARKE
telecom
Unit E, Madison Place, Northampton Road,
Manchester, M40 5AG
Tel: 0161 785 4500
Fax: 0161 785 4501
Web: www.clarke-telecom.com


O₂
BEACON 3

Cell Name	Opt.
CUCKOO LANE SW	E

Cell ID No		
CORNERSTONE	TEF	VF
303200_00	089111	N/A

Site Address / Contact Details		
JUNCTION OF CUCKOO LANE/BURY OLD ROAD BURY GREATER MANCHESTER M45 6WD		

Drawing Title: SITE LOCATION MAPS				
Purpose of issue: PLANNING				Dwg Rev:
Drawing Number: 100				A
Surveyed By: DW		Original Sheet Size: A3		Pack Issue:
Drawn: CS	Date: 12.12.22	Checked: DW	Date: 12.12.22	A

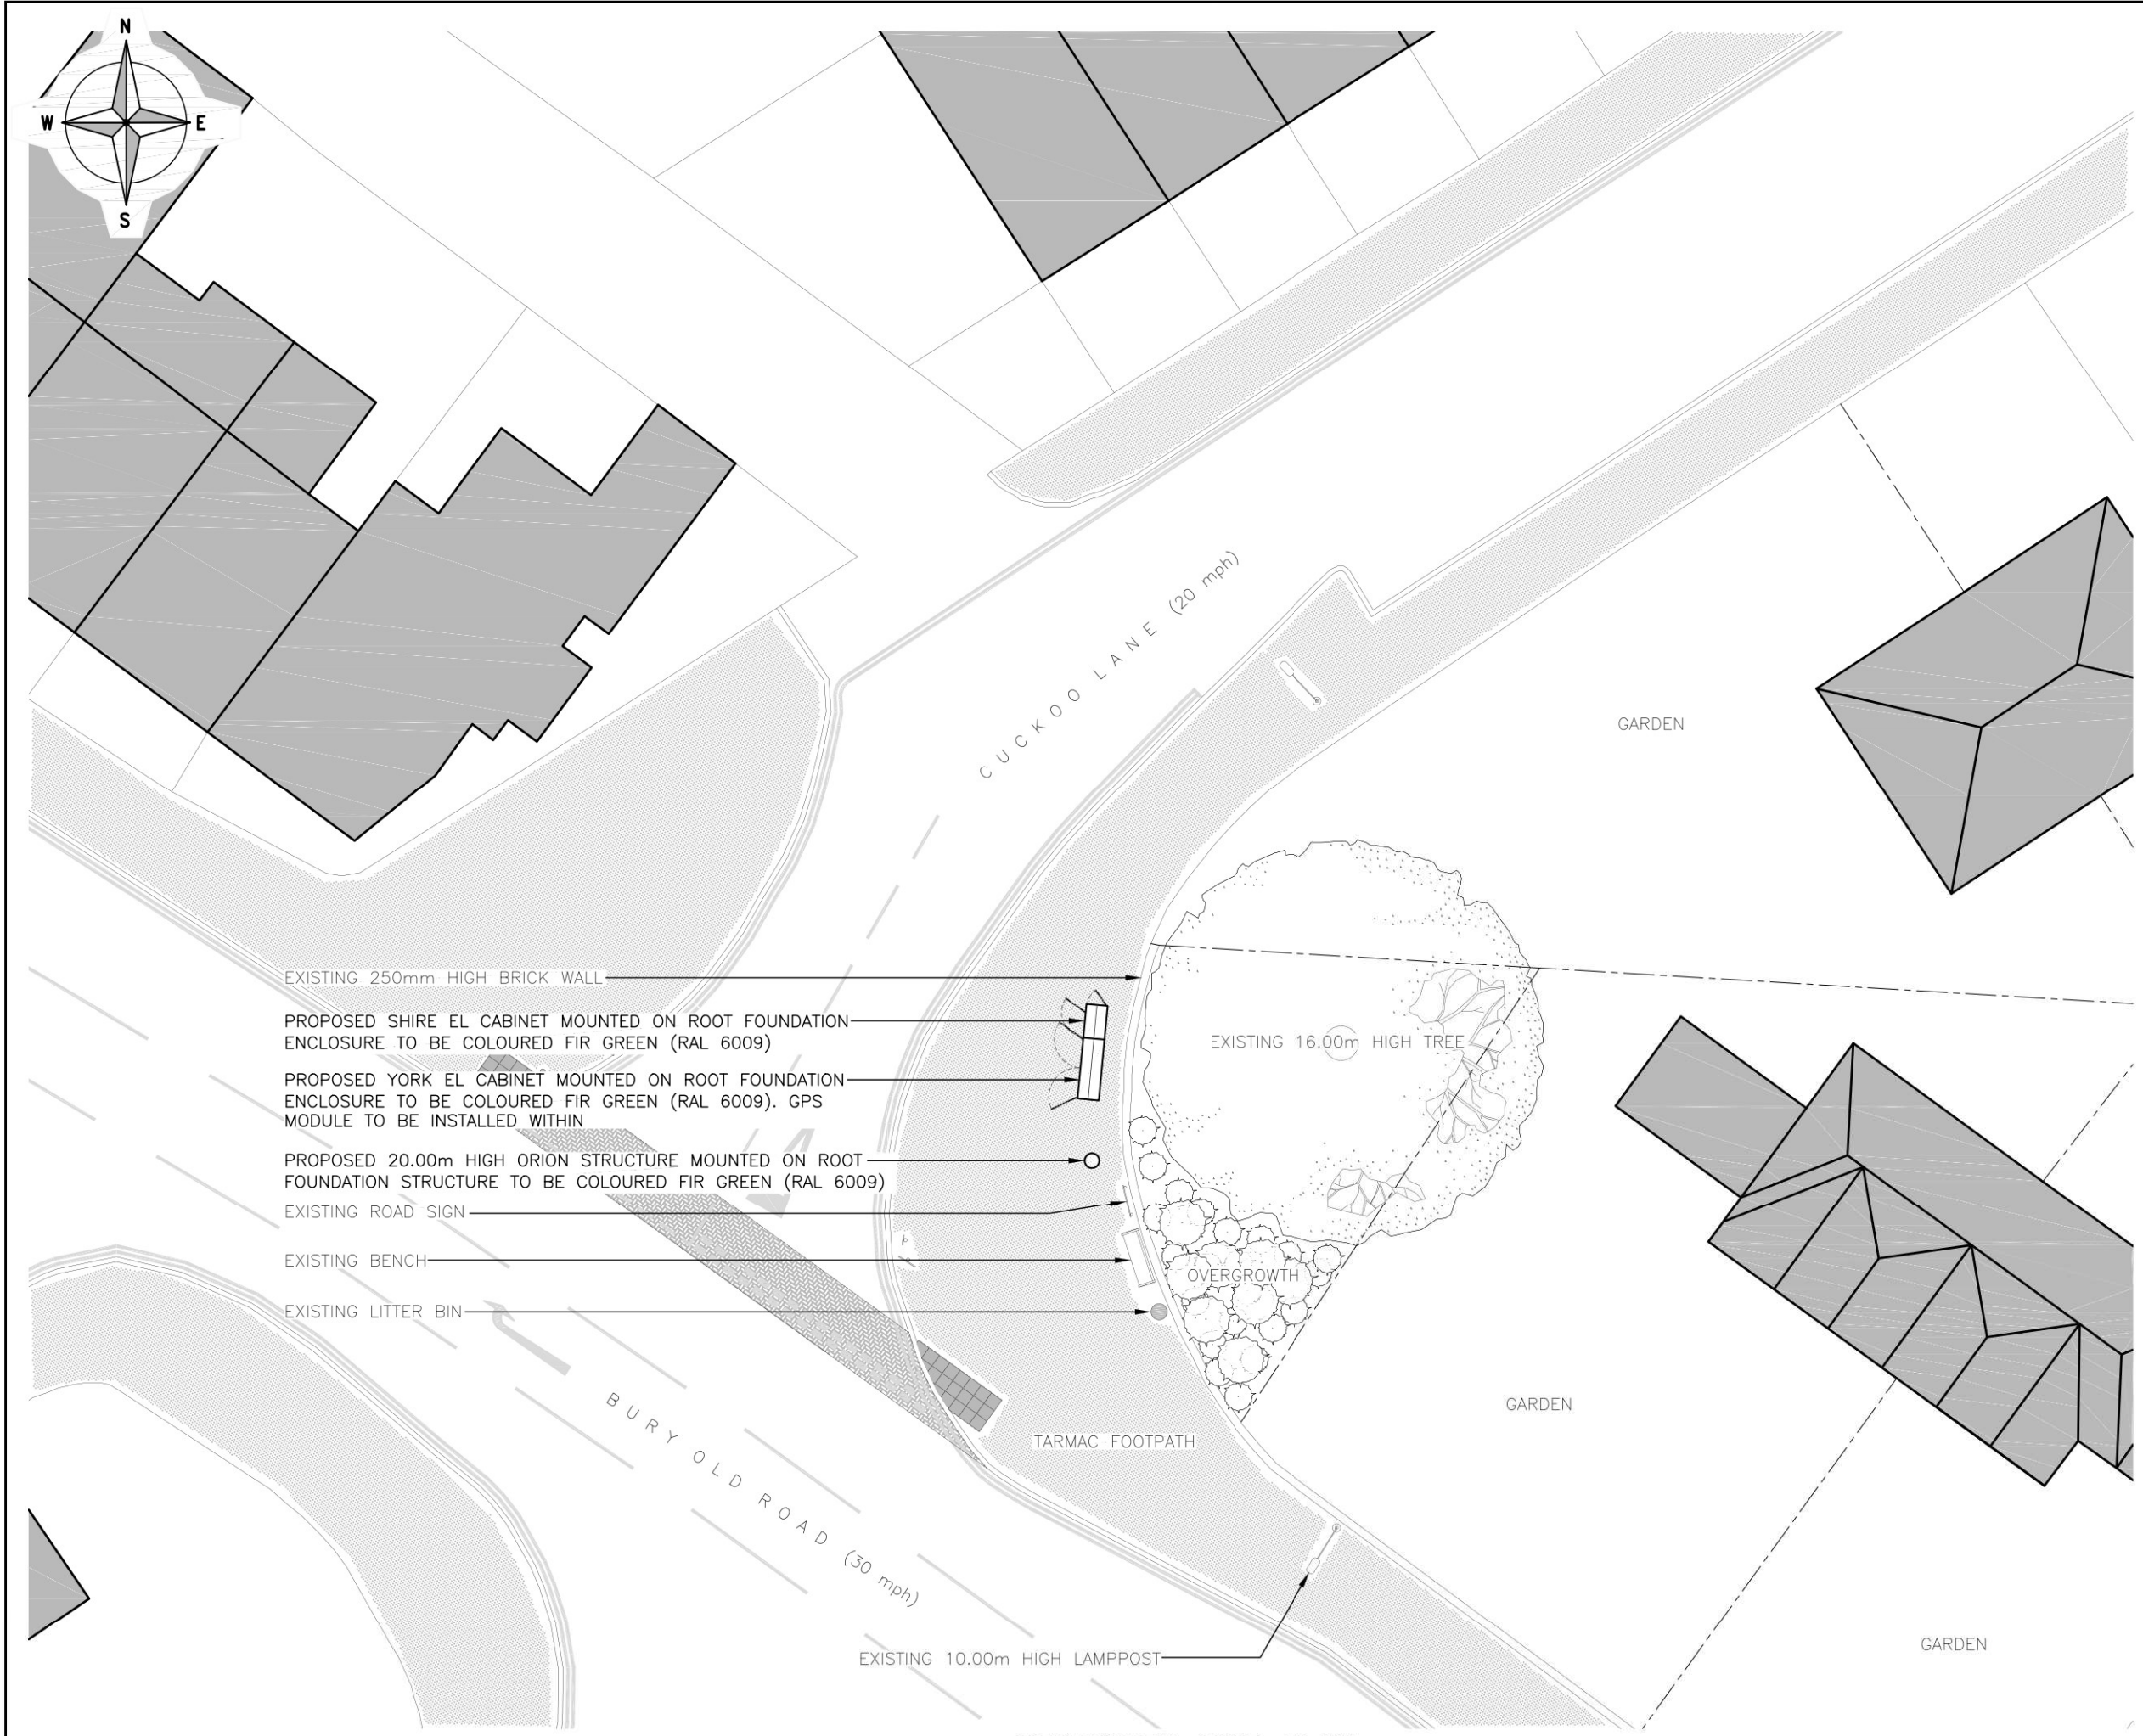

The drawings comply with TEF Standard ICNIRP guidelines.
Designed in accordance with CORNERSTONE document: SDN0013 v2.0

PROPOSED SITE PLAN
(1:200)

ALL DIMENSIONS ARE IN mm UNLESS NOTED OTHERWISE

N.G.R

E: 381568 N: 404735

NOTES:

A	Issued for Approval	CS	DW	12.12.22
REV	MODIFICATION	BY	CH	DATE


Unit E, Madison Place, Northampton Road,
Manchester, M40 5AG
Tel: 0161 785 4500
Fax: 0161 785 4501
Web: www.clarke-telecom.com

BEACON 3

Cell Name			Opt.
CUCKOO LANE SW			E
Cell ID No			
CORNERSTONE	TEF	VF	
303200_00	089111	N/A	

Site Address / Contact Details			
JUNCTION OF CUCKOO LANE/BURY OLD ROAD BURY GREATER MANCHESTER M45 6WD			

Drawing Title: PROPOSED SITE PLAN			
Purpose of issue: PLANNING			Dwg Rev:
Drawing Number: 201			A
Surveyed By: DW		Original Sheet Size: A3	
Drawn: CS	Date: 12.12.22	Checked: DW	Date: 12.12.22
			Pack Issue: A

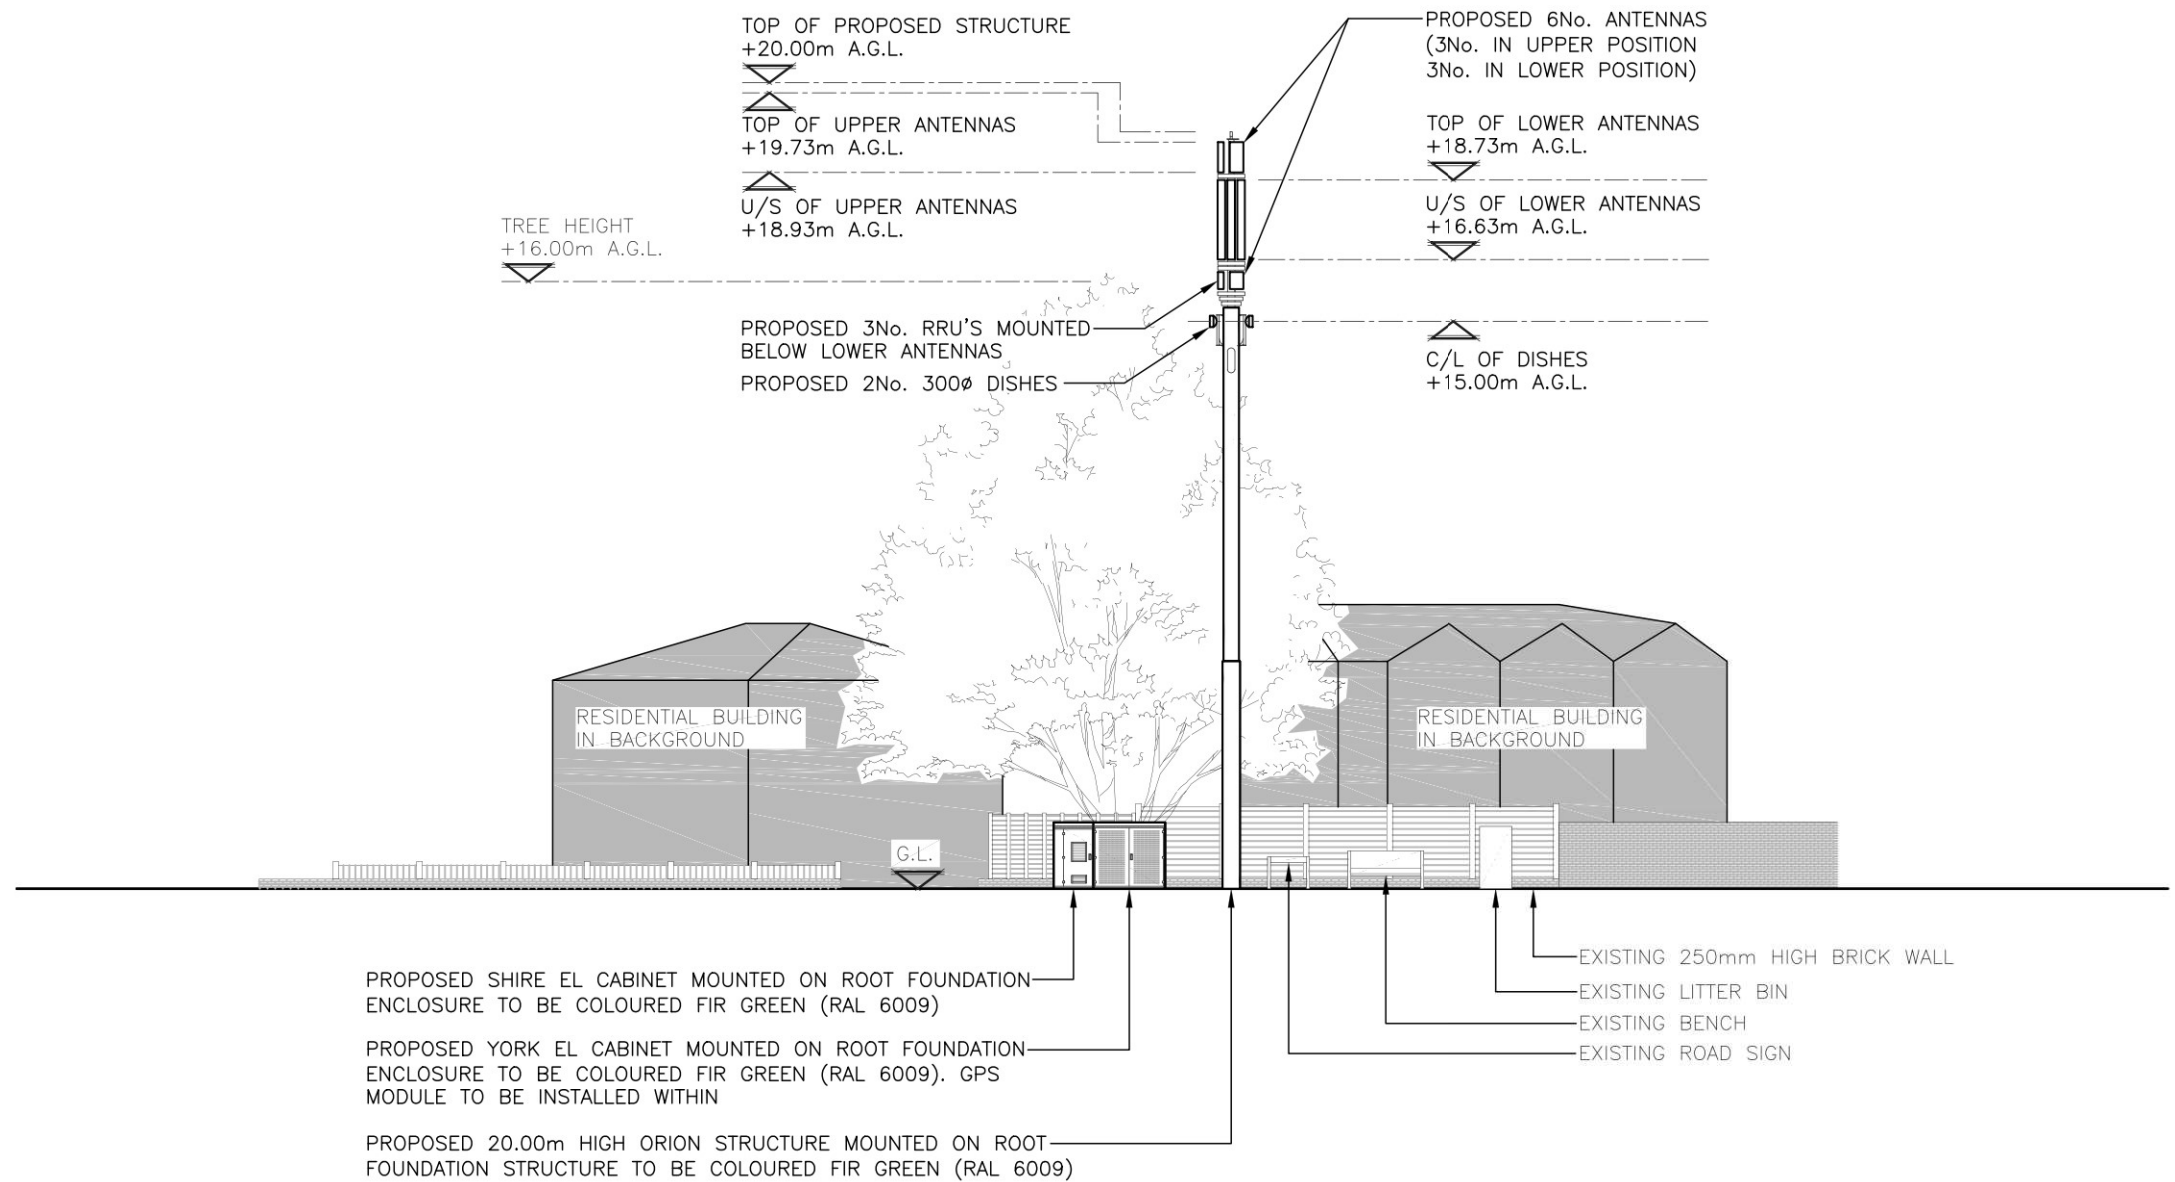

PROPOSED WEST ELEVATION
(1:200)

The drawings comply with TEF Standard ICNIRP guidelines.
Designed in accordance with CORNERSTONE document: SDN0013 v2.0

ALL DIMENSIONS ARE IN mm UNLESS NOTED OTHERWISE

N.G.R | E: 381568 N: 404735

NOTES:

A	Issued for Approval	CS	DW	12.12.22
REV	MODIFICATION	BY	CH	DATE



Unit E, Madison Place, Northampton Road,
Manchester, M40 5AG
Tel: 0161 785 4500
Fax: 0161 785 4501
Web: www.clarke-telecom.com



BEACON 3

Cell Name	Opt.
CUCKOO LANE SW	E

Cell ID No		
CORNERSTONE	TEF	VF
303200_00	089111	N/A

Site Address / Contact Details		
JUNCTION OF CUCKOO LANE/BURY OLD ROAD BURY GREATER MANCHESTER M45 6WD		

Drawing Title: PROPOSED SITE ELEVATION				
Purpose of issue: PLANNING				Dwg Rev:
Drawing Number: 301				A
Surveyed By: DW		Original Sheet Size: A3		Pack Issue:
Drawn: CS	Date: 12.12.22	Checked: DW	Date: 12.12.22	A