


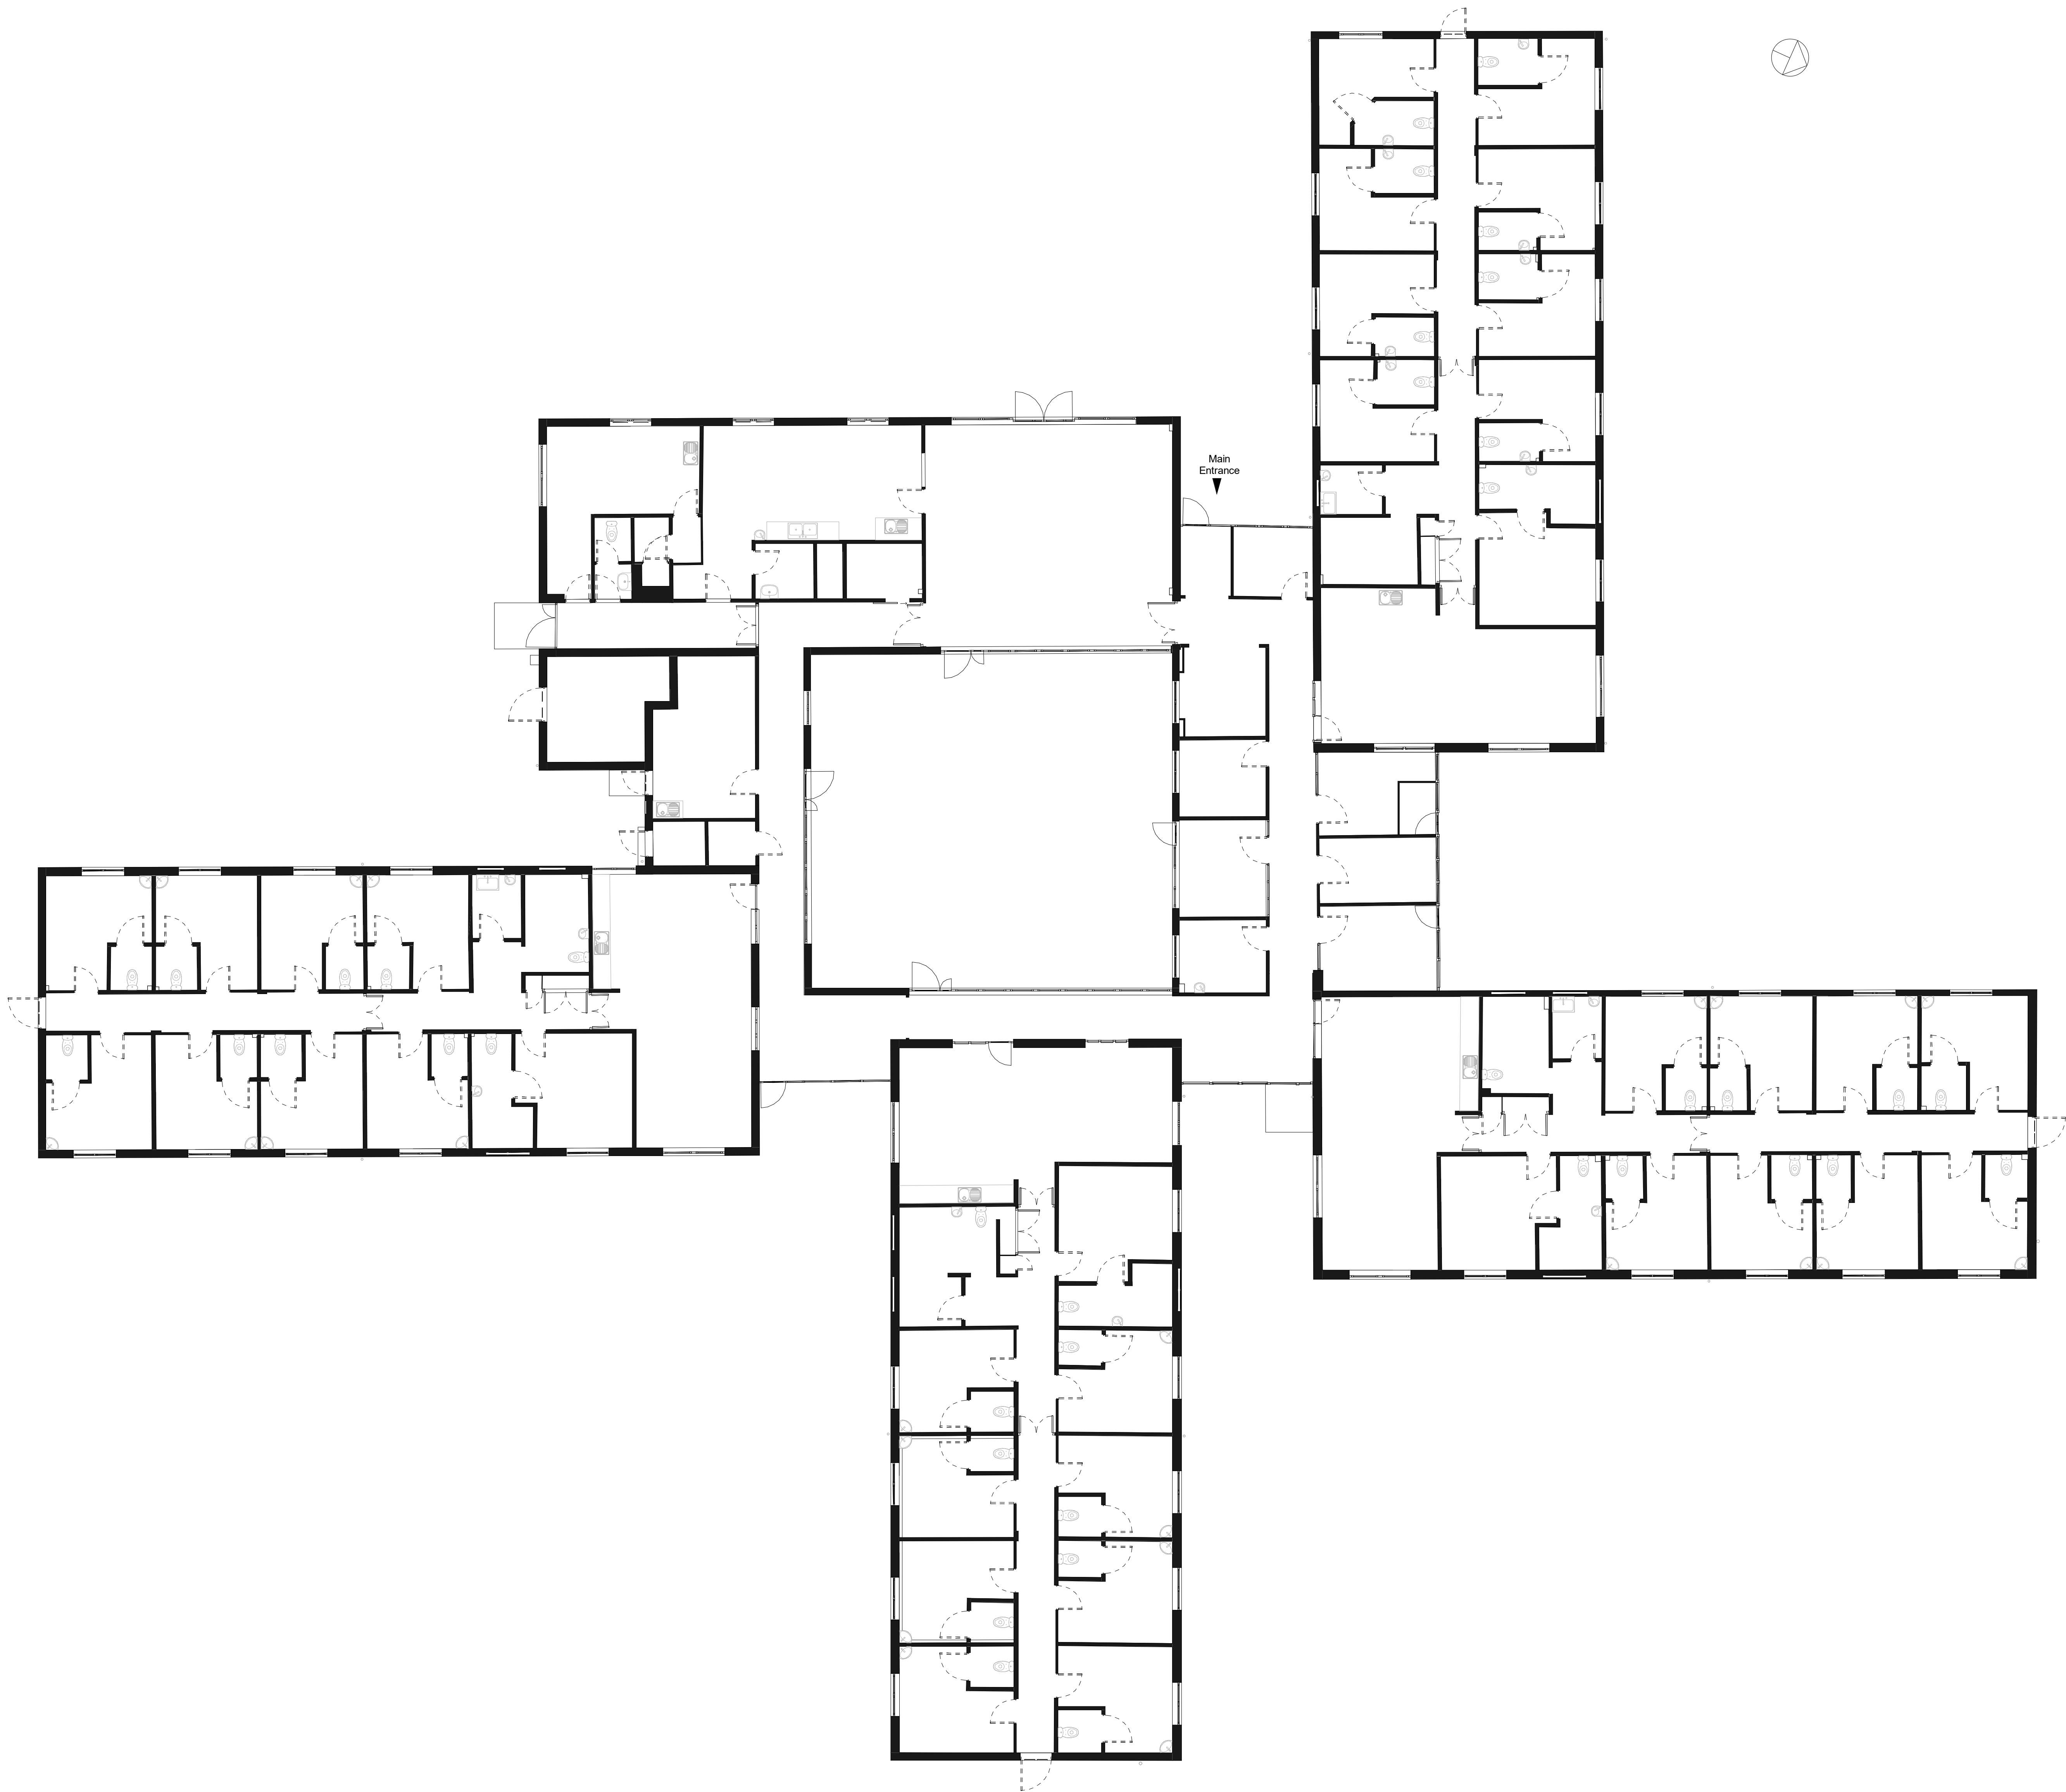

Notes

B	Planning	16.12.22	CS	JW
A	Stage 3 Package	02.12.22	CS	JW
Rev	Description	Date	Dr	App by
CS		11/07/22		JW

AHR AHR Architects Ltd
5th Floor
55 Princess Street
Manchester
M2 4EW
United Kingdom

T +44(0)161 6287800
E manchester@ahr.co.uk
www.ahr.co.uk

client name	Bury Council
project	Spring Lane PRU
drawing	Ground Floor - Existing Floor Plan
computer file C:\Users\manchester\Documents\2022\00385\00-Spring Lane Stage 3 2022_00385_000.dwg	plot date
project number 2022.00385.000	scale 1 : 100 @A0
drawing number SH-20-P-005	rev B issue status Planning

This drawing is to be read in conjunction with all related drawings. All dimensions must be checked and verified on site before commencing any work or producing shop drawings. The original should be retained immediately if any discrepancy. This drawing is copyright and remains the property of AHR.

SCALE 1 : 100
0 2 4 6