


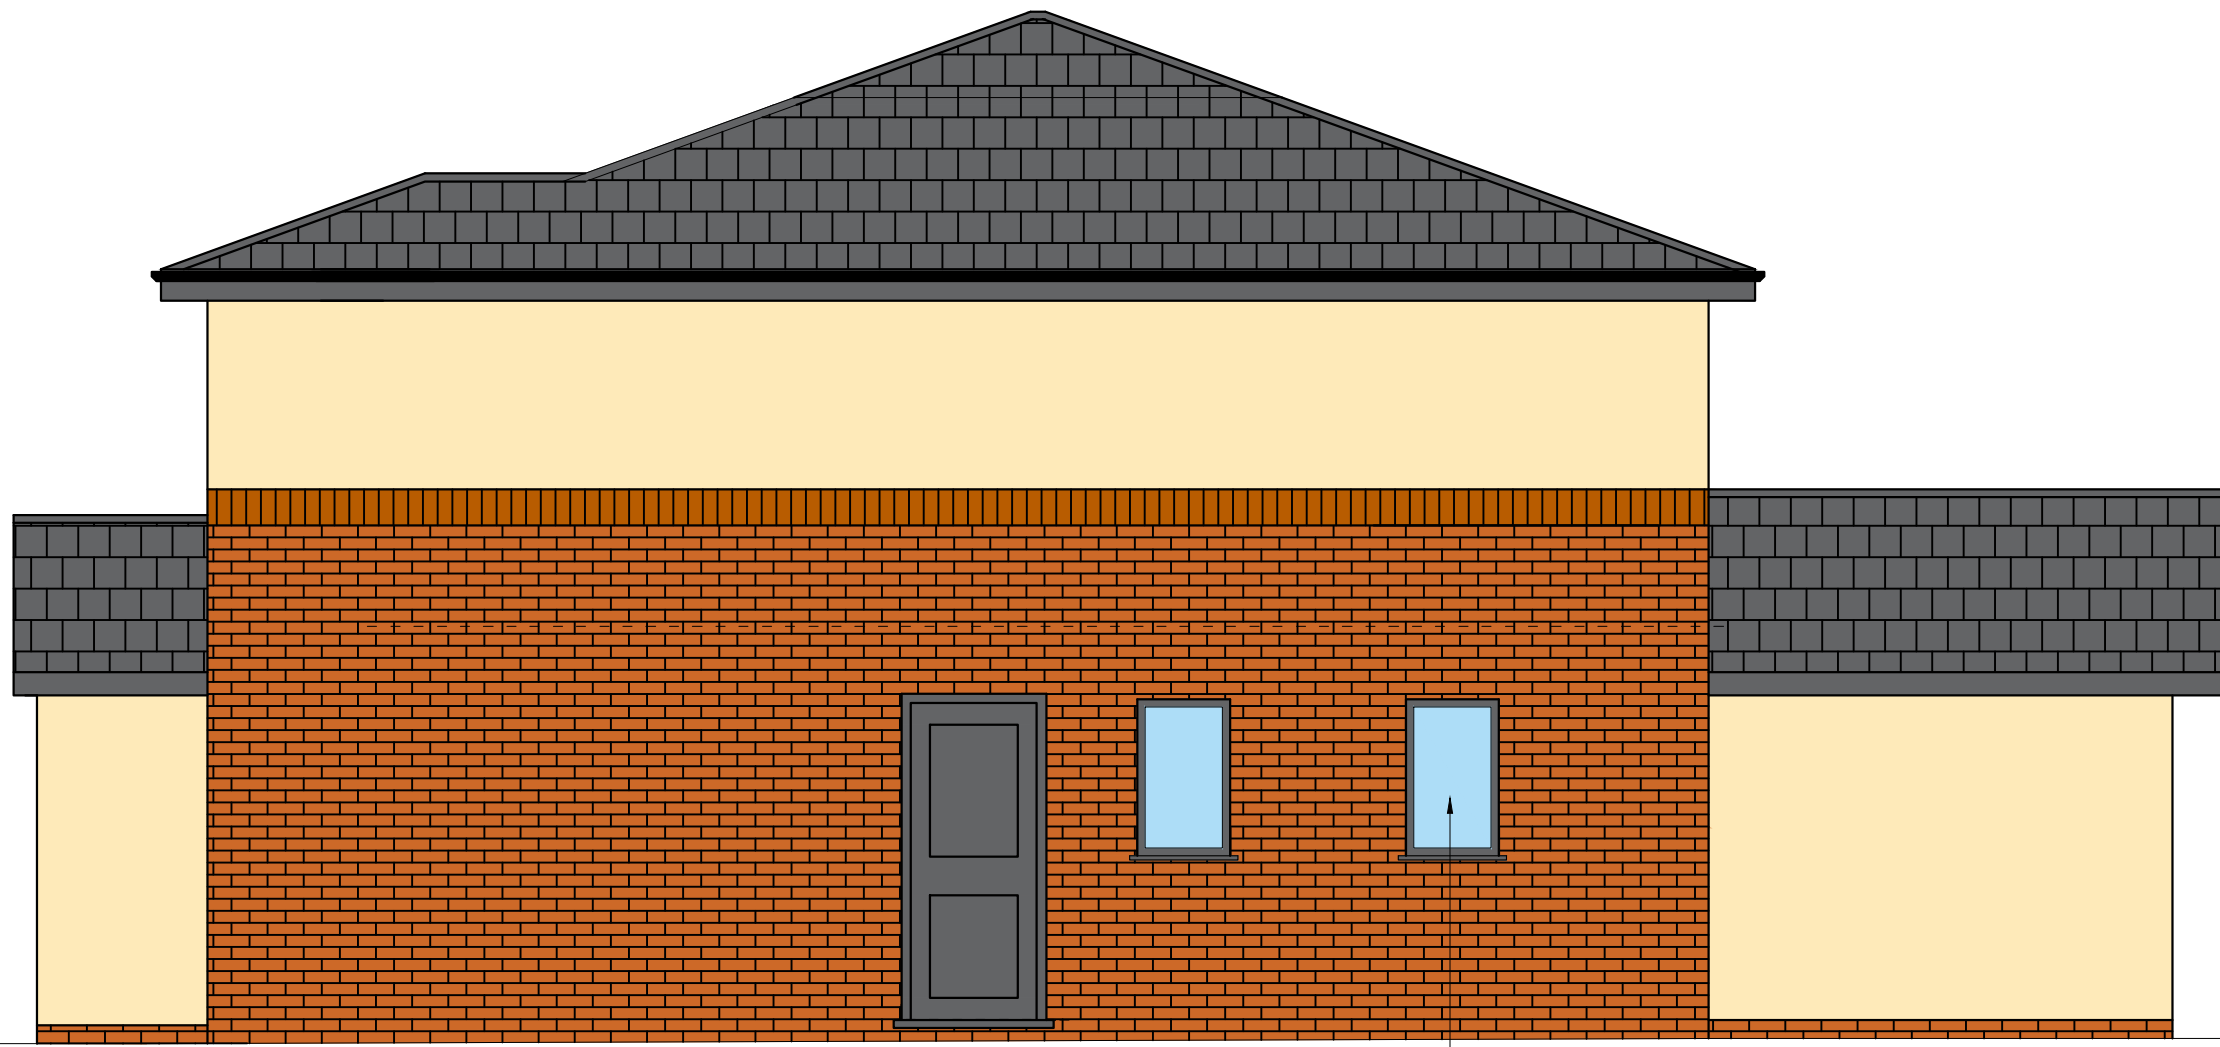


Proposed Front Elevation @ 1:50




Proposed Rear Elevation @ 1:50




Proposed Side Elevation @ 1:50

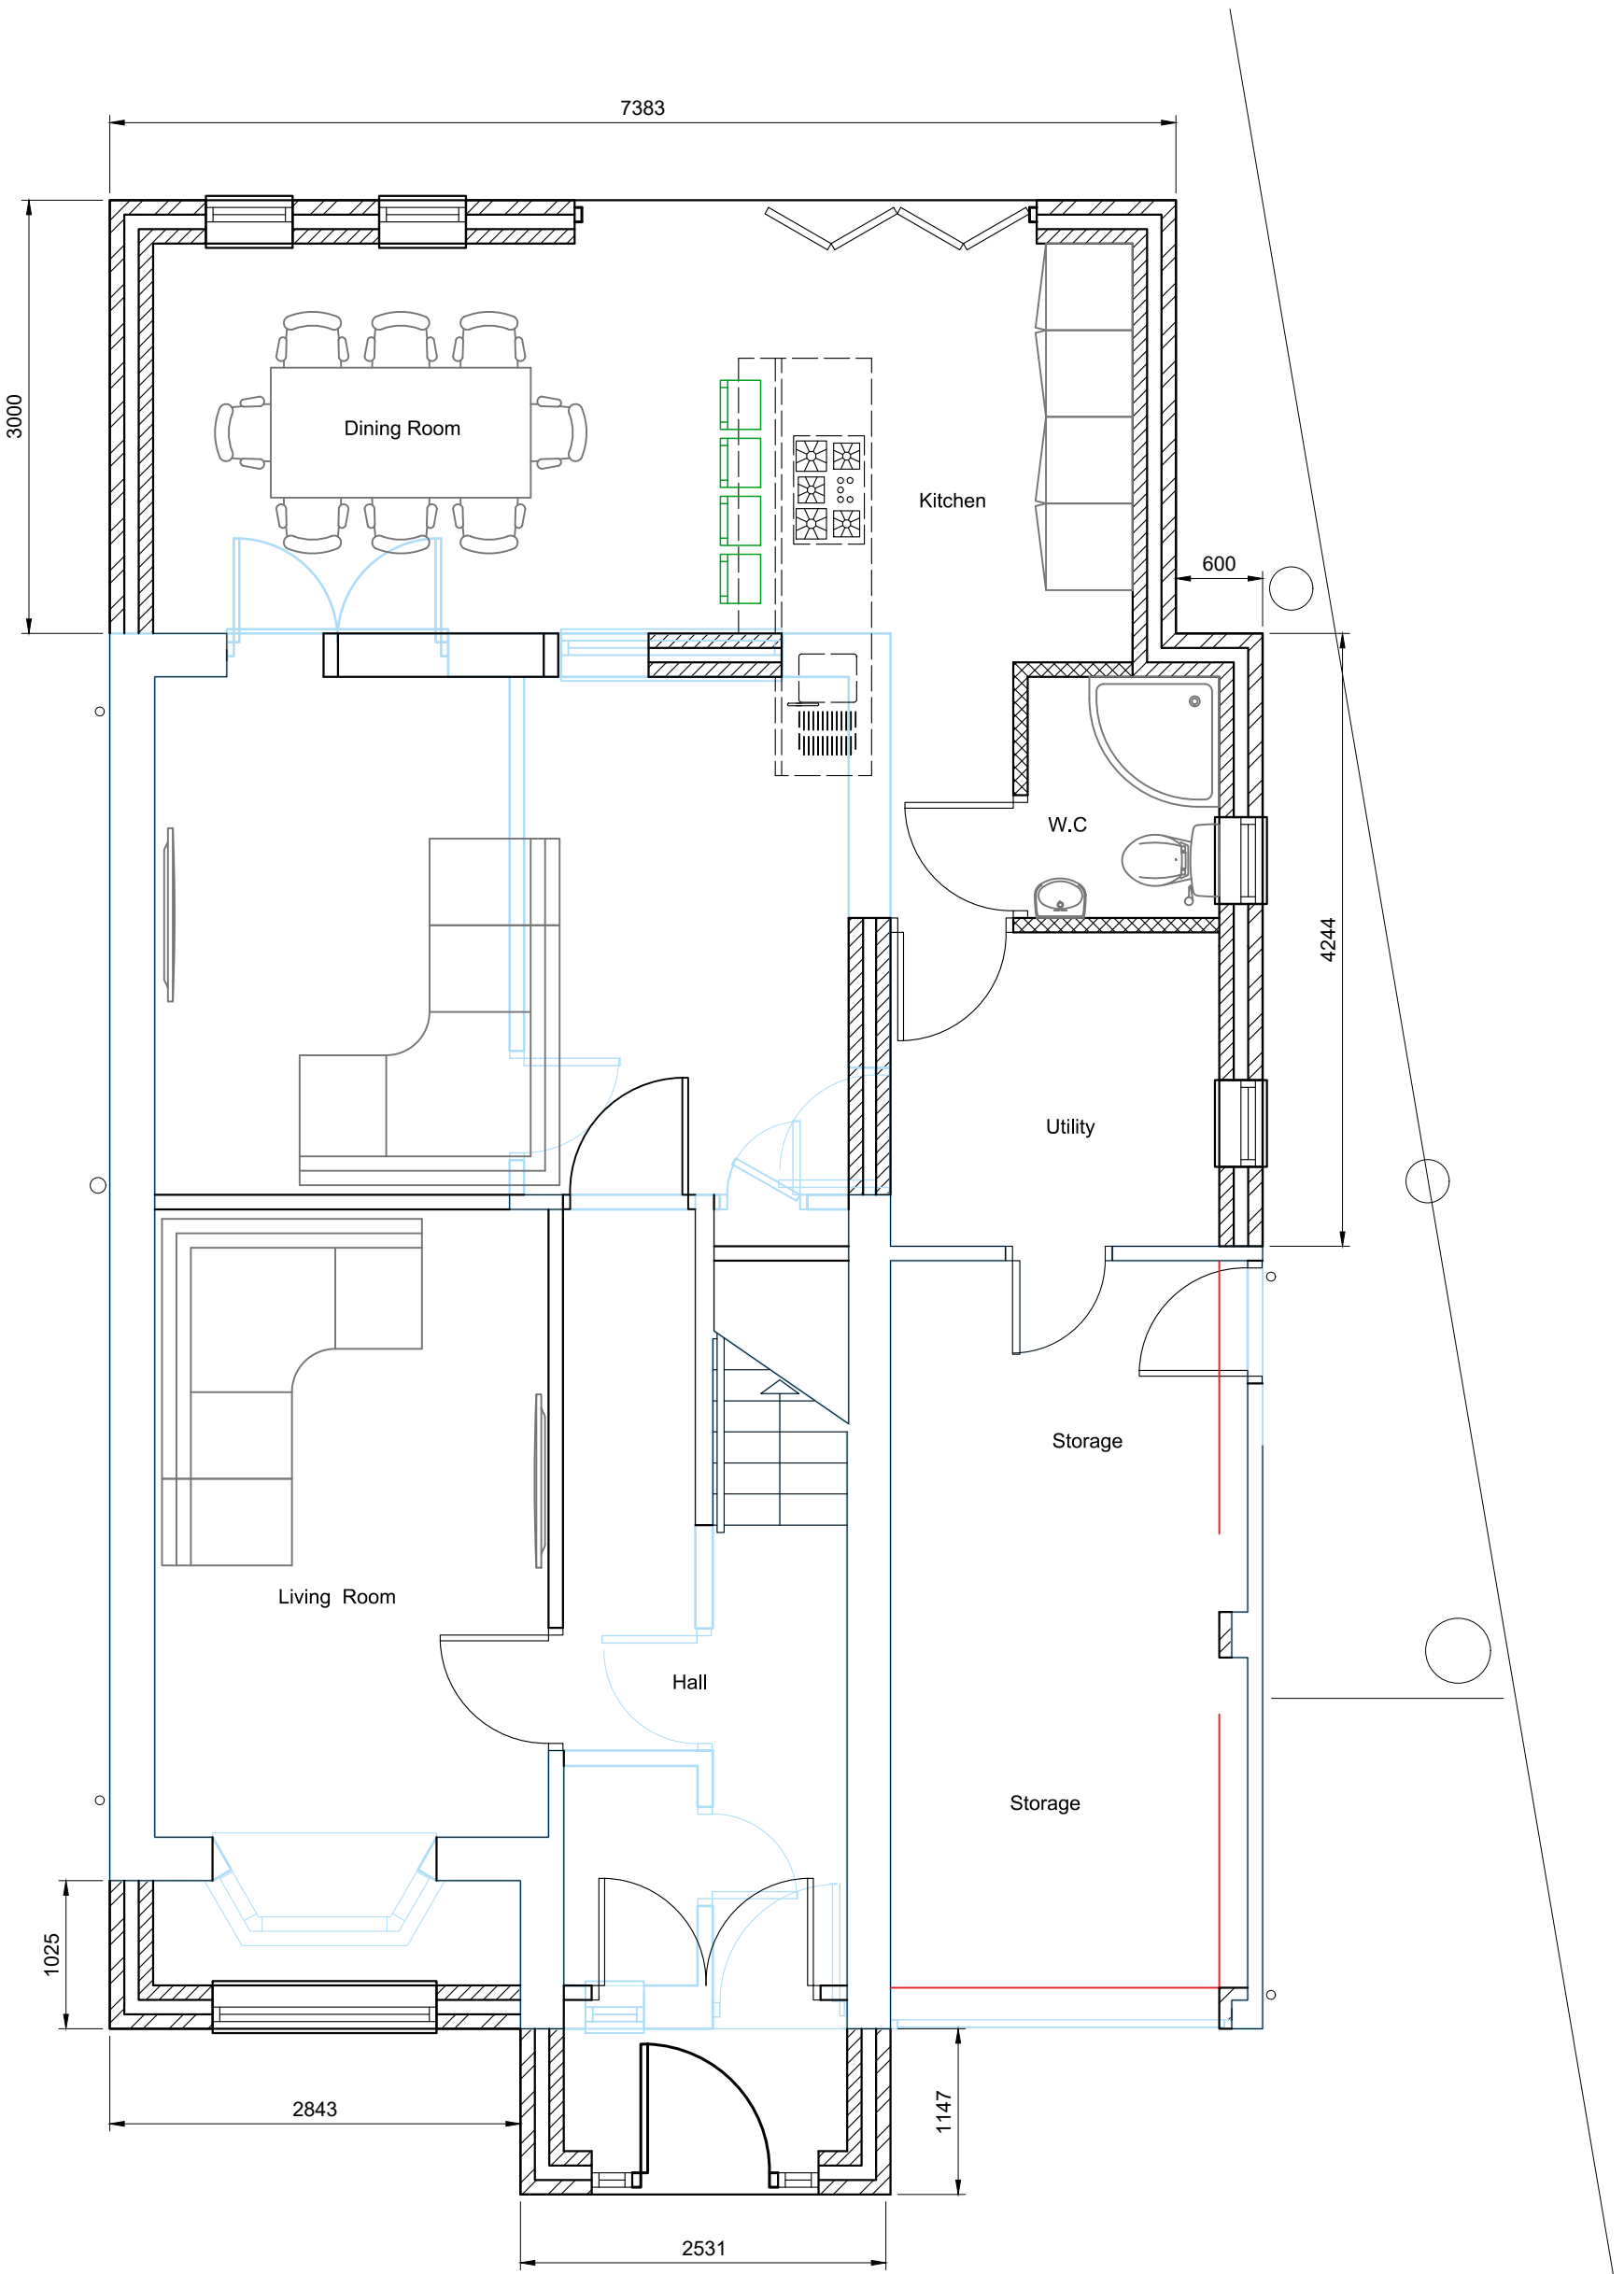

Proposed Ground Floor Plan @ 1:50

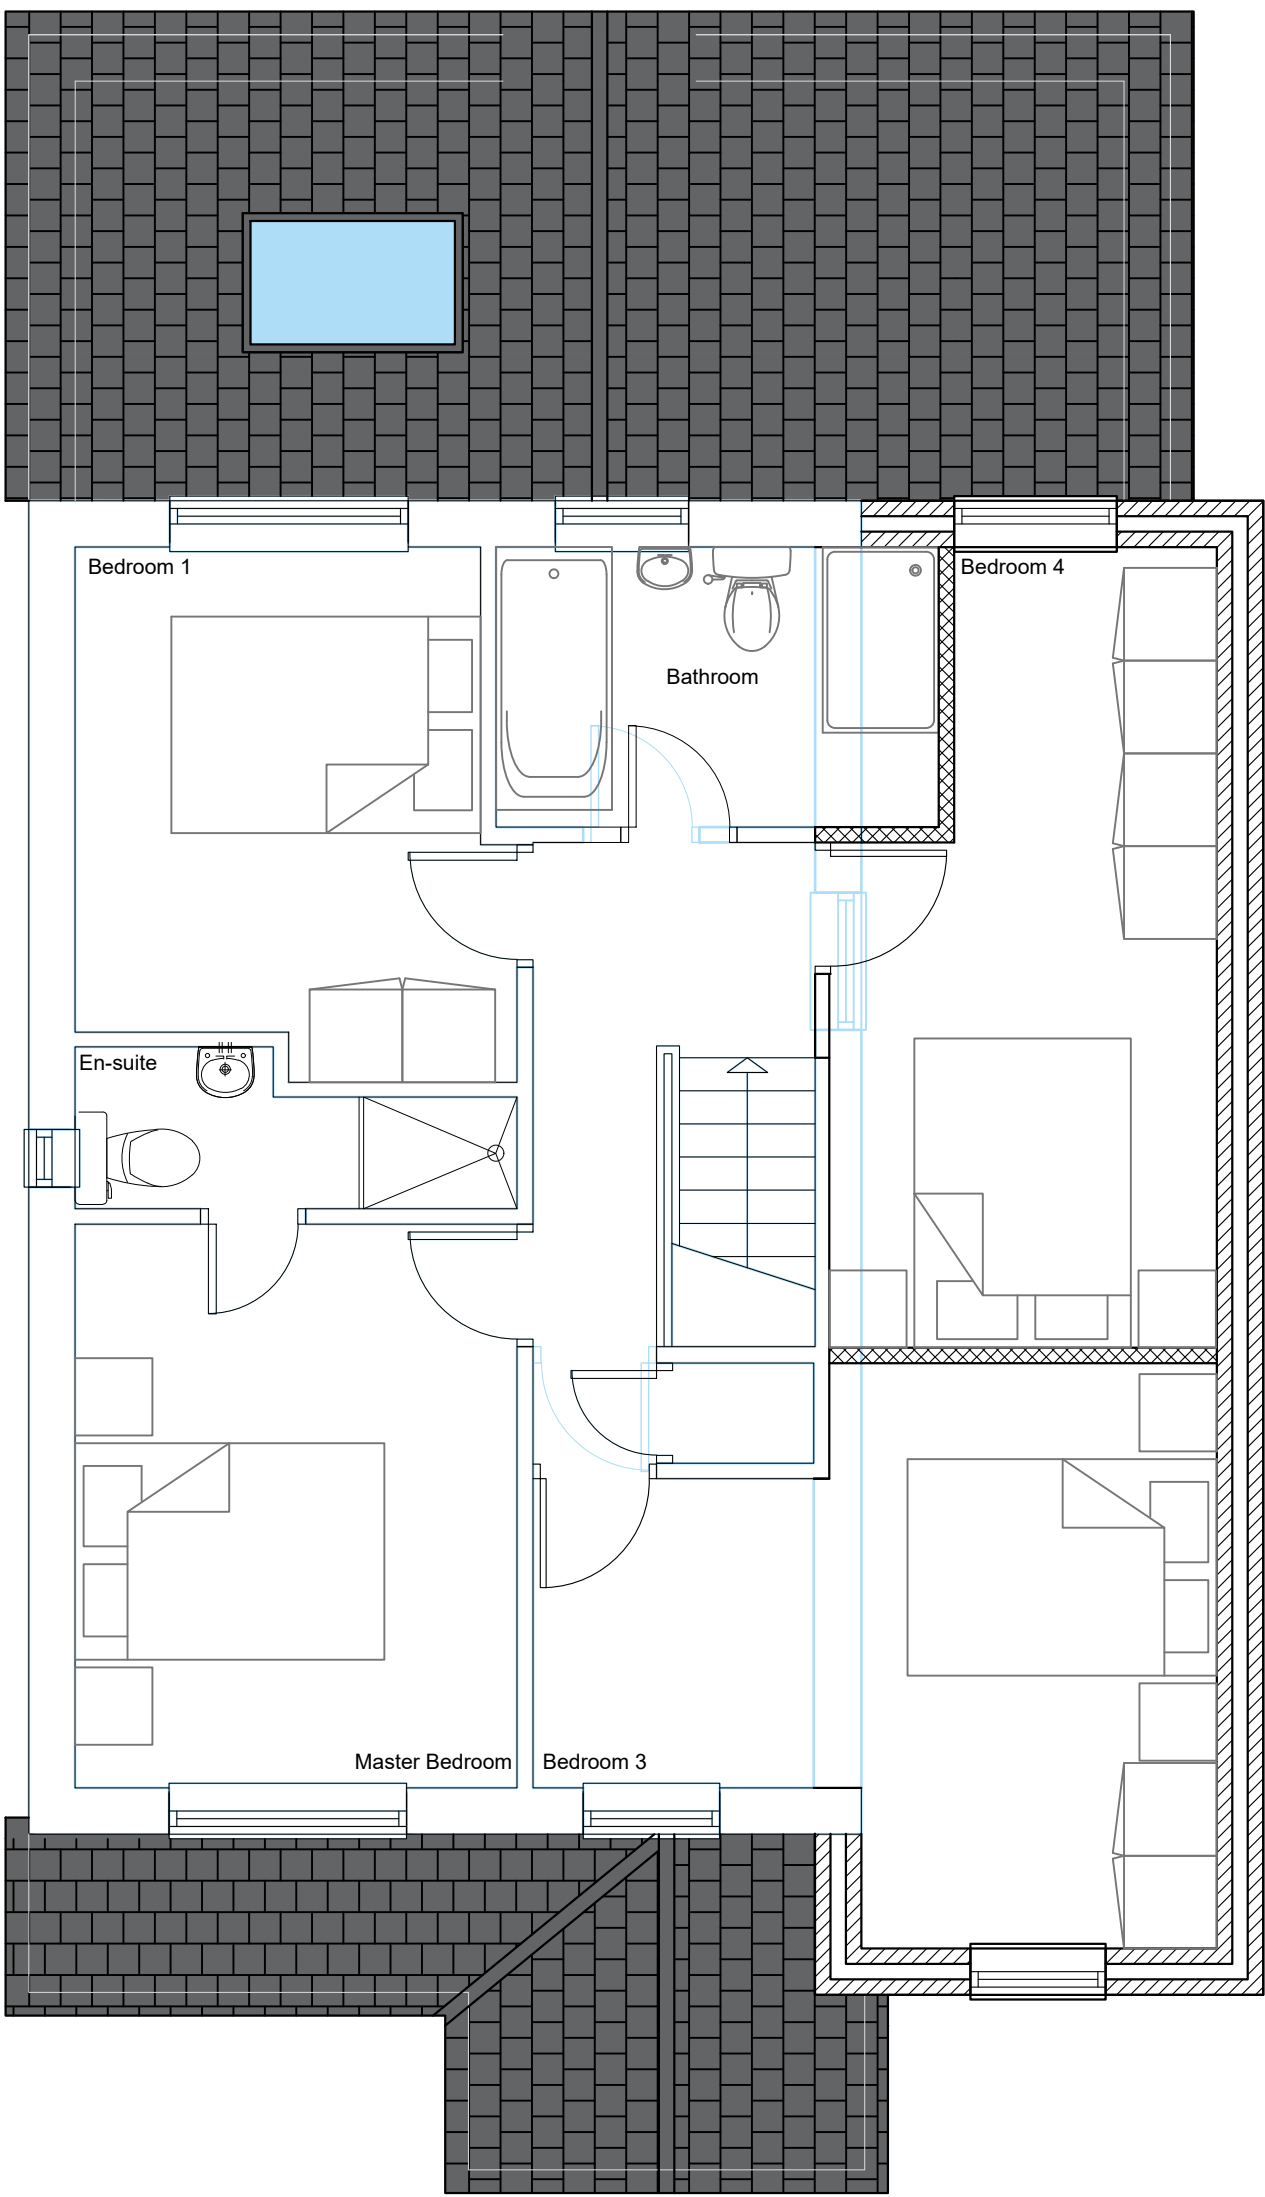

Proposed First Floor Plan @ 1:50

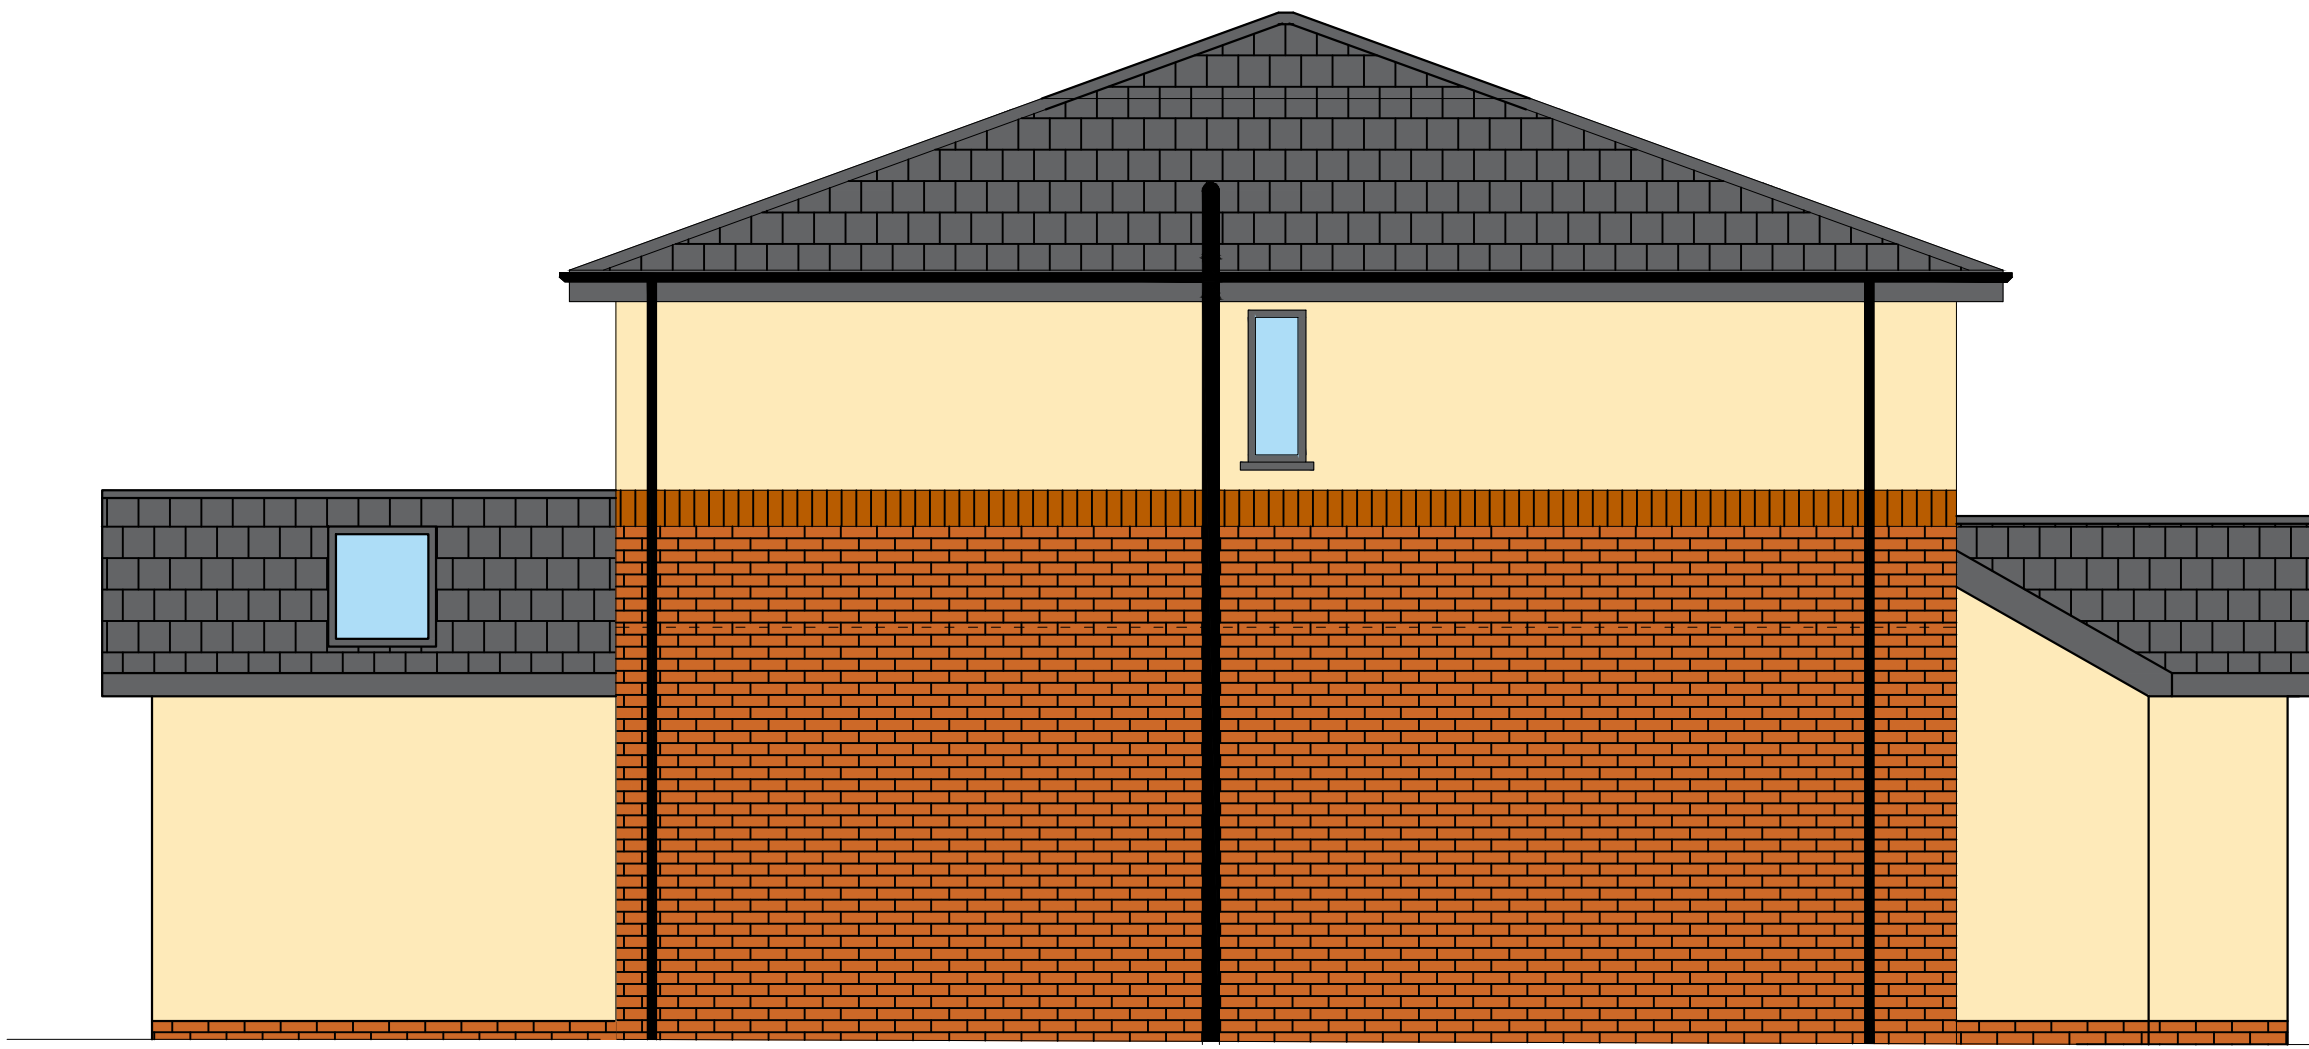

Proposed Side Elevation @ 1:50

S1	ISSUED FOR TENDER		AG		
No.	Revision		Drwn.	Date	Chkd.
Client					
Contract					
7 MARLBOROUGH CLOSE RAMSBOTTOM					
Title					
PROPOSED PLANS & ELEVATIONS					
Drawn by AG		Scale A1@1:50		Checked by	
				Date 22.10.17	
HOME DESIGN • BUILD					
Preliminary ☐		Tender ☐		Construction ☒	
As Built ☐					
Drawing Number			Revision		
P.02			S1		