



— Site Boundary

N.B See existing roof plan  
for details

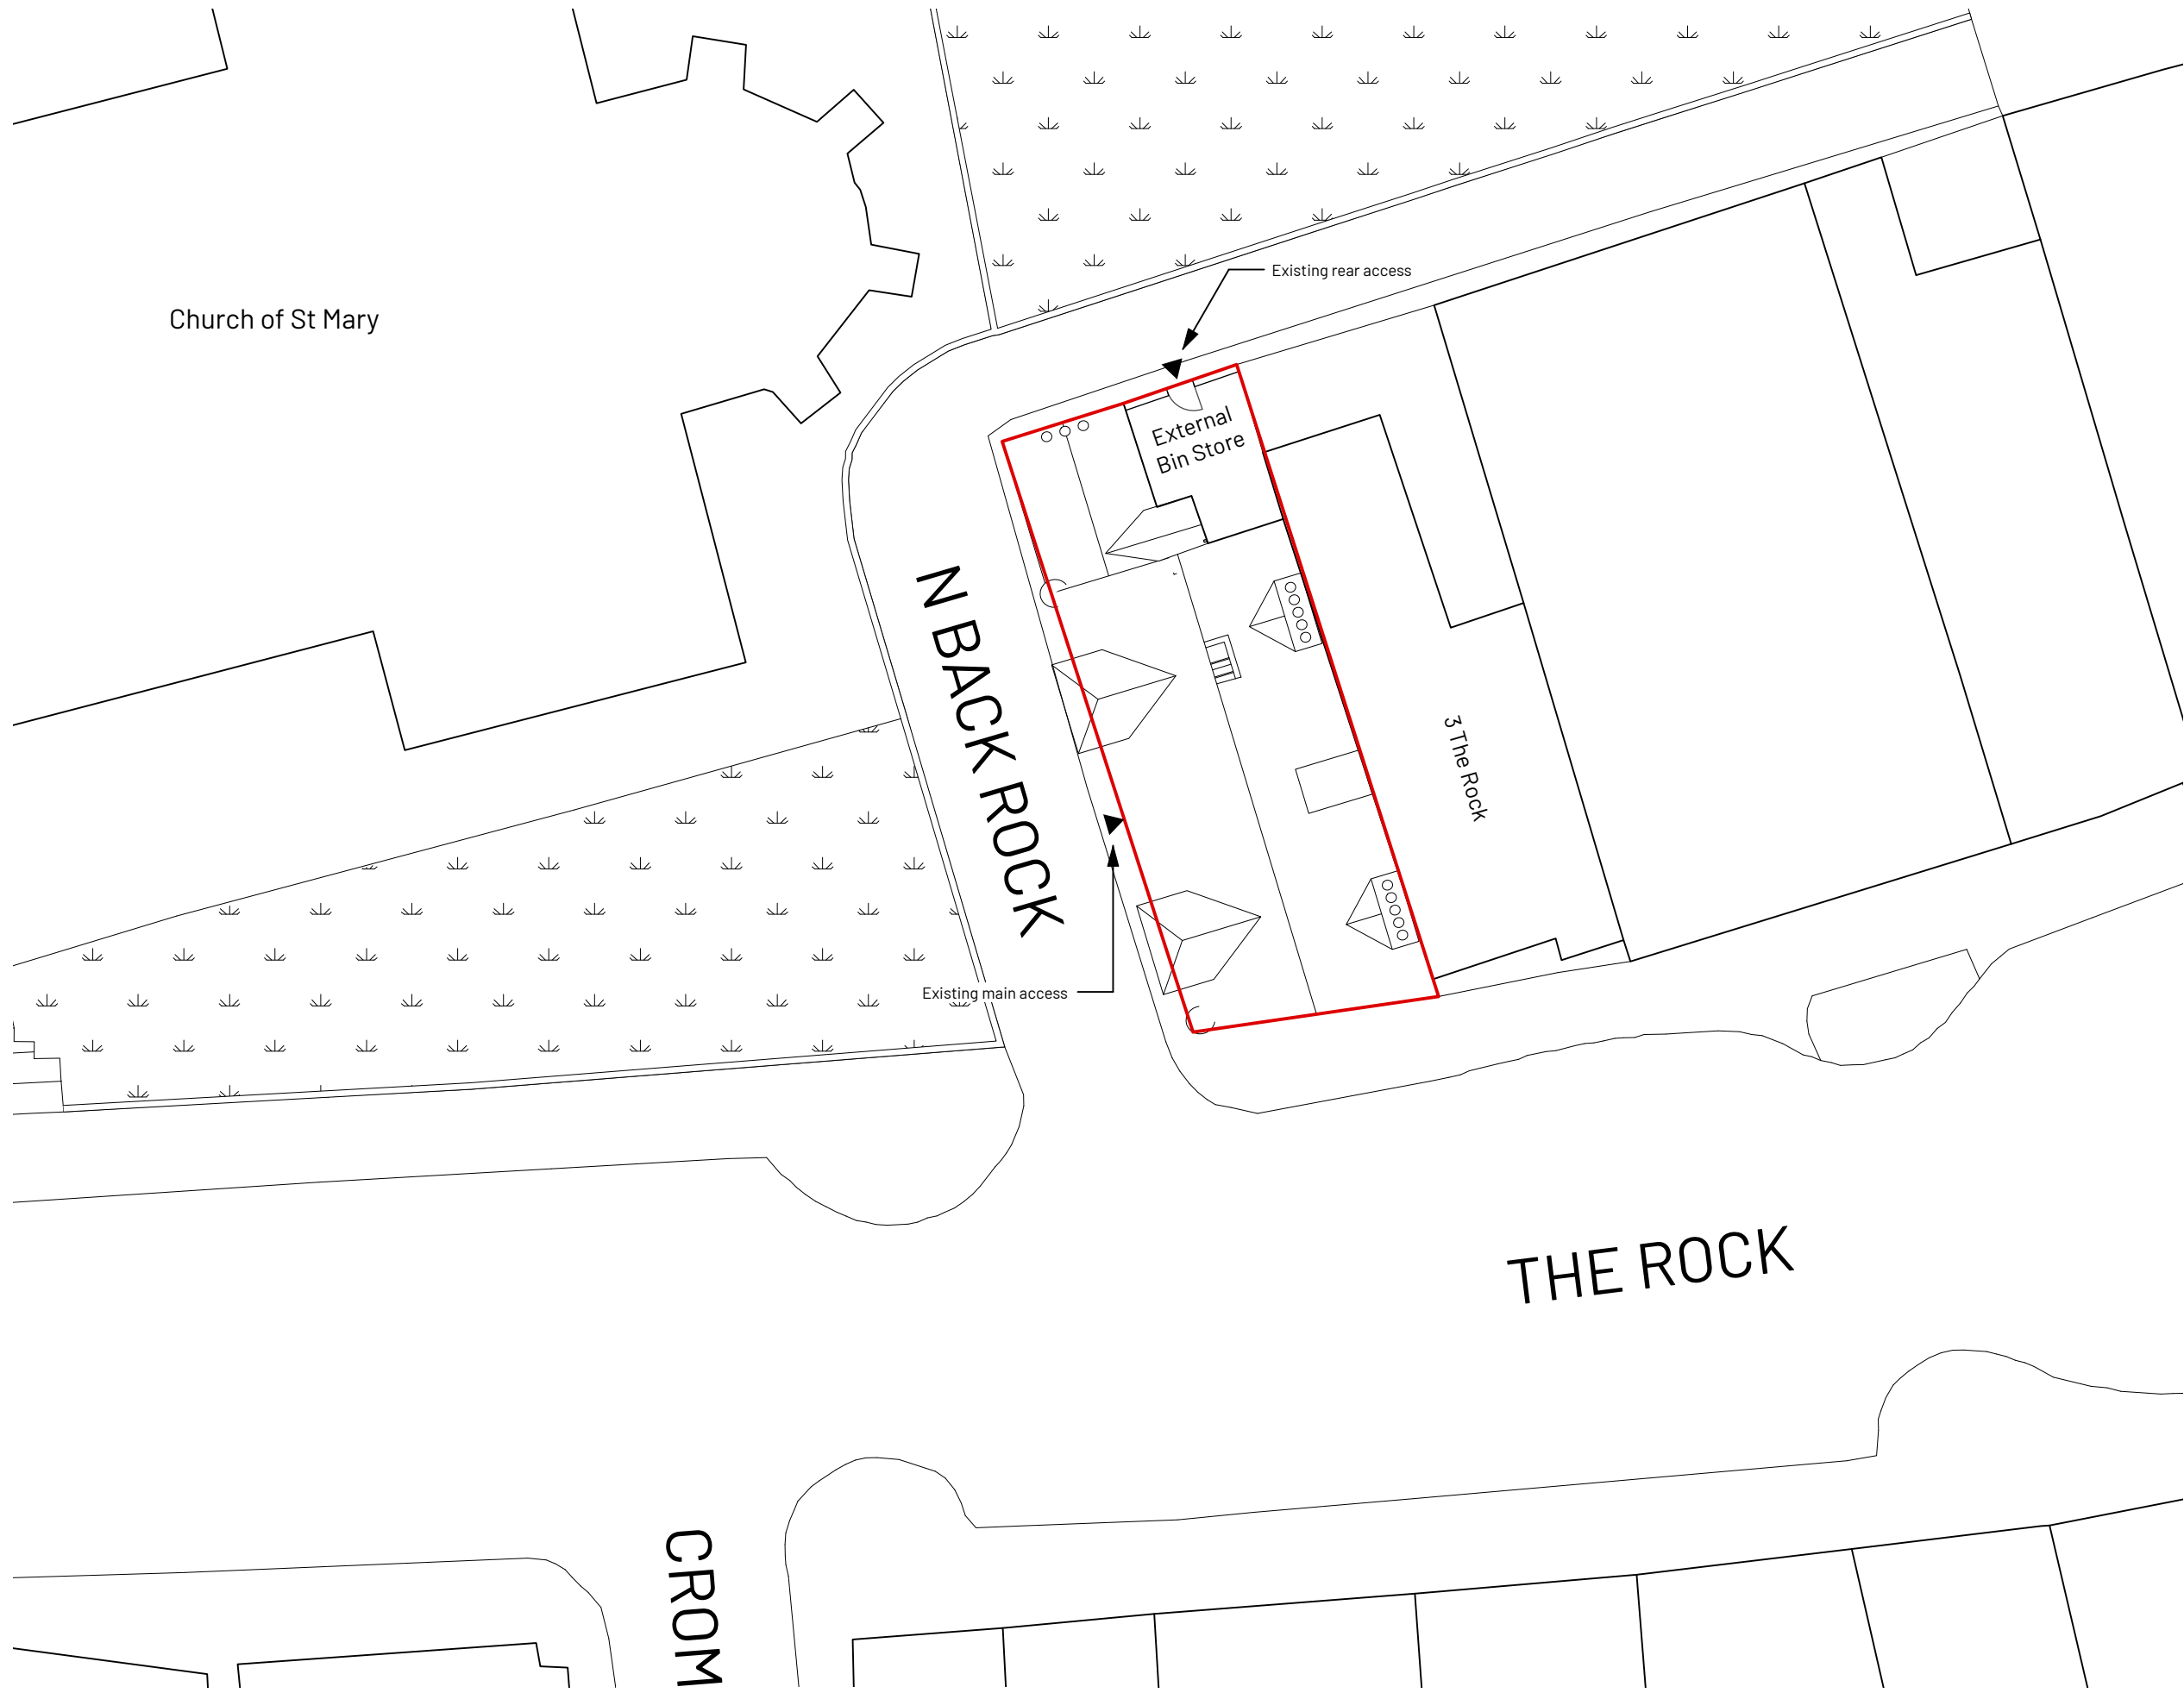

1 Existing Site Plan  
Scale: 1:200

 

A  
28/05/2025 Additional detail included RG

| REV | NOTE | DRN | CHK |
|-----|------|-----|-----|
|     |      |     |     |

Union Club Apartments Bury

### Site Plan

PROJECT REF. 2065  
DRWG NO. E(010)  
REVISION A  
SCALE 1:200 @ A3  
DATE 1st Jan 25  
DRAWN RG

SK sketch E existing P proposed T tender C construction FI final issue

+44 161 236 0051  
ARCHITECT@ATELIERMB.CO.UK

**ATELIER.MB**