



— Site Boundary

N.B
See proposed roof plan for details.
No new proposed site access locations. Existing site access to remain.

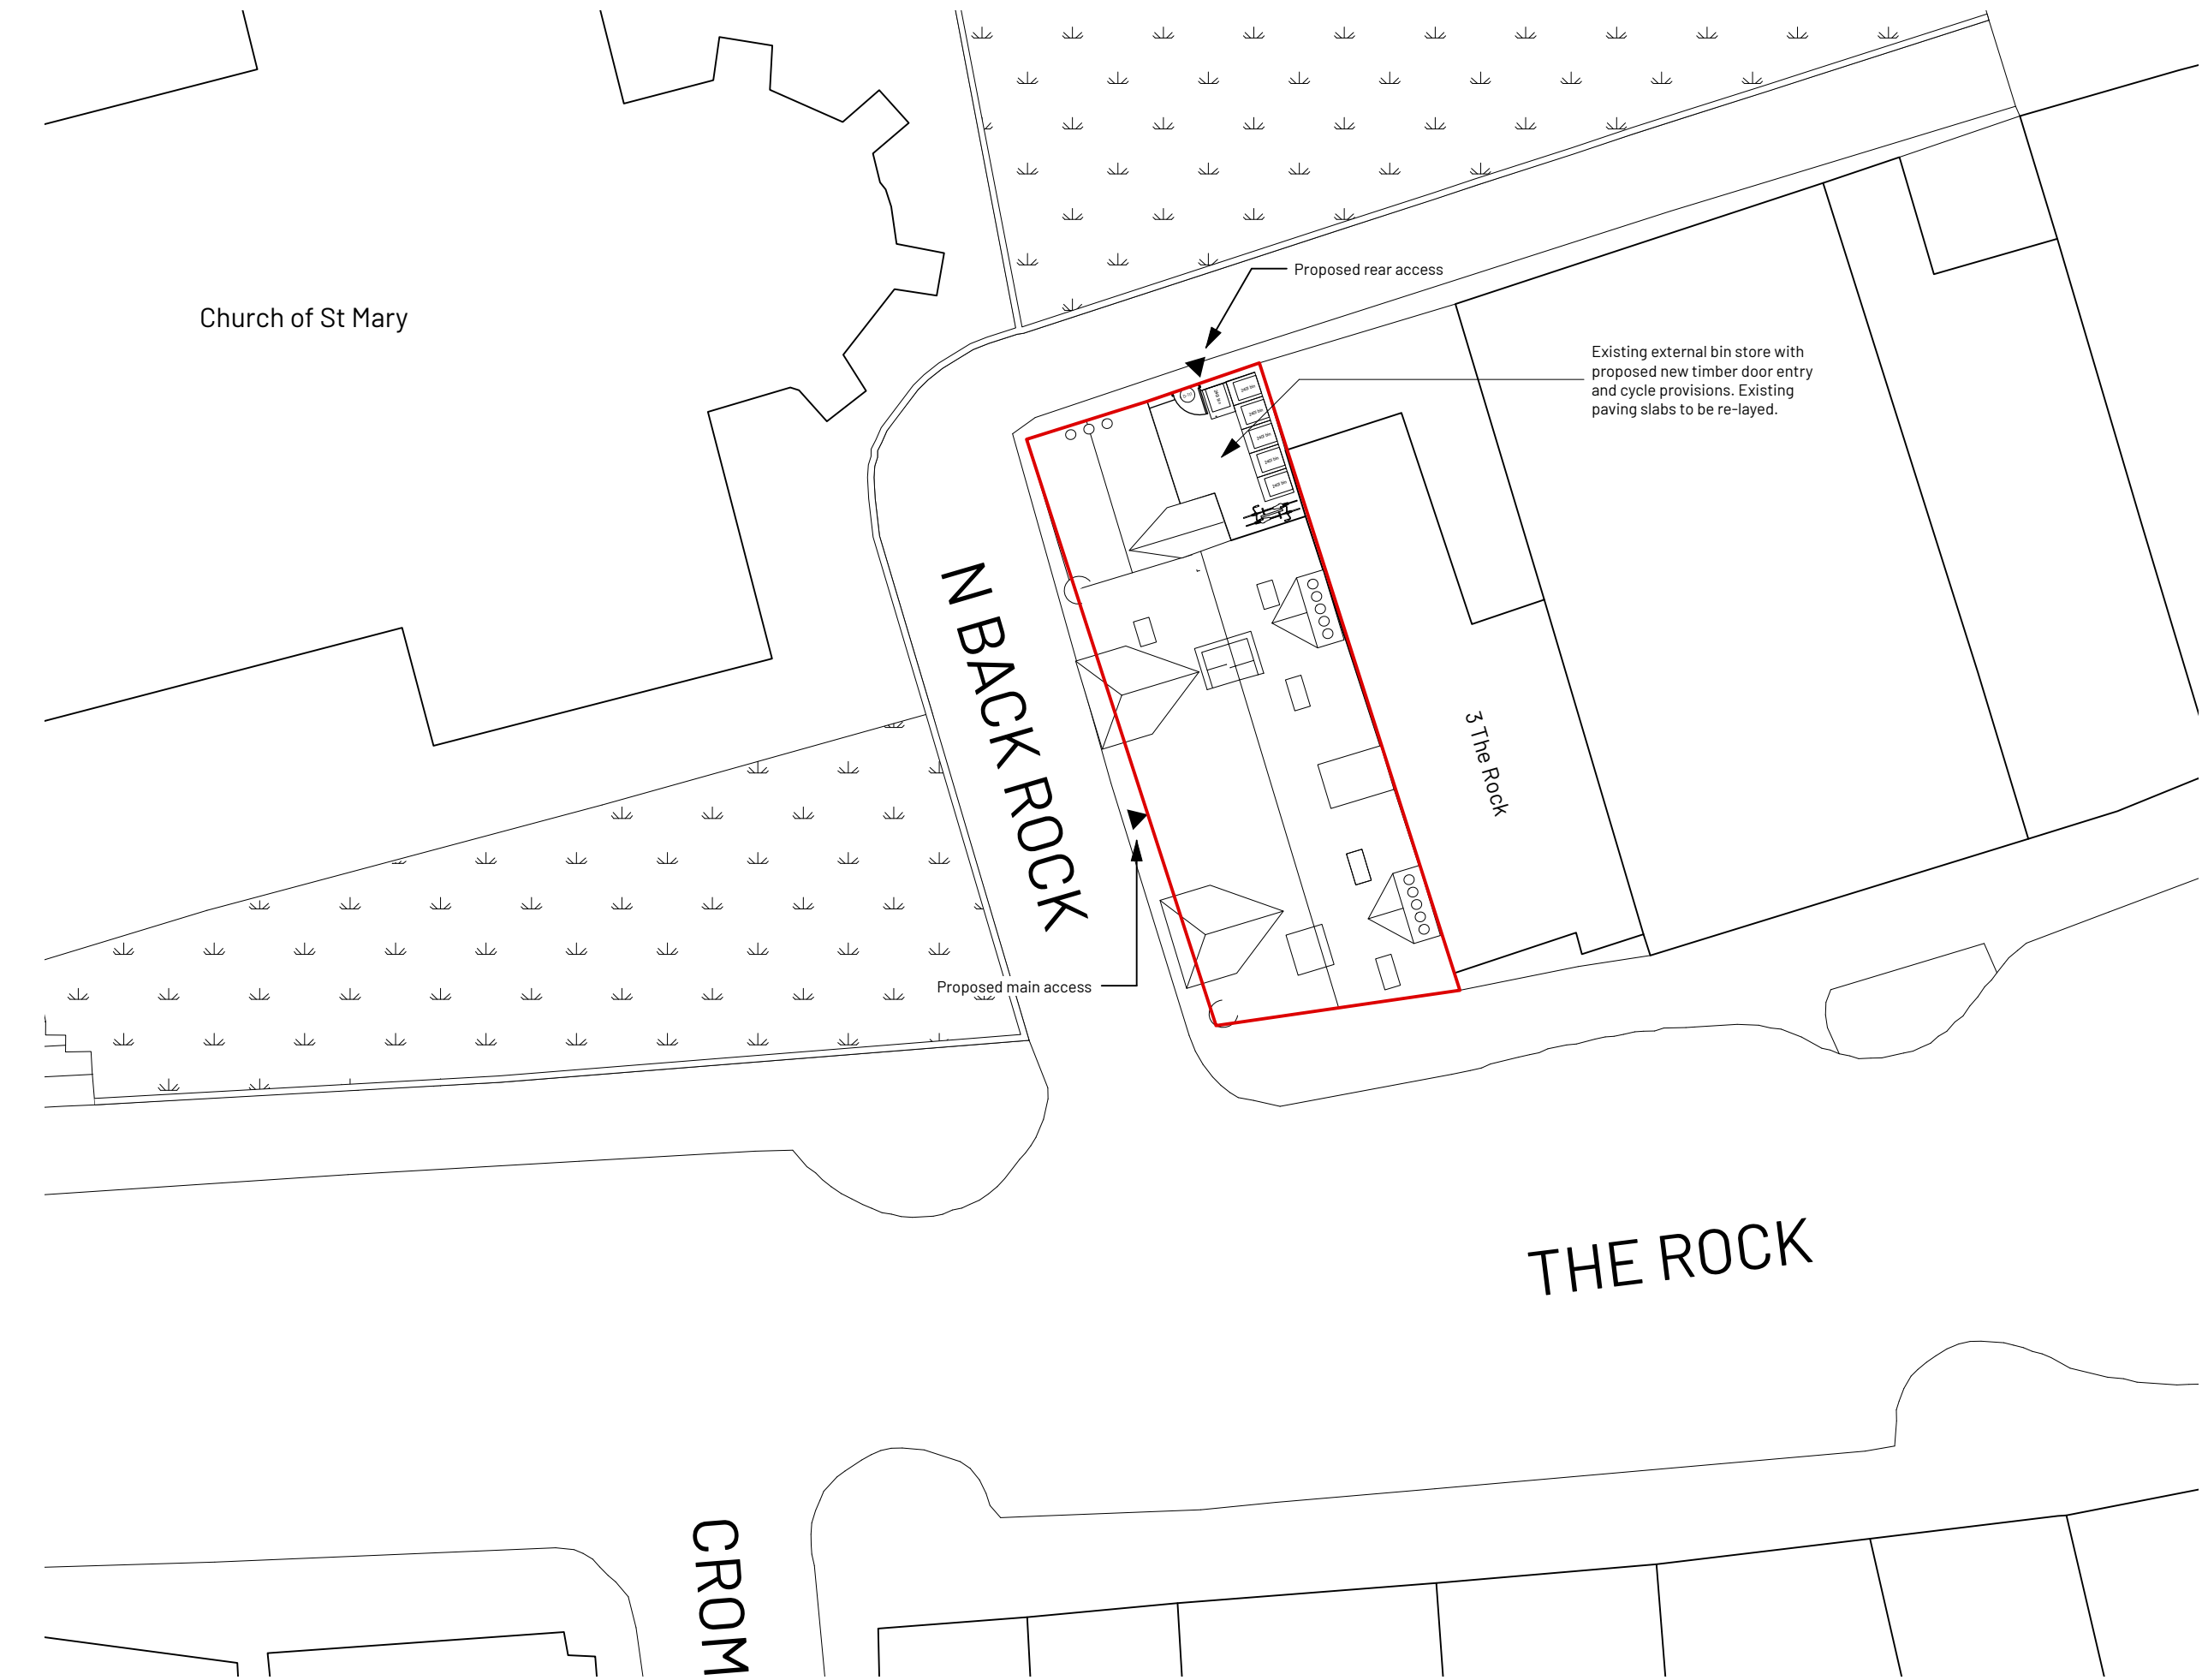

1 Proposed Site Plan
Scale: 1:200

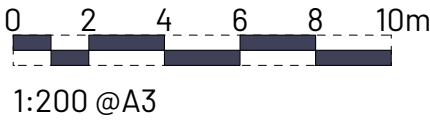

REV	NOTE	DRN	CHK
	UNION CLUB APARTMENTS BURY		

Proposed Site Plan

PROJECT REF.	2065
DRWG NO.	T(010)
REVISION	
SCALE	1:200 @ A3
DATE 1st	May 25
DRAWN	RG

SK sketch E existing P proposed T tender C construction F1 final issue

+44 161 236 0051
ARCHITECT@ATELIERMB.CO.UK

ATELIER.MB