




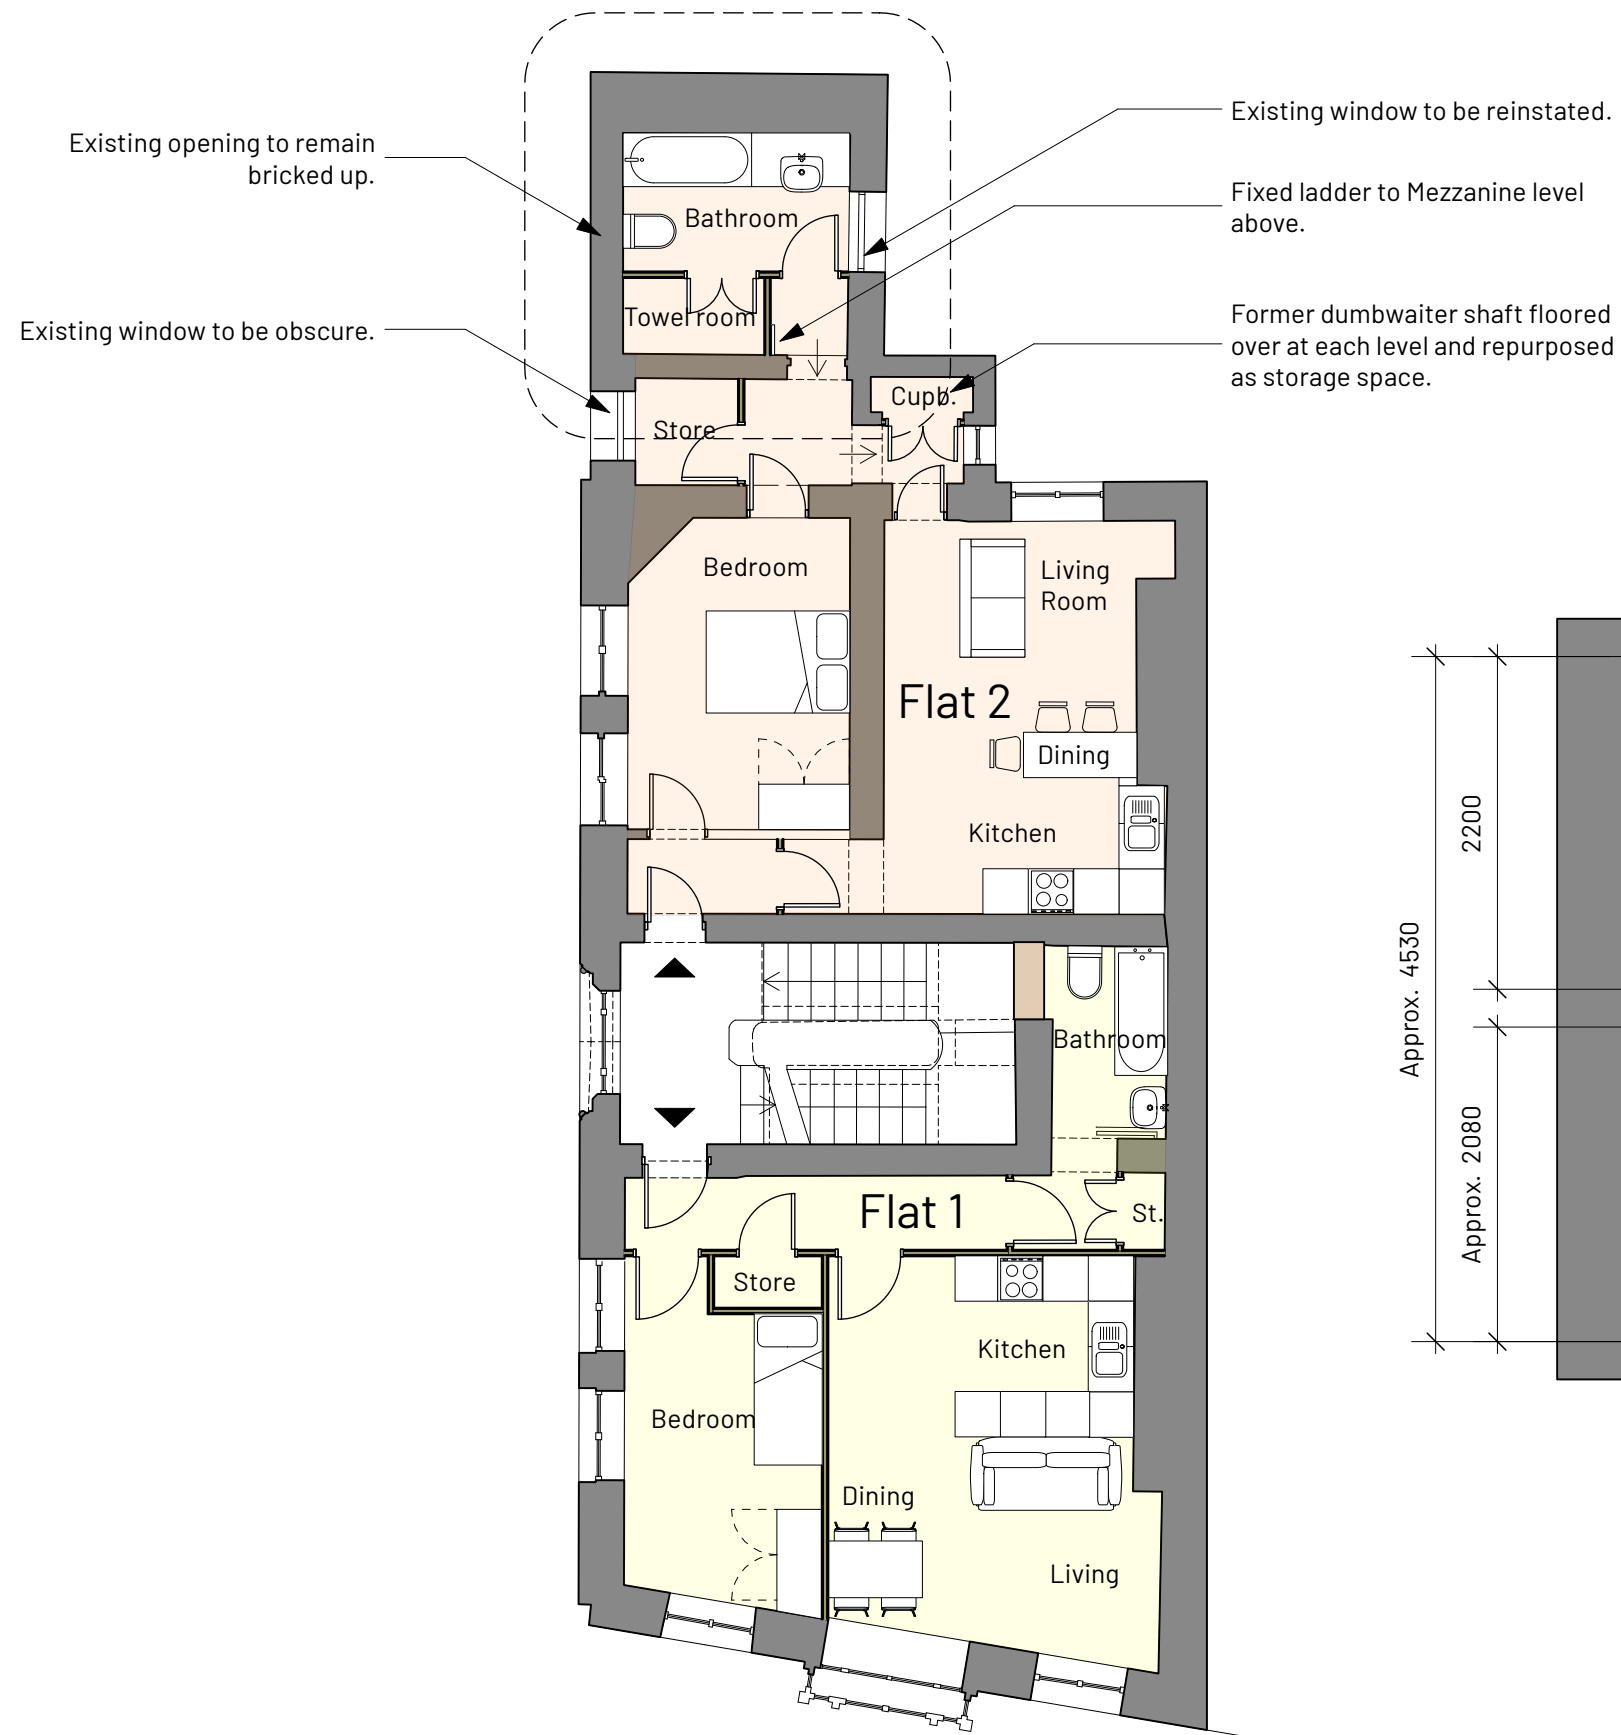


1 First Floor Plan Proposed
Scale: 1:100

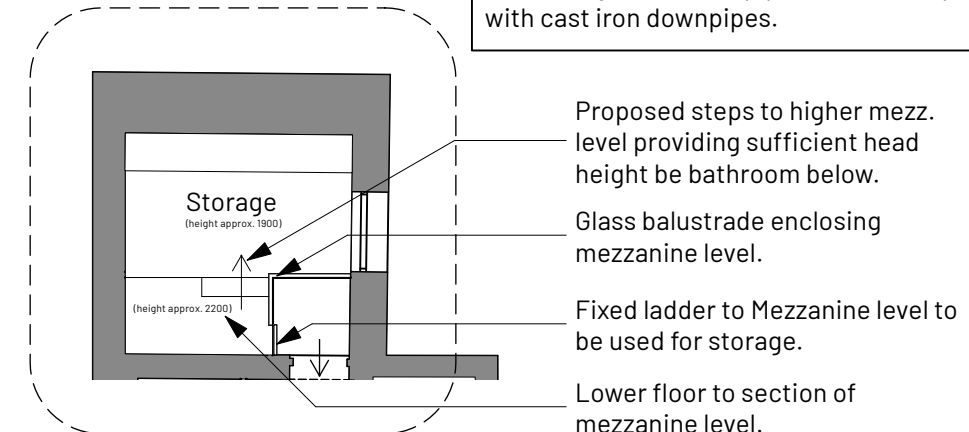

2 First Floor Mezz. Plan Proposed
Scale: 1:100

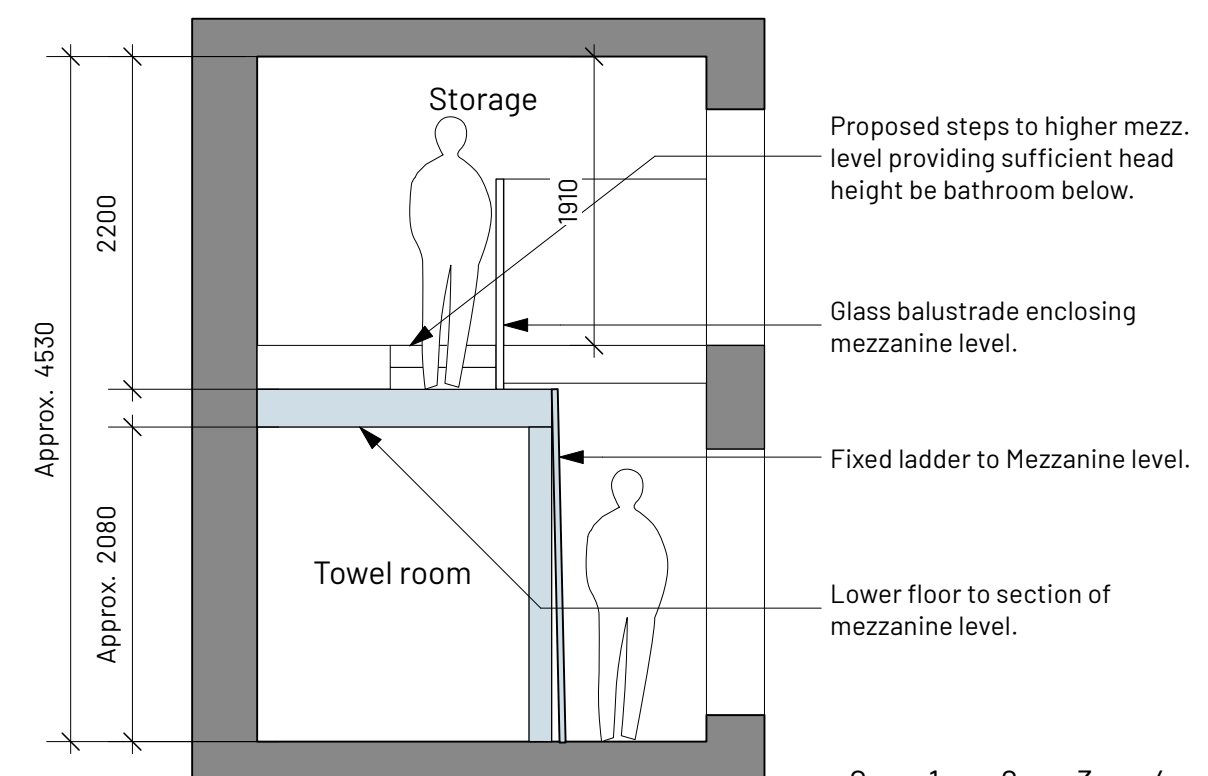

3 Section A-A Proposed
Scale: 1:50

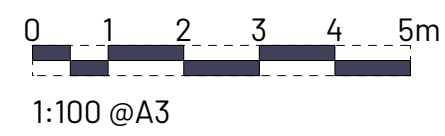

- Existing historic walls
- Existing previous scheme
- Proposed internal walls
- Proposed external walls
- Shop unit

A 29/05/25 Single bed added. RD AB

REV NOTE DRN/CHK

UNION CLUB APARTMENTS
BURY

First Floor Plan
Proposed - Scheme B

PROJECT REF. 2065
DRWG NO. T(125)
REVISION A
SCALE 1:100 @ A3
DATE 1st Jan 24
DRAWN PL

SK sketch E existing P proposed T tender C construction FI final issue

+44 161 236 0051
ARCHITECT@ATELIERMB.CO.UK

ATELIER.MB