


All existing uPVC downpipes are to be replaced with cast iron downpipes.

Existing opening to remain bricked up.

Existing window to be obscure.



Existing window to be reinstated.

Former dumbwaiter shaft floored over at each level and repurposed as storage space.

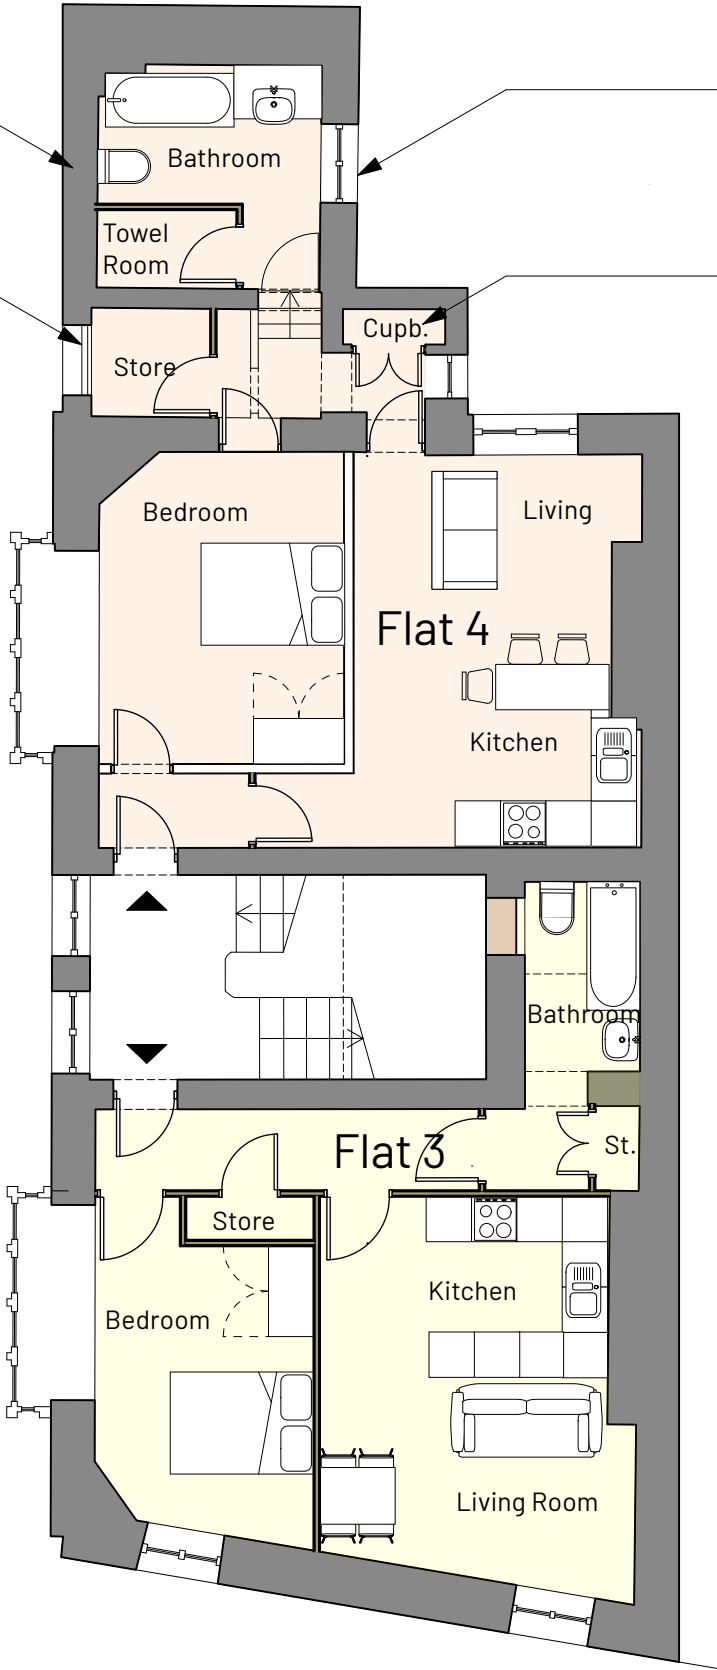

1 Second Floor Plan Proposed
Scale: 1:100

- Existing historic walls
- Existing previous scheme
- Proposed internal walls
- Proposed external walls
- Shop unit

 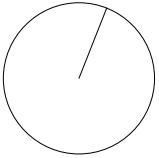

REV	NOTE	DRN	CHK
UNION CLUB APARTMENTS BURY			
Second Floor Plan Proposed - Scheme B			
PROJECT REF. 2065			
DRWG NO. T(135)			
REVISION			
SCALE 1:100 @ A3			
DATE 1st Jan 24			
DRAWN PL			

SK sketch E existing P proposed T tender C construction F1 final issue

+44 161 236 0051
ARCHITECT@ATELIERMB.CO.UK

ATELIER.MB