




All existing uPVC downpipes are to be replaced with cast iron downpipes.

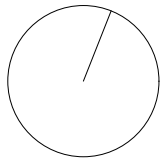

- Existing historic walls
- Existing previous scheme
- Proposed internal walls
- Proposed external walls
- Shop unit

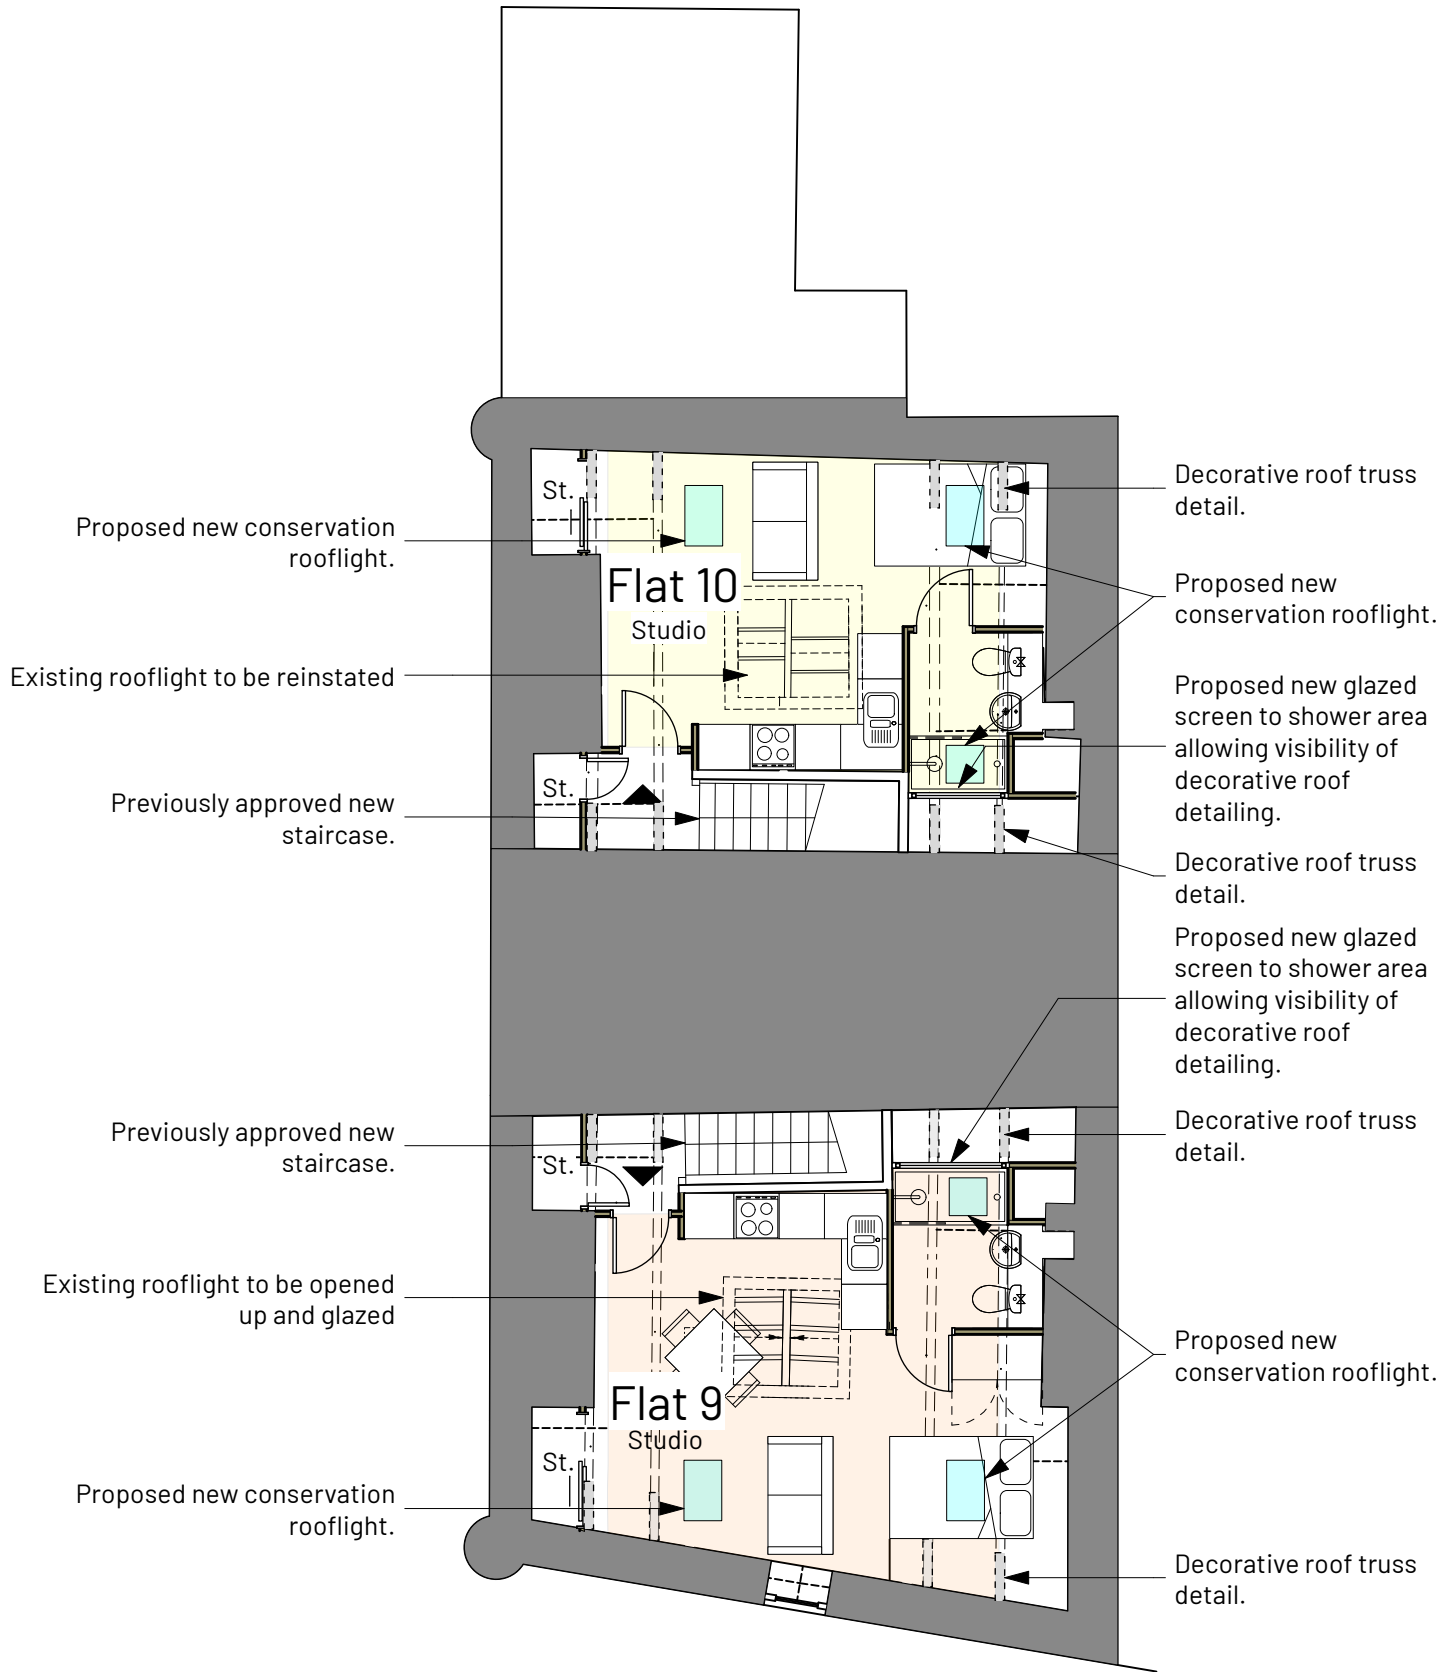

1 Fourth Floor Plan Proposed
Scale: 1:100

 

REV	NOTE	DRN/CHK
	UNION CLUB APARTMENTS BURY	

Fourth Floor Plan
Proposed - Scheme B

PROJECT REF.	2065
DRWG NO.	T(155)
REVISION	
SCALE	1:100 @ A3
DATE 1st	Jan 24
DRAWN	PL

SK sketch E existing P proposed T tender C construction FI final issue

+44 161 236 0051
ARCHITECT@ATELIERMB.CO.UK

ATELIER.MB