


SITE SPECIFIC HAZARDS

IN ACCORDANCE WITH THE REQUIREMENTS OF THE CDM REGULATIONS 2015 THE FOLLOWING SIGNIFICANT RESIDUAL HAZARDS HAVE NOT BEEN DESIGNED OUT OF THIS PROJECT AND MUST BE TAKEN INTO CONSIDERATION BY CONTRACTORS PLANNING TO UNDERTAKE THE WORKS SHOWN ON THIS DRAWING:

NOTES:

THIS DRAWING IS BASED UPON TOPOGRAPHICAL AND MEASURED SURVEY FROM SITE SURVEYING SERVICES.
REFERENCE: SSS-10301-REV F (TOPOGRAPHICAL SURVEY, FLOOR PLANS & ELEVATIONS)
DATE: 09/01/2023

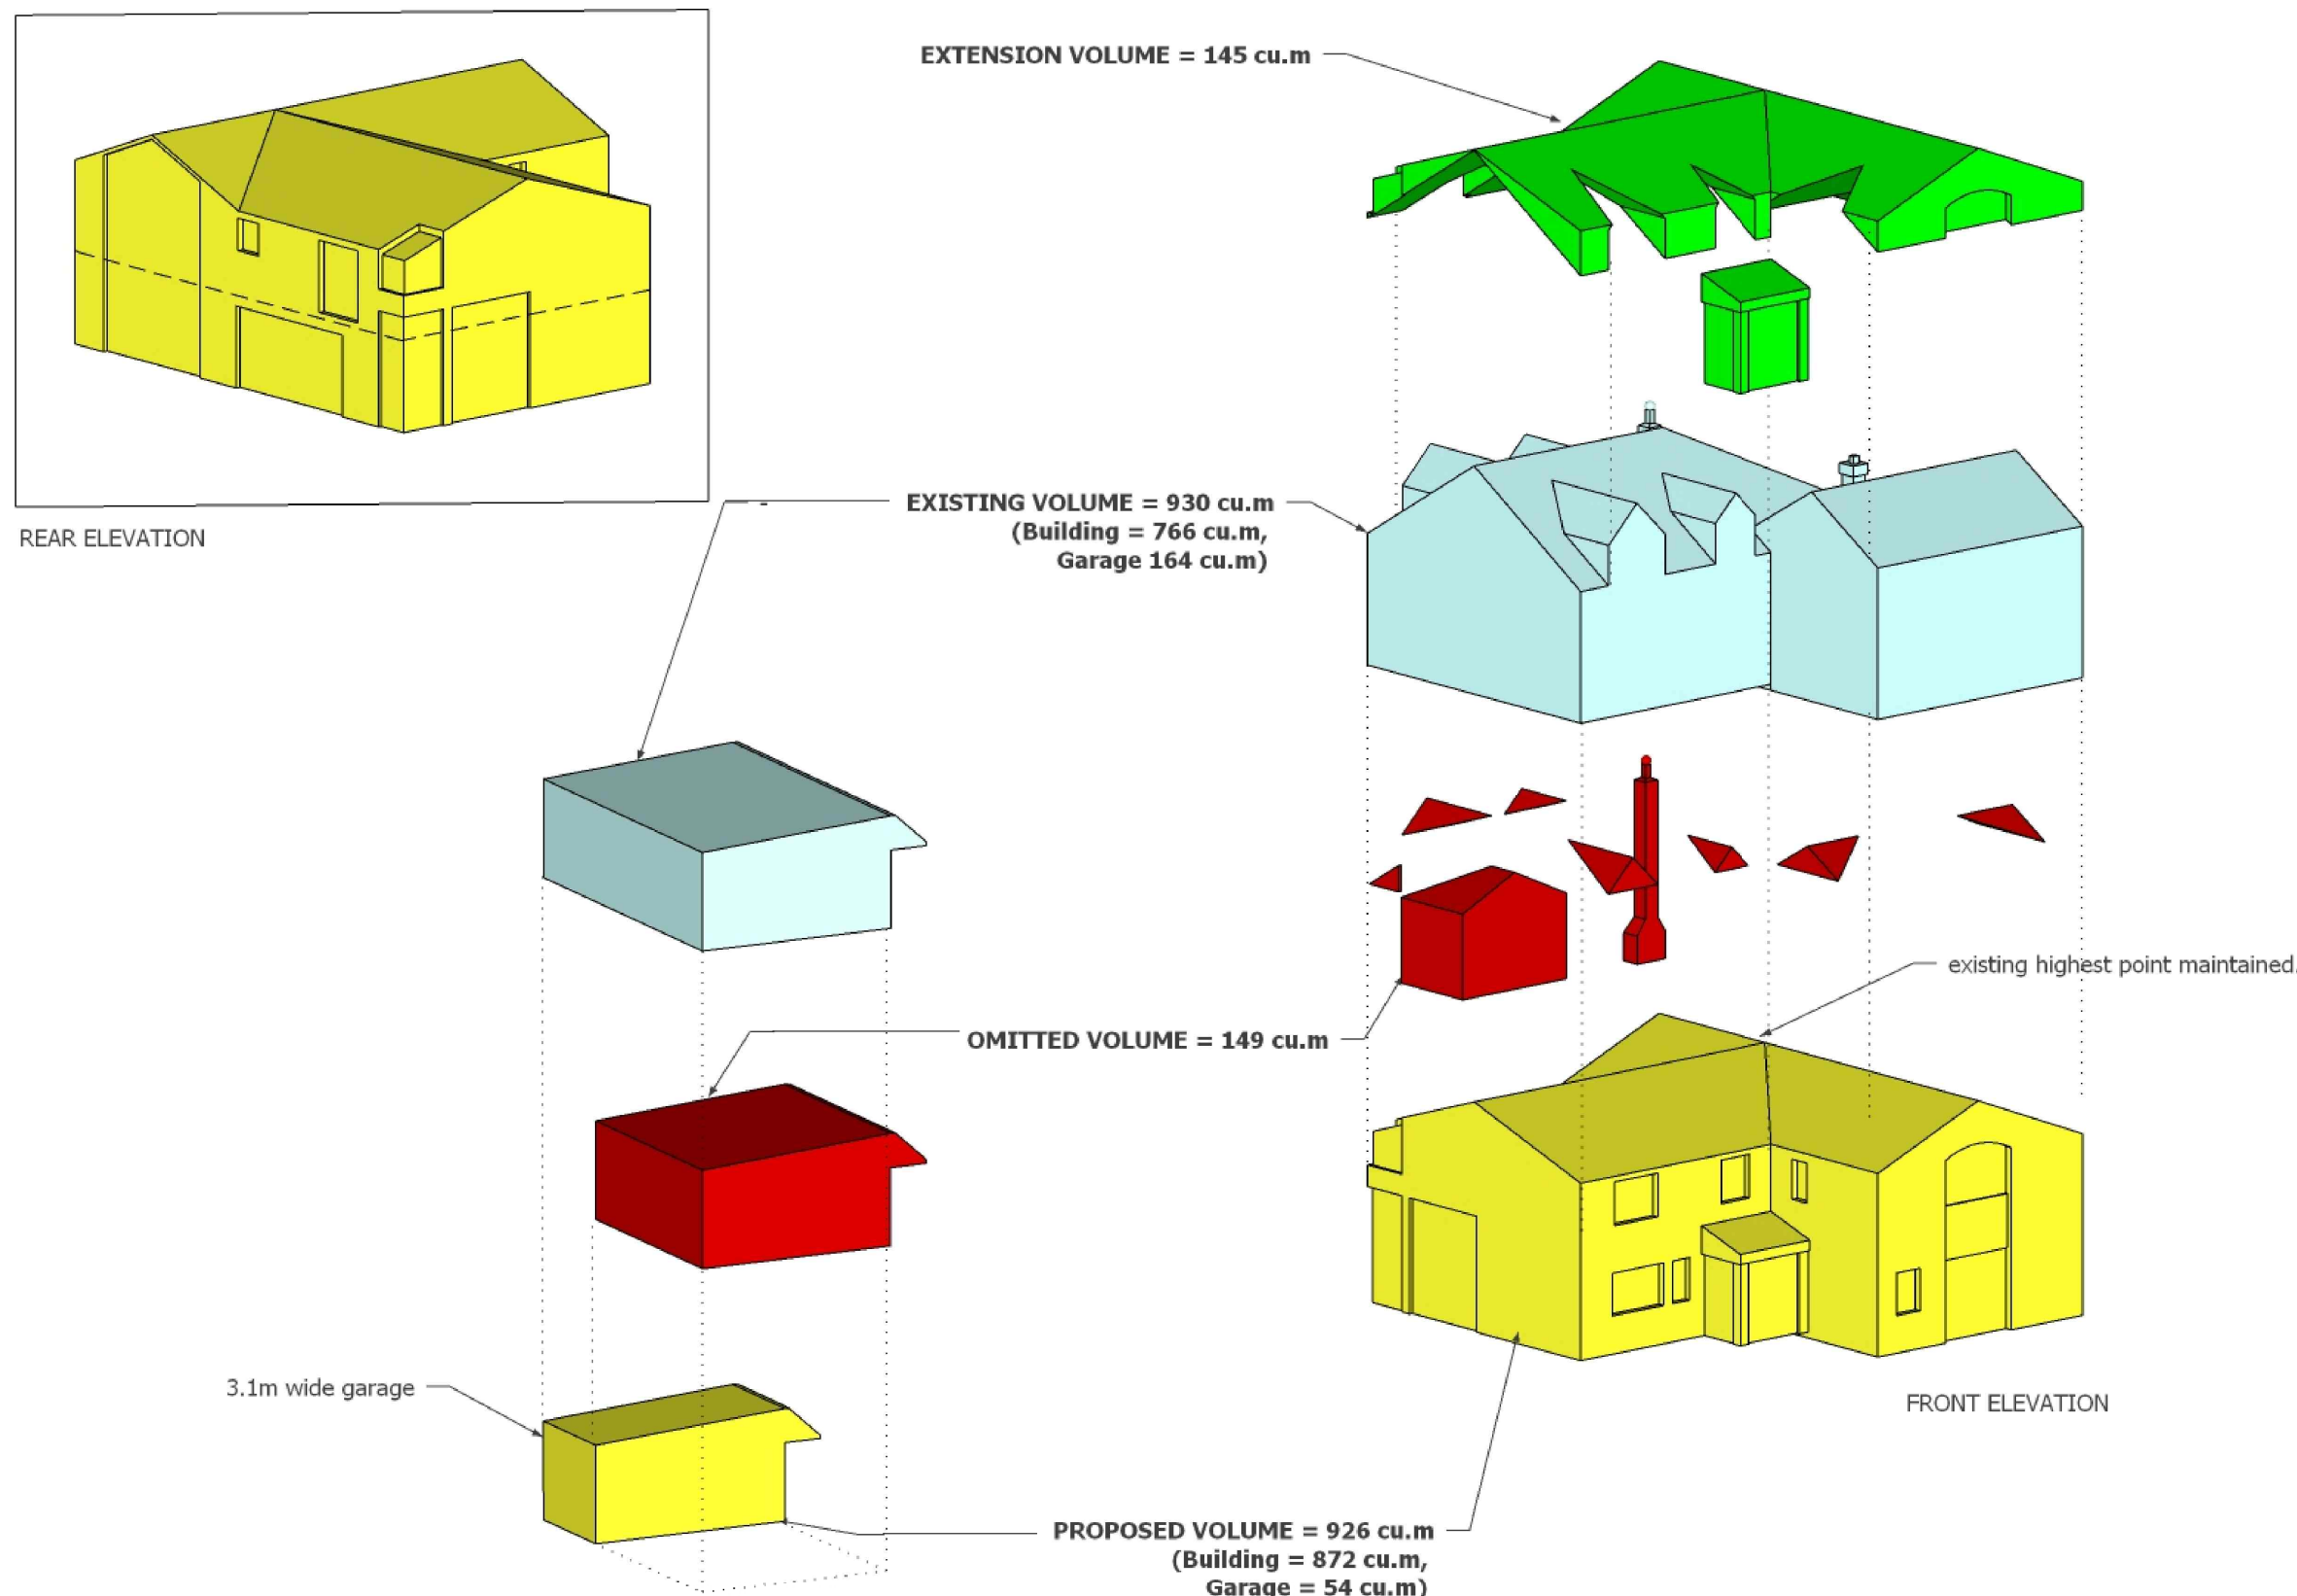

REV.	DATE	NOTES	INIT.
------	------	-------	-------

CLIENT / PROJECT
ROSALIND THORPE
SHEEPGATE FARM
BURY

DRAWING TITLE
PROPOSED VOLUMETRIC STUDY

STATUS
PLANNING

DATE	DRAWN	SCALE @ A3
JAN '23	DB	NTS

PROJECT NUMBER	UNIT / BLOCK	CI / SFB CODE	TYPE & NUMBER	REVISION LETTER
----------------	--------------	---------------	---------------	-----------------

DRAWING NO.
11245 PL 11

Site Location Plans	L	GA Plans	P	Elevations	E
Sections	S	Details	D	Prefix: Colour	C

THE RATCLIFFE GROVES PARTNERSHIP
MANCHESTER
105 MANCHESTER ROAD
BURY LANCASHIRE BL9 0TD
T. 0161 797 6000 E. manchester@rgp.uk.com
www.rgp.uk.com

LONDON
19 BEDFORD ROW
LONDON WC1R 4EB
T. 020 7600 6666 E. london@rgp.uk.com

RGP
architects