



Existing footway repair/restoration
Footway works around the perimeter, eg all missing edgings that use to/are needed to support the footway to be repaired, including all damage to the back of the adopted highway, demarcate the limits of the highway and incorporate measures to prevent the spread of material onto the highway.

All works to be done by the highway approved contractors up to the required standers.

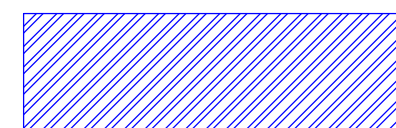

Dropped Kerb for easy access to the carpark

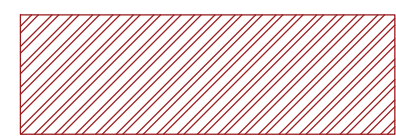

Existing footway around the proposed site to be repaired up to standers

This drawing is the property of IPS Architects and copyright is reserved by them.
This drawing is not to be copied or disclosed by or to any unauthorized person without the prior written consent of IPS Architects.


Do not scale from this drawing.

All dimensions are to be checked on site prior to construction, manufacture of any components and ordering of materials and equipment.

Any discrepancies are to be reported to the architects for clarification.

All materials and workmanship to be accordance with the current British Standards and codes of practice.

This drawing is to be read in conjunction with all relevant Architectural Structural Engineers, Mechanical Engineers, Electrical Engineers and Specialists drawings and specifications.

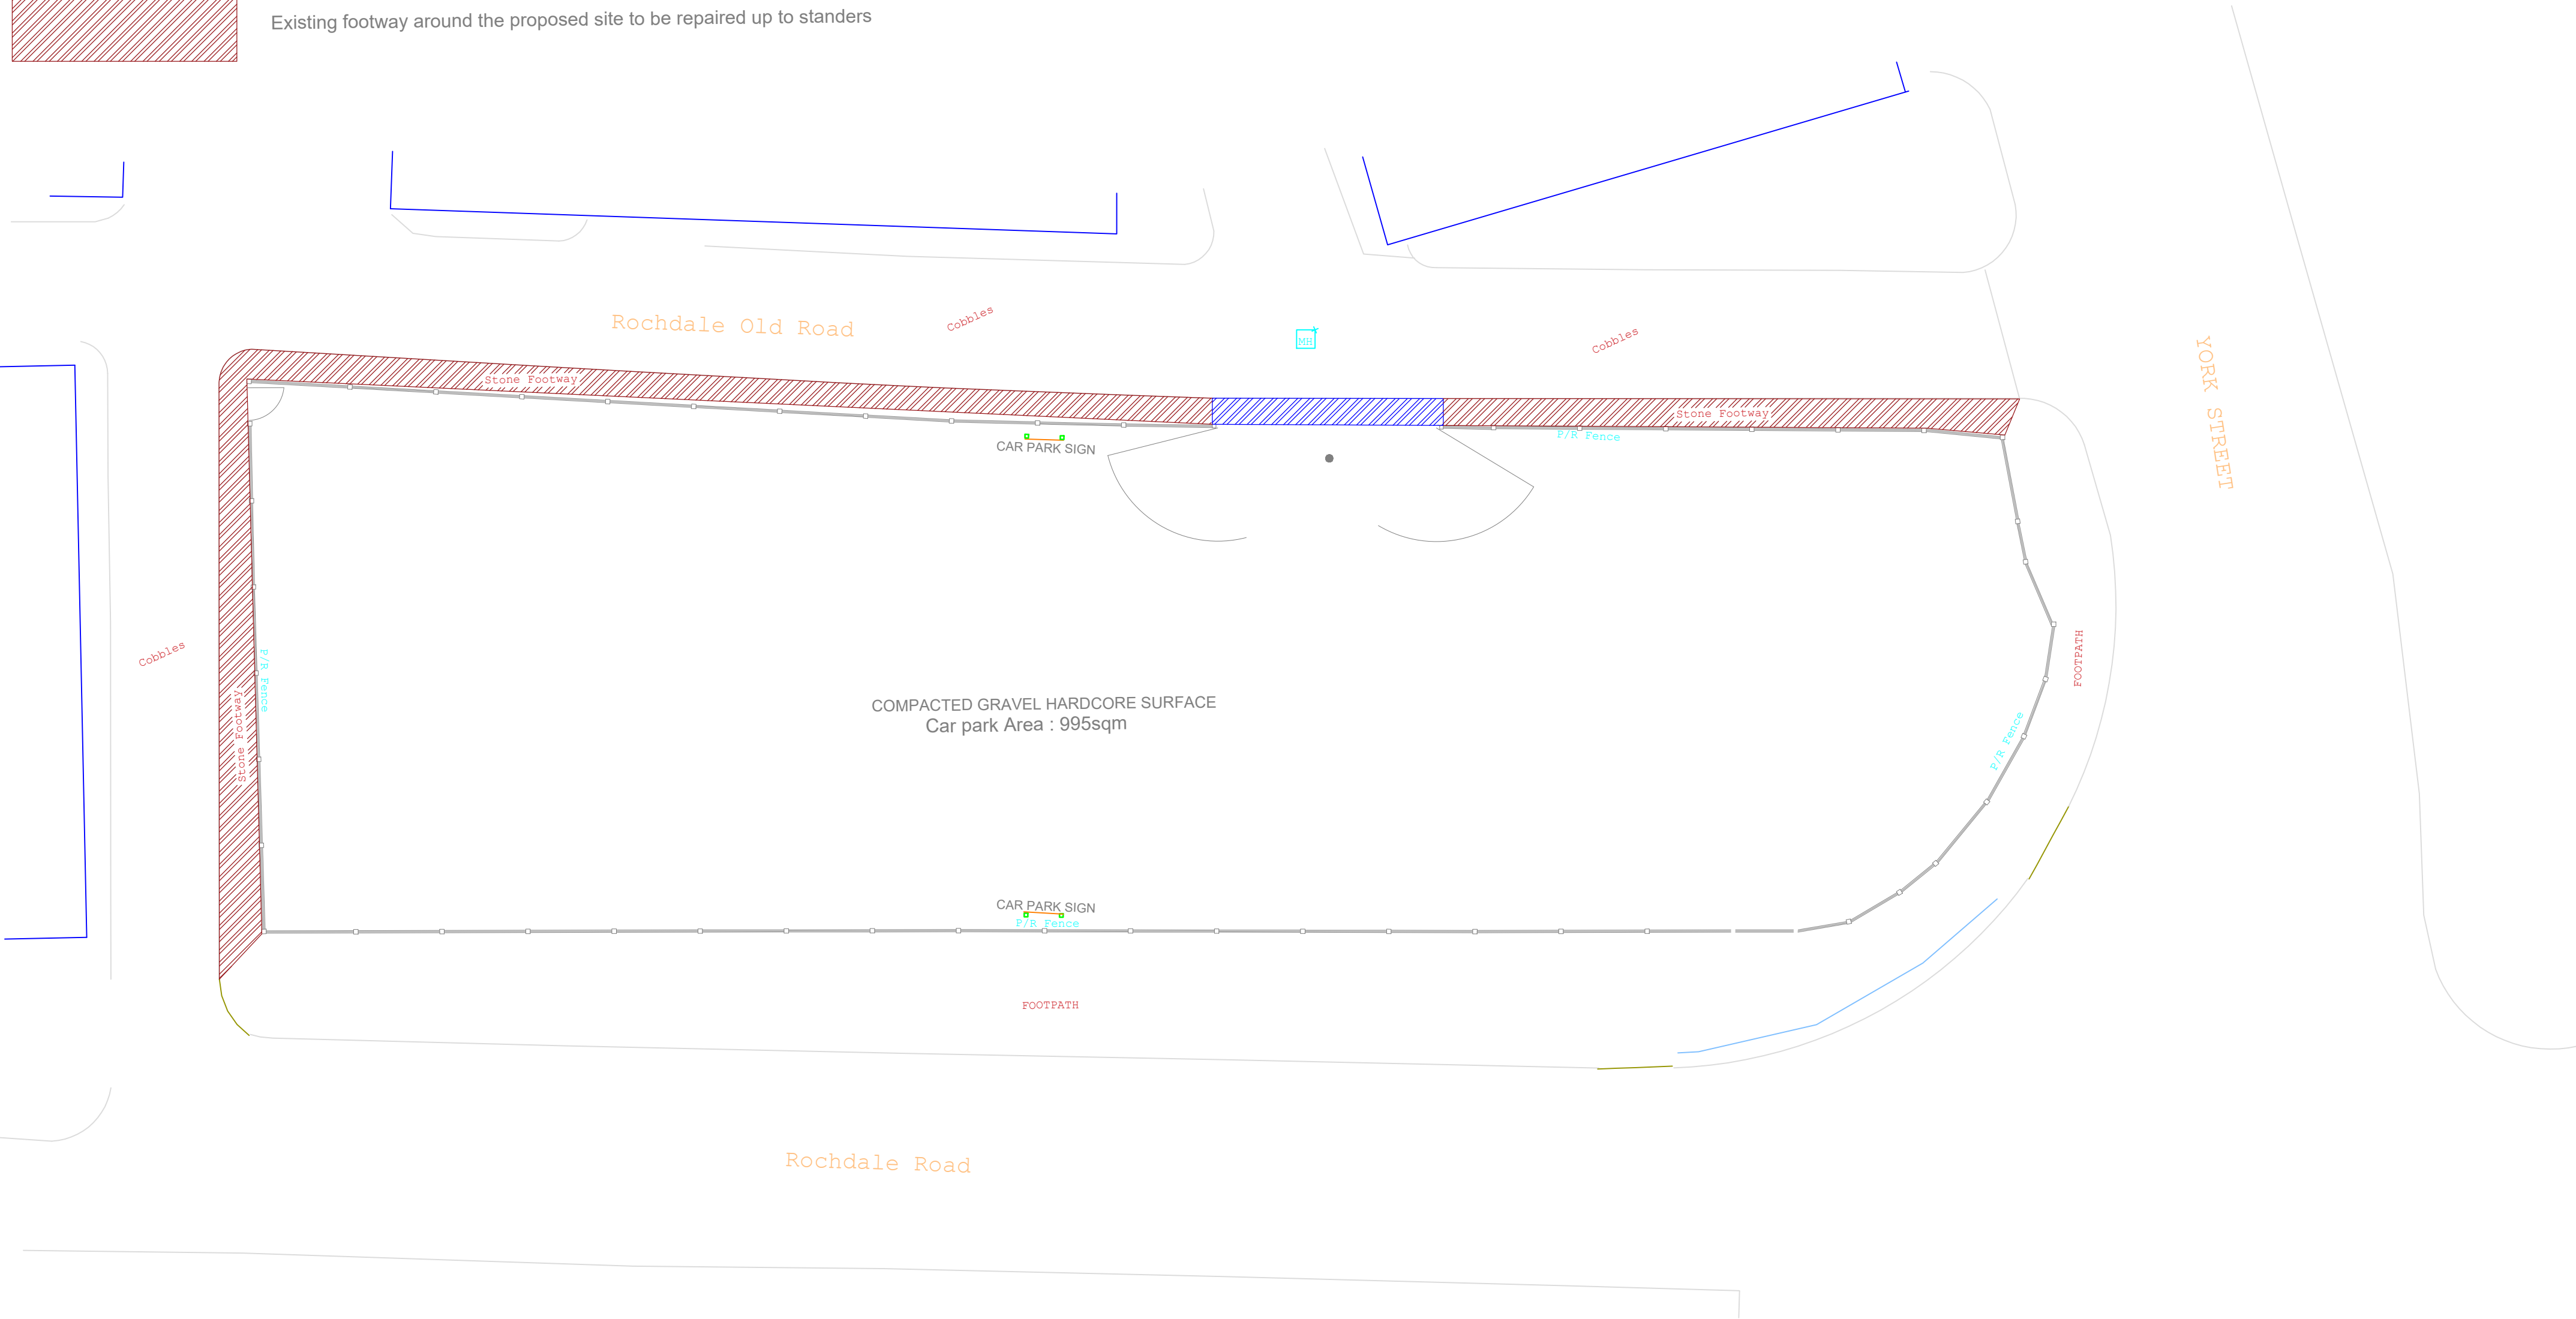

0 5m 10m

 2A Cook Street, Bury, Lancashire, BL9 0RP, 0161 8717405	Proposed Floor plan (Layout) (53°35'36.3"N 2°17'15.0"W) of Land between no.69 Rochdale Road and York Street, Bury	Scale :1 : 150 on A2	All Dimensions in Meters	REV: A	Date: 17/09/2024	Proposal
				REV:		
		Ref.: IPS/R/143/M278PH	Date : 04/05/2024	SHT 3a of 3		